



1:100 scale Bar
This Drawing has been produced for printing onto A3 size paper,

 

REV	COMMENTS	DATE

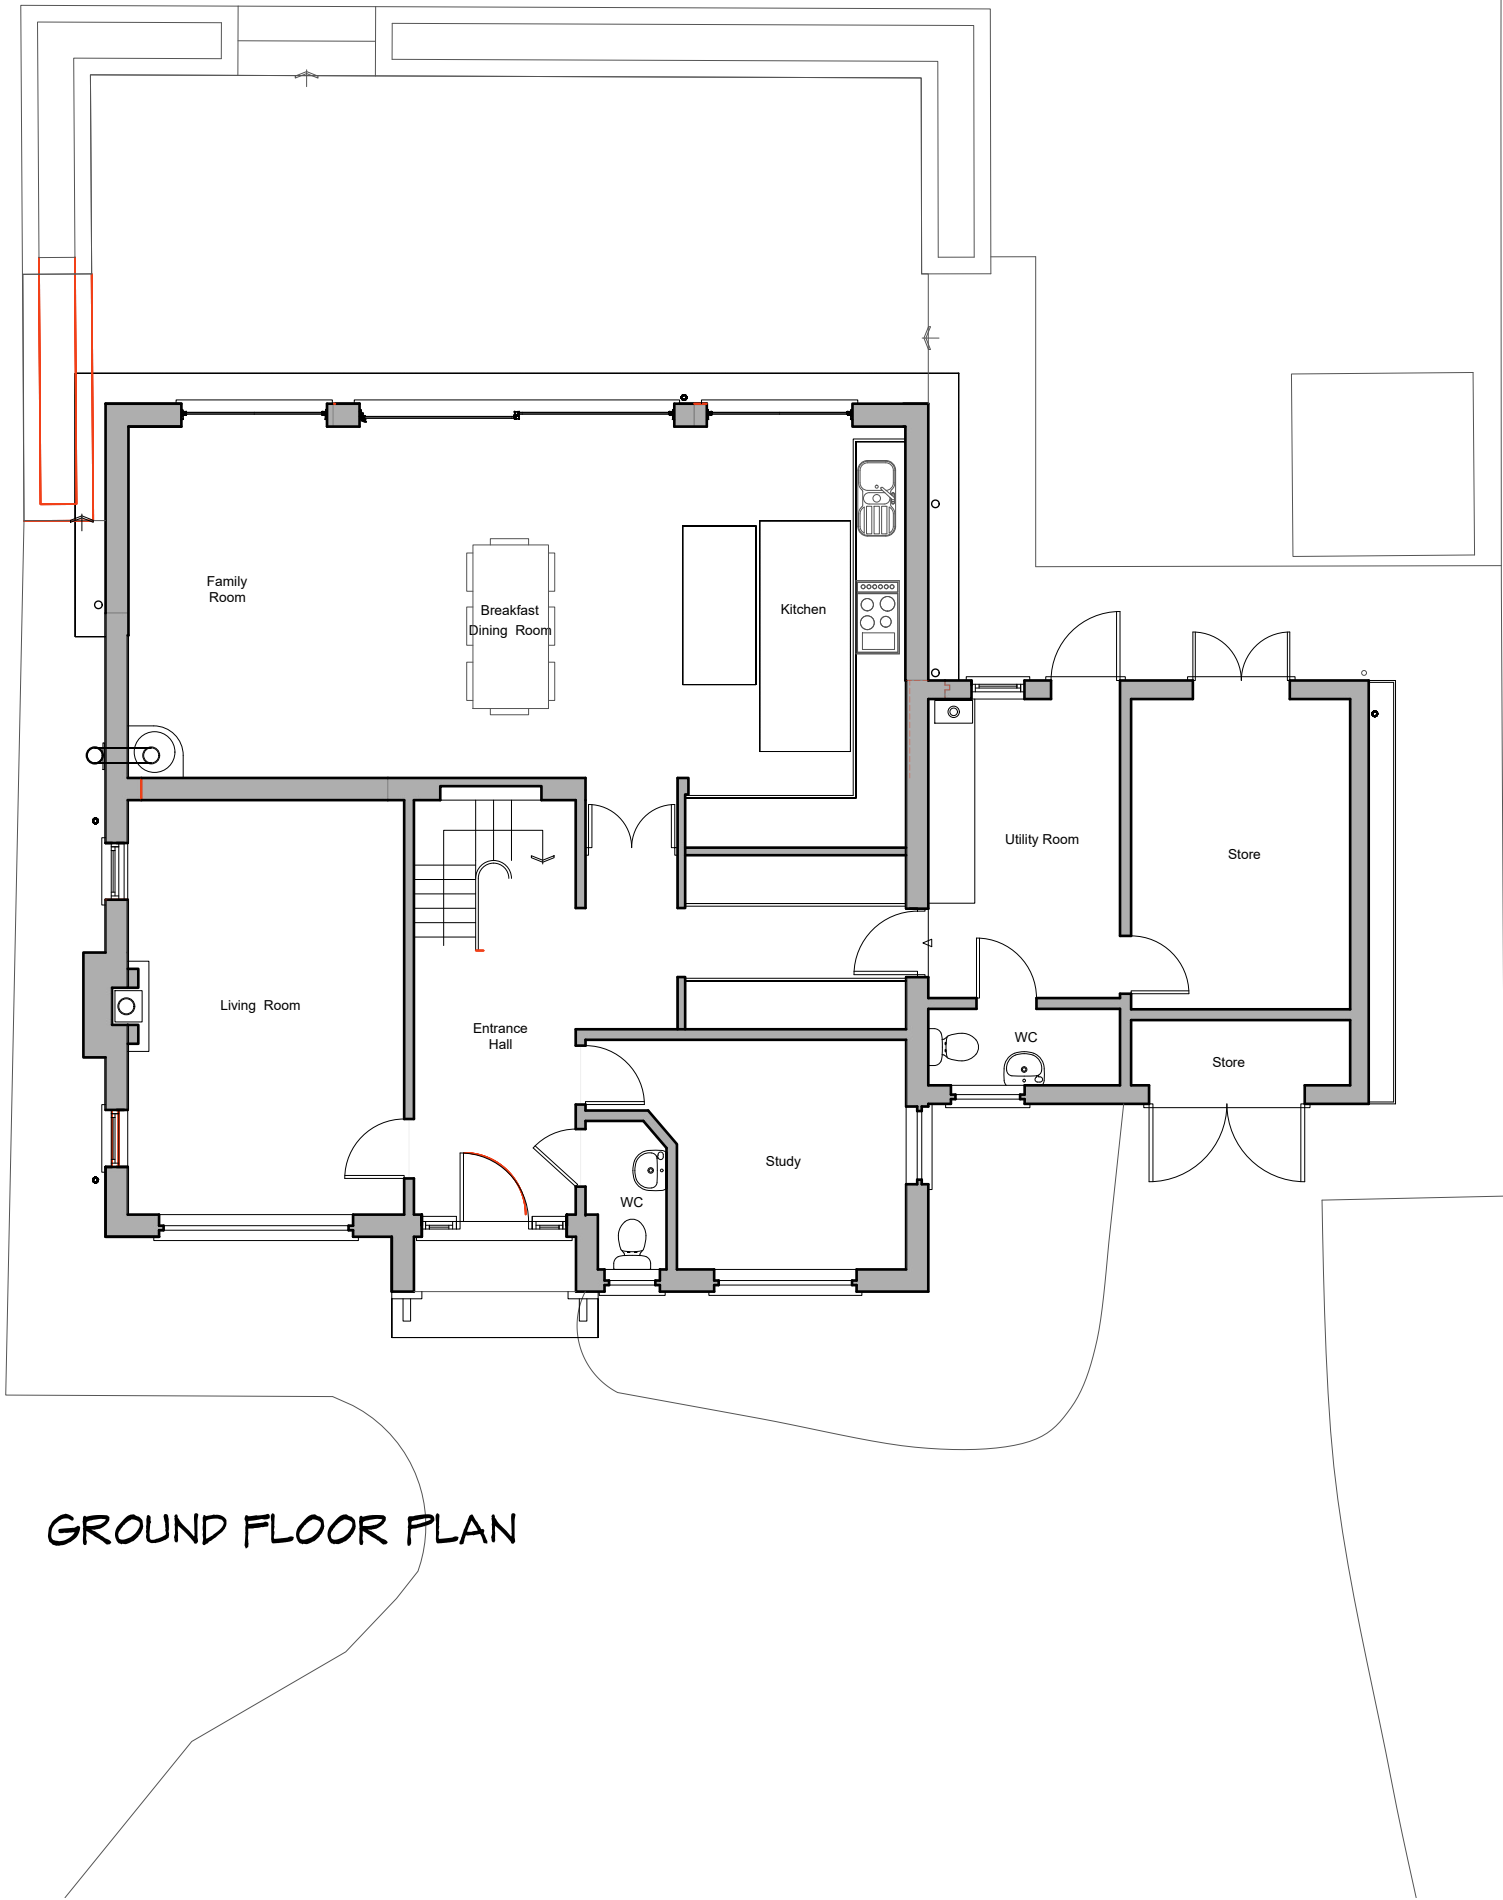

GROUND FLOOR PLAN





SHAUN•TANNER

ARCHITECTURE & PLANNING

www.stlarchitecture.co.uk studio@stlarchitecture.co.uk 0118 989 0808

CLIENT Mr & Mrs J. Okten
PROJECT Crawfordjohn - extension
Upperwarren Avenue, Caversham
DRAWING EXISTING GROUND FLOOR PLAN

STATUS Planning
SCALE 1:100
DRAWN DN
CHECKED
NO 3818/151
REV .
DATE apr 2023

THIS DRAWING MUST NOT BE SCALED UNLESS ISSUED FOR PLANNING PURPOSES. ALL DIMENSIONS ARE TO BE VERIFIED PRIOR TO SETTING OUT, COMMENCING WORK, OR PRODUCTION OF FABRICATION DRAWINGS. REPORT ANY DISCREPANCIES TO THE SUPERVISING OFFICER IMMEDIATELY. ©