

 



Wall Construction Key:	
	Existing walls

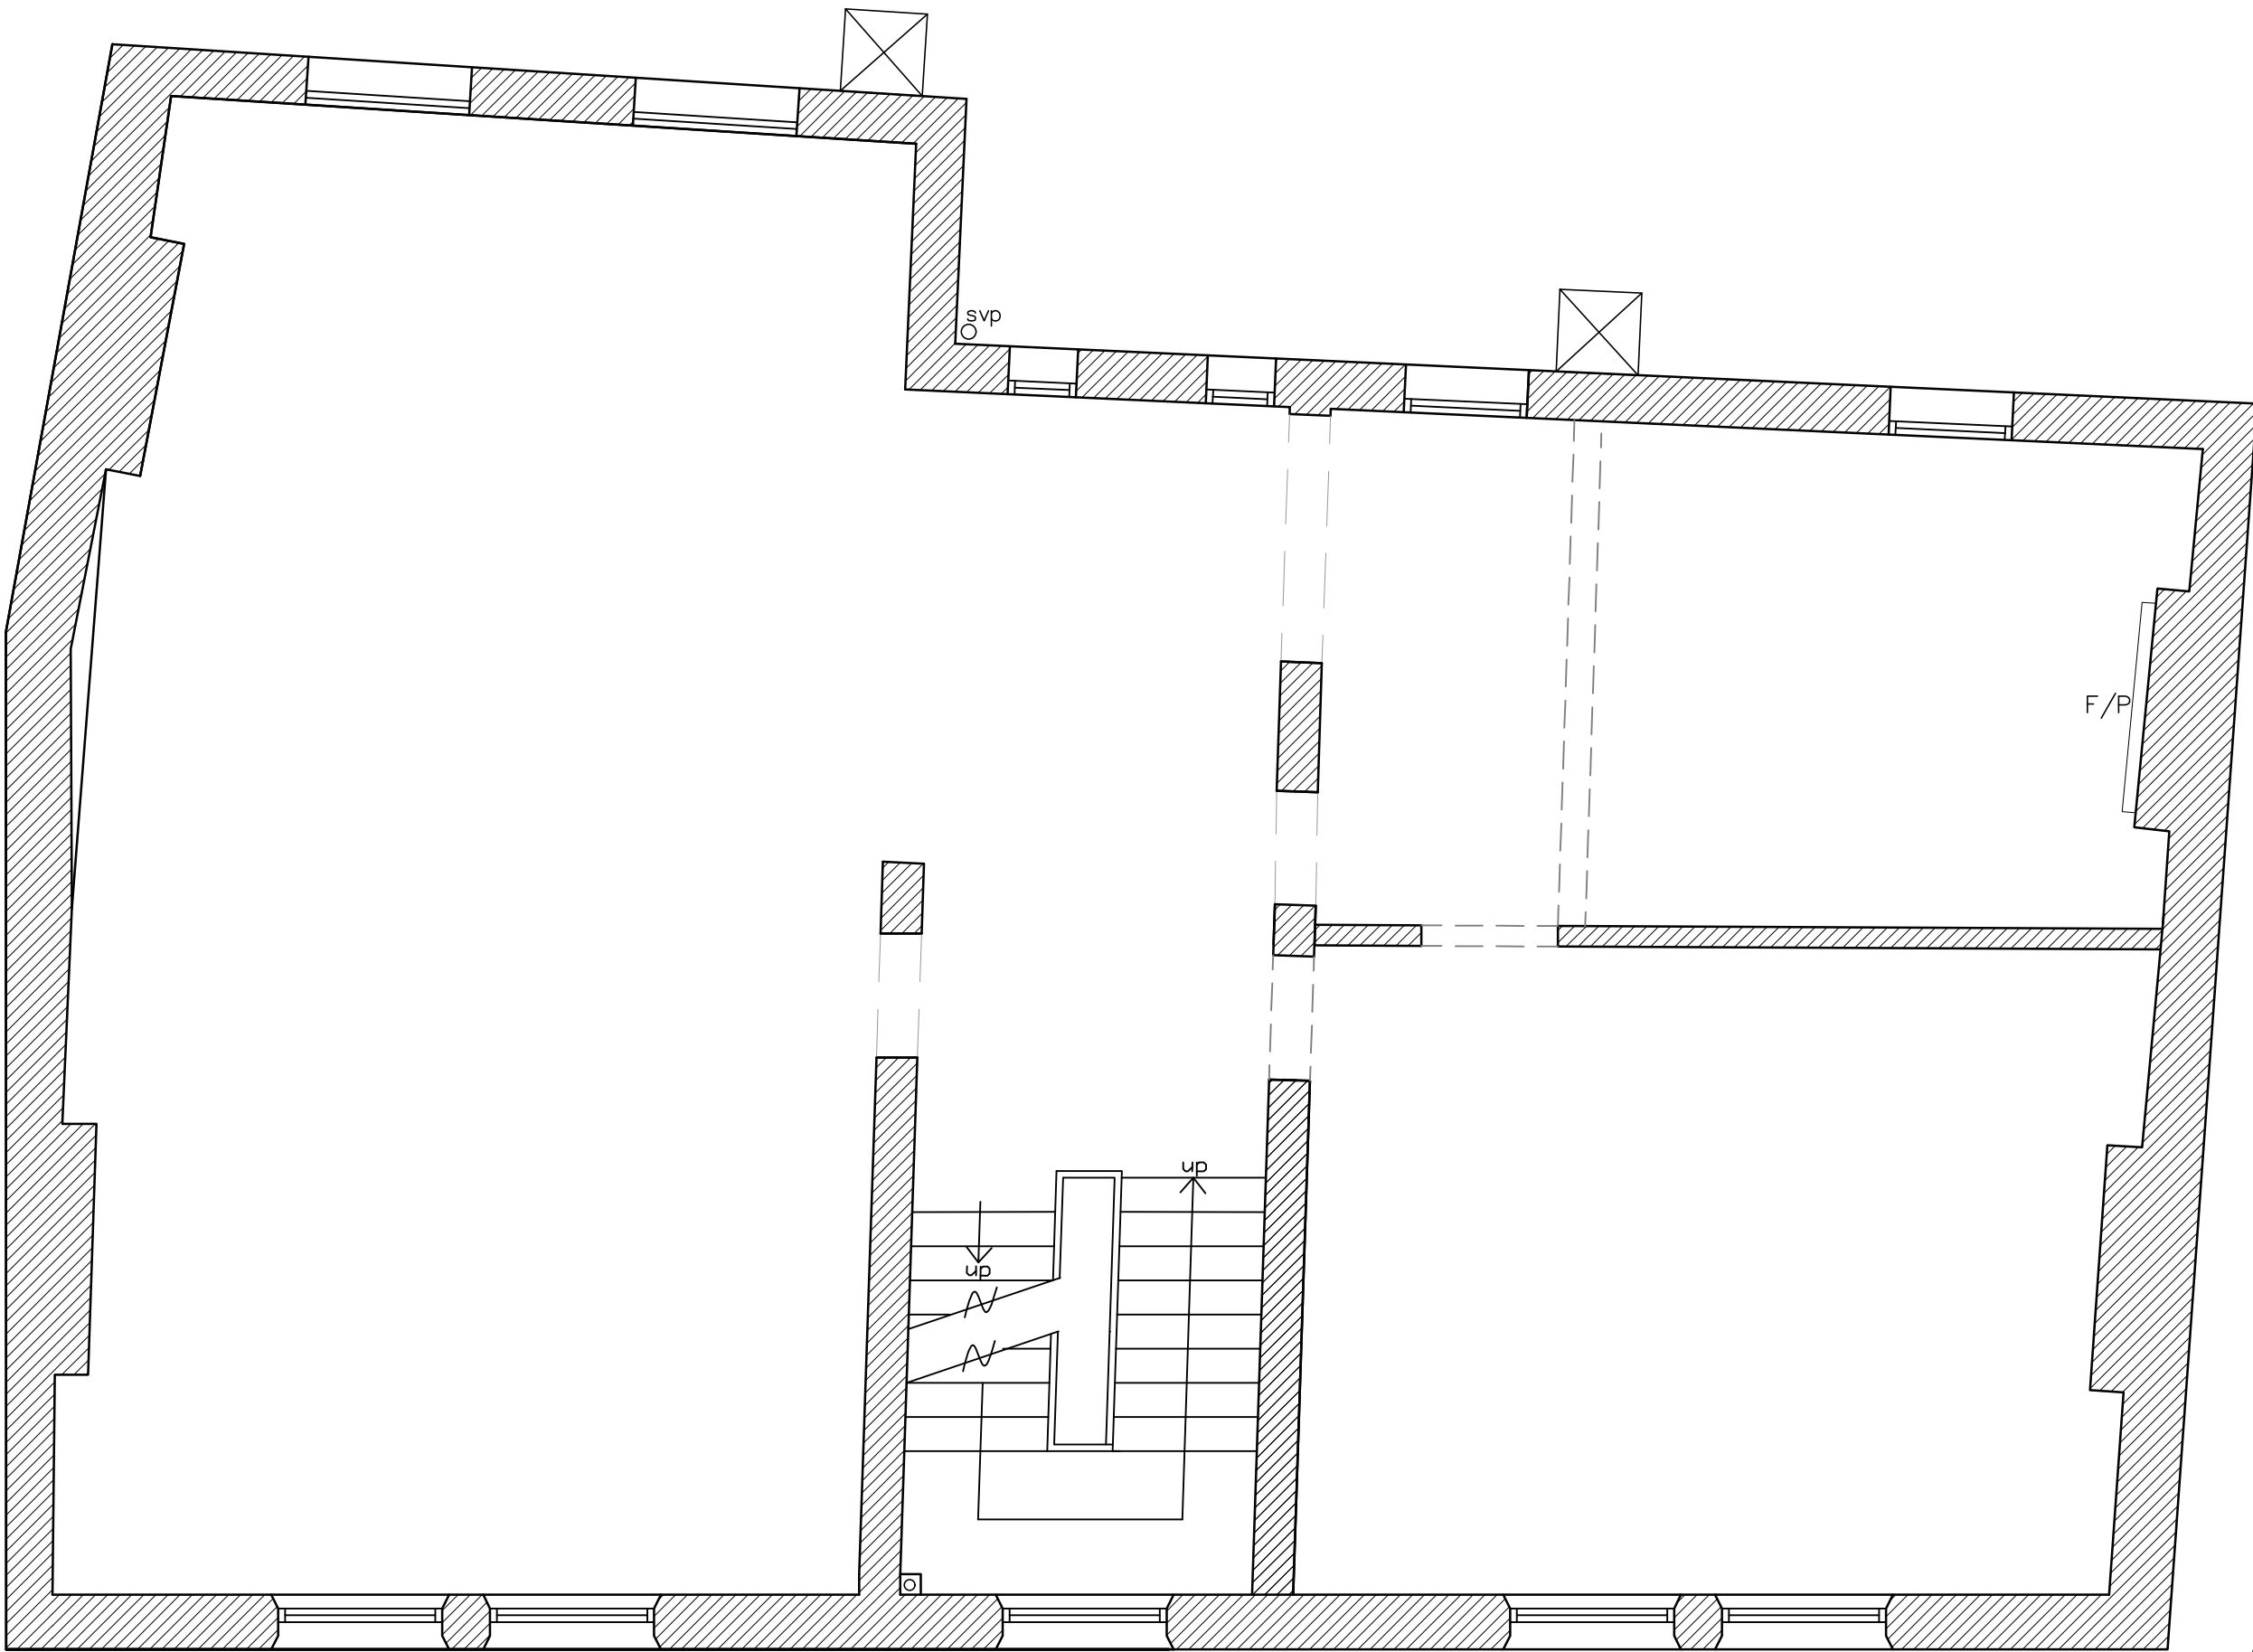

Scale 1:50 @ A1

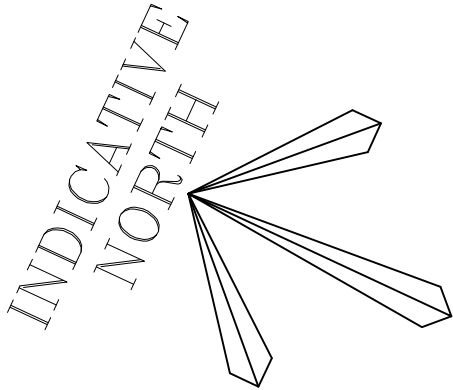

EXISTING FIRST FLOOR PLAN

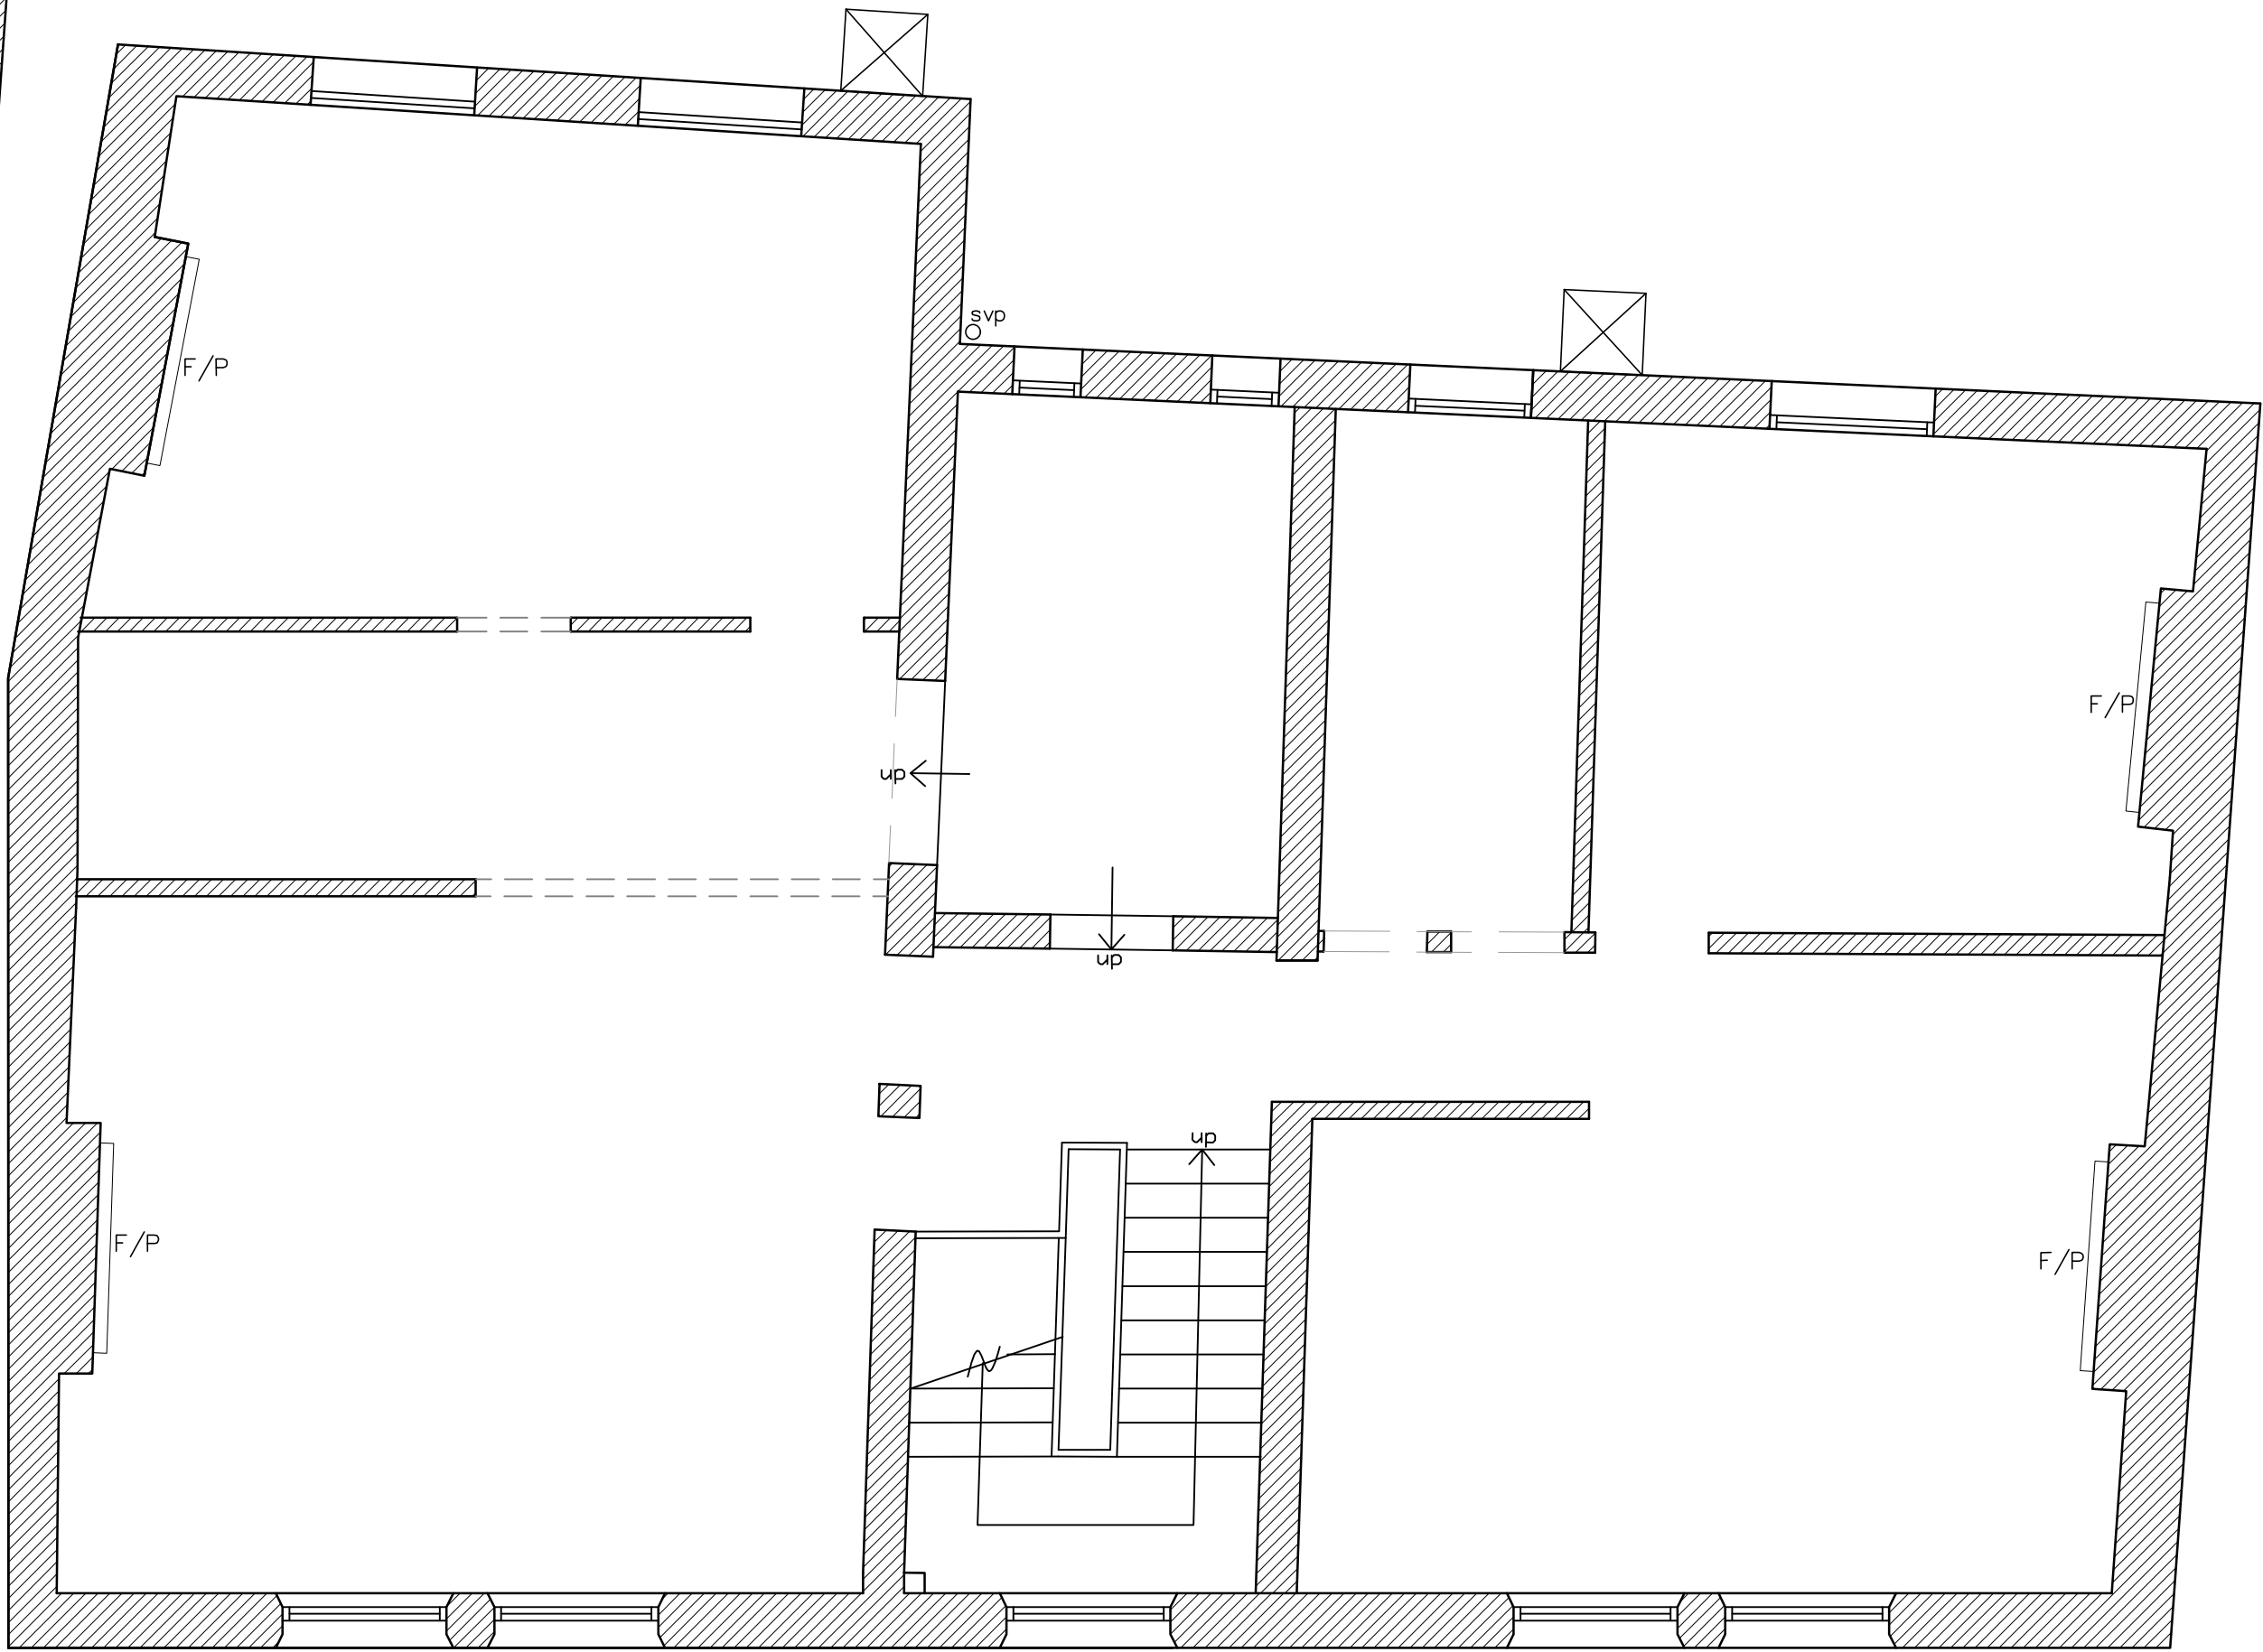

EXISTING SECOND FLOOR PLAN

NOTES

1 DIMENSIONS AND LEVELS

FIGURED DIMENSIONS AND LEVELS SHOULD BE VERIFIED BY THE CONTRACTOR ON SITE BEFORE CONSTRUCTION OR MANUFACTURE AND ANY DISCREPANCIES BROUGHT TO THE ATTENTION OF THE CONTRACT ADMINISTRATOR. DIMENSIONS SHOULD NOT BE SCALED. PLAN ENLARGEMENTS OR COPIES OF D.S. MAPS, EYE LINE PRINTS ETC MAY CONTAIN INACCURACIES IN DIMENSIONS AND LEVELS

COPYRIGHT FOR ALL DESIGN AND DRAWINGS IN WHOLE OR PART SHALL REMAIN WITH THE DESIGNER

DRAWING STATUS	
PLANNING	✓
INFORMATION	
APPROVALS	
TENDER	
CONSTRUCTION	
LICENSING	
AS BUILT	

No	REVISION	DATE

CLIENT

WARRANT INVESTMENTS PLC

PROJECT

CHANGE OF USE OF THE FIRST AND SECOND FLOORS FROM CLASS E TO CLASS C3 USE TO PROVIDE 4NO. FLATS

CARRINGTON
DESIGN CONSULTANTS
STEVENS

ONE WELLSTONES, WATFORD, HERTFORDSHIRE, WD17 2AE
TELEPHONE: 01923 227707 FAX: 01923 230415

LOCATION

ORBIT HOUSE 64-65 ST. MARY'S BUTTS
READING, BERKSHIRE RG1 2LG

DRAWING TITLE

EXISTING FIRST AND SECOND FLOOR PLANS

SCALE	DATE	PROJECT No	DRAWING No	REVISION	DRAWN BY
1:50@A1 1:100@A3	10/05/23	20523	20523-03PL	-	NJ

THE CONTENTS OF THIS DRAWING ARE THE COPYRIGHT OF WARRANT PROPERTIES LIMITED