



This drawing may be scaled with reference to the scale bar for planning application purposes only. Do not scale for any other purpose, use only annotated dimensions. All dimensions are to be checked by parties using the drawing, and any errors or omissions are to be reported to Weston & Co Architects Ltd.


Rev.	Date	Note	Author	Checked
A	22/07/22	Section drawing locations added	IG	CTW
B	17/04/23	Detail drawing key added	IG	CTW

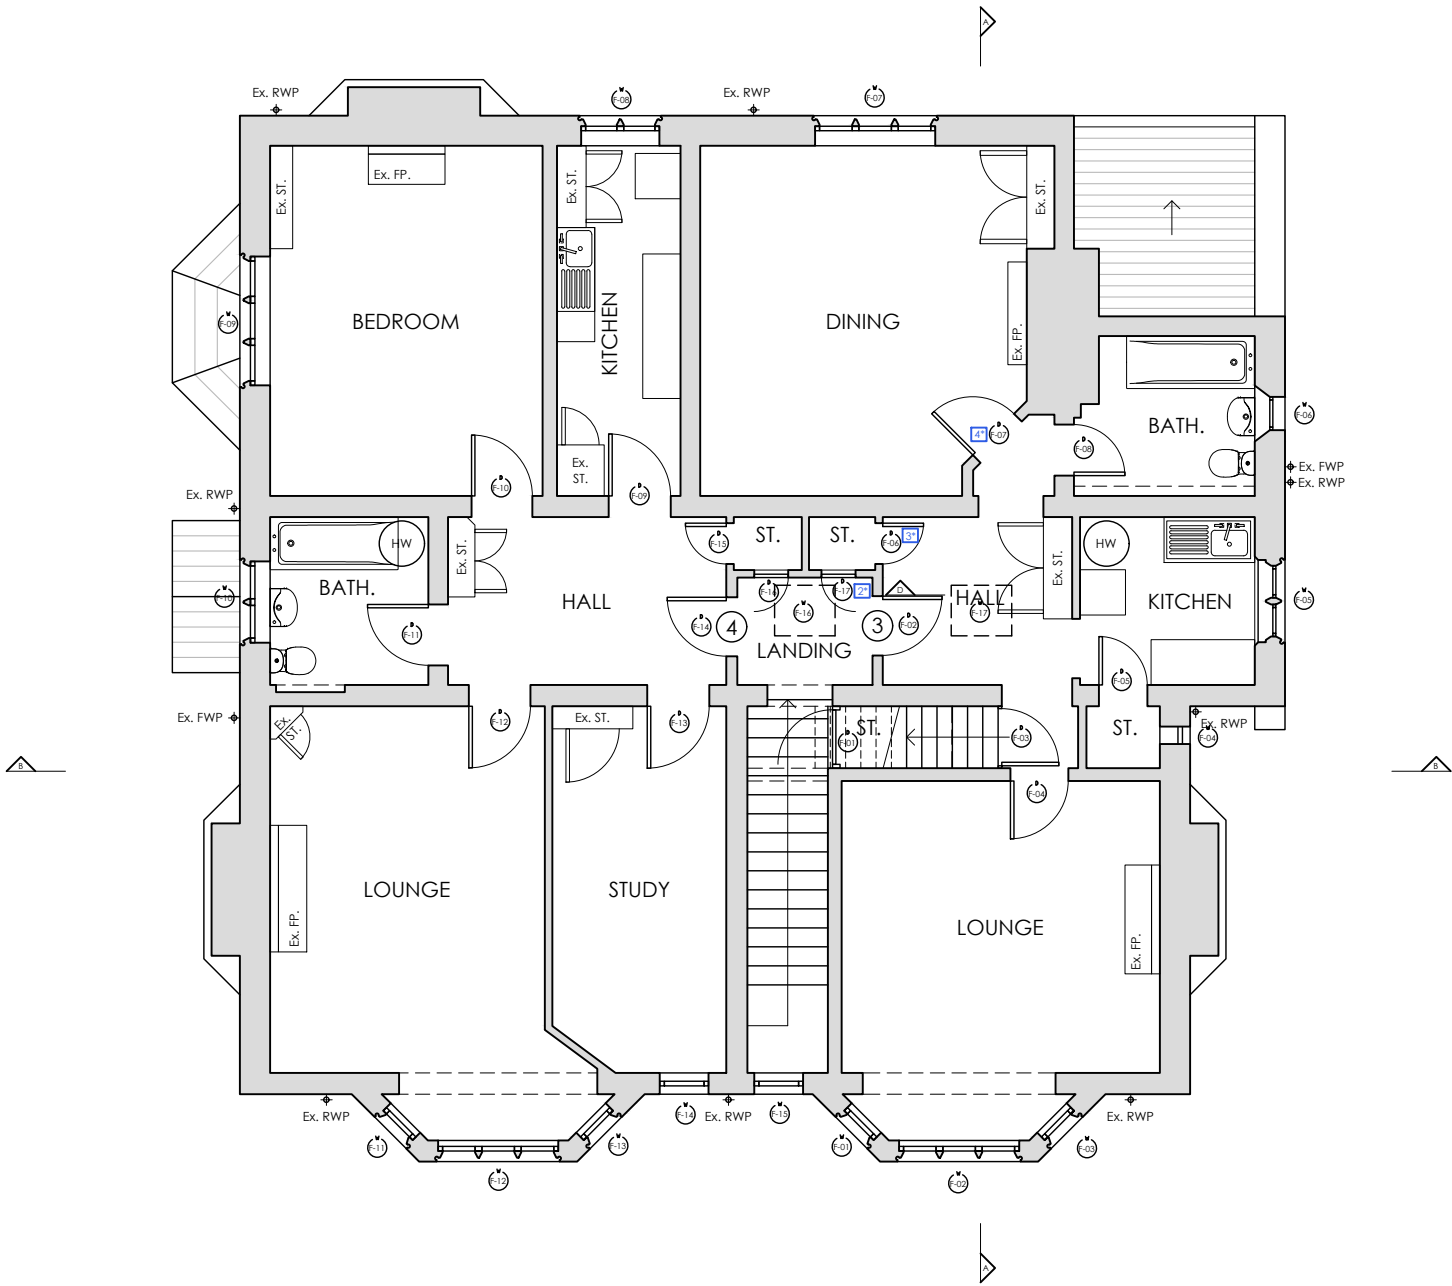

EXISTING FIRST FLOOR PLAN 1:100

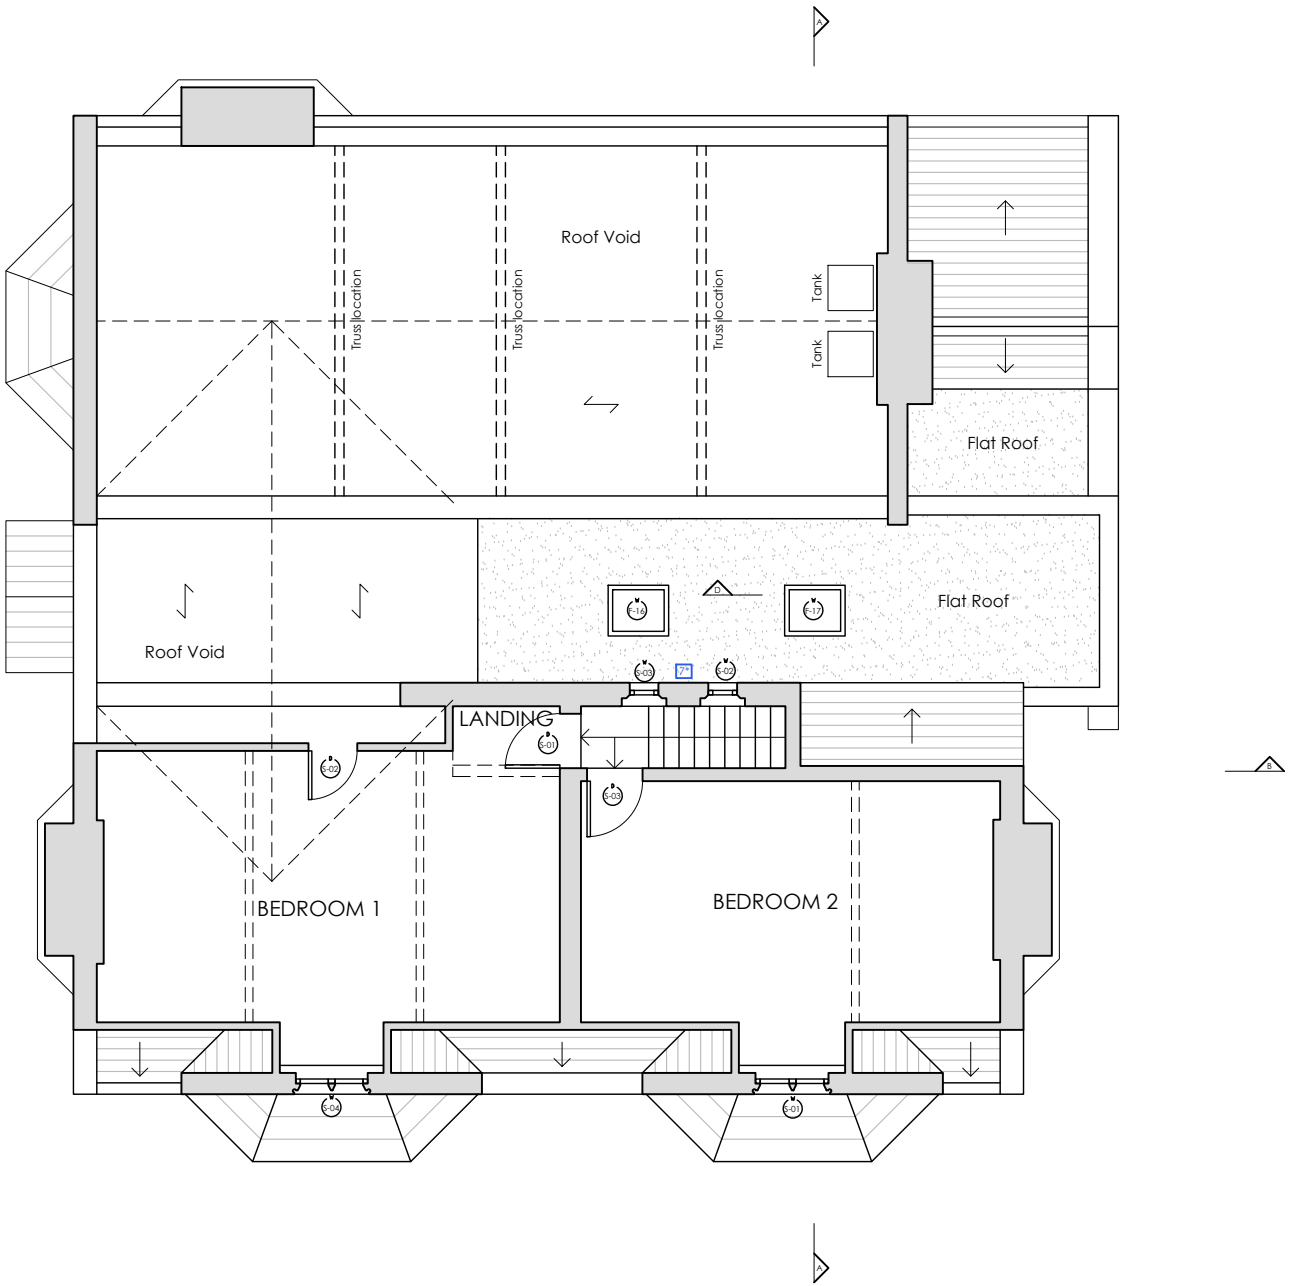

EXISTING SECOND FLOOR PLAN 1:100

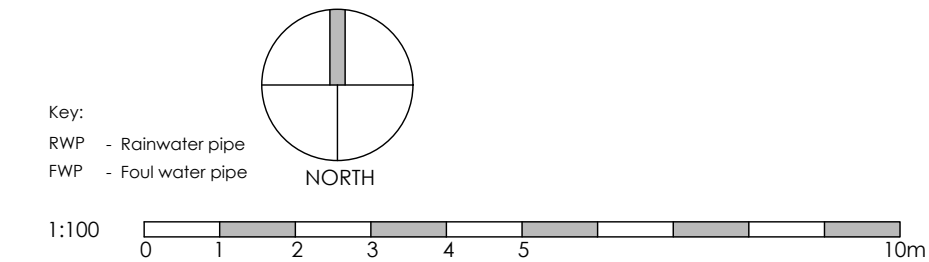

Detail drawing key:

- 10 Refer to drawing 18009-PL-32 for further details

20 Refer to drawing 18009-PL-33 for further details

30 Refer to drawing 18009-PL-33 for further details

40 Refer to drawing 18009-PL-34 for further details

50 Refer to drawing 18009-PL-35 for further details

60 Refer to drawing 18009-PL-36 for further details

70 Refer to drawing 18009-PL-37 for further details

80 Refer to drawing 18009-PL-38 for further details

90 Refer to drawing 18009-PL-39 for further details
- 100 Refer to drawing 18009-PL-40 for further details

110 Refer to drawing 18009-PL-41 for further details

120 Refer to drawing 18009-PL-42 for further details

130 Refer to drawing 18009-PL-43 for further details

140 Refer to drawing 18009-PL-44 for further details

150 Refer to drawing 18009-PL-45 for further details

160 Refer to drawing 18009-PL-46 for further details

170 Refer to drawing 18009-PL-47 for further details

180 Refer to drawing 18009-PL-48 for further details

Project	Refurbishment & Alterations Carlisle House, 118 Oxford Road Reading RG1 7NG					Drawing	Existing First & Second Floor Plans			
						Job-Dwg Number	18009-PL-05		Rev.	B
Client	Turner Property Ltd					WESTON + CO ARCHITECTS Watlington House 44 Watlington Street Reading, RG1 4RJ T. 0118 375 0252 www.weston-co.com				
Status	Planning									
Scale	1/100		Sheet Size A3							
Author	IG	Checked	CTW	Date	04/02/22					