

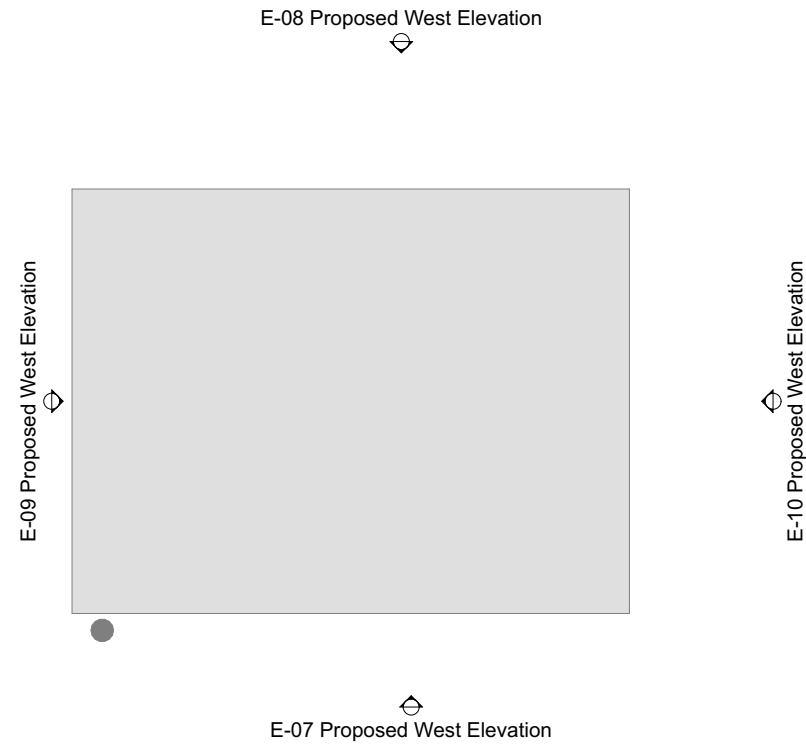


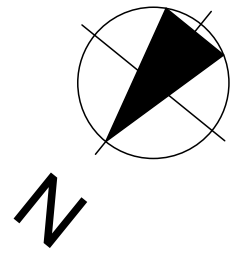

1:100

Existing Roof Plan

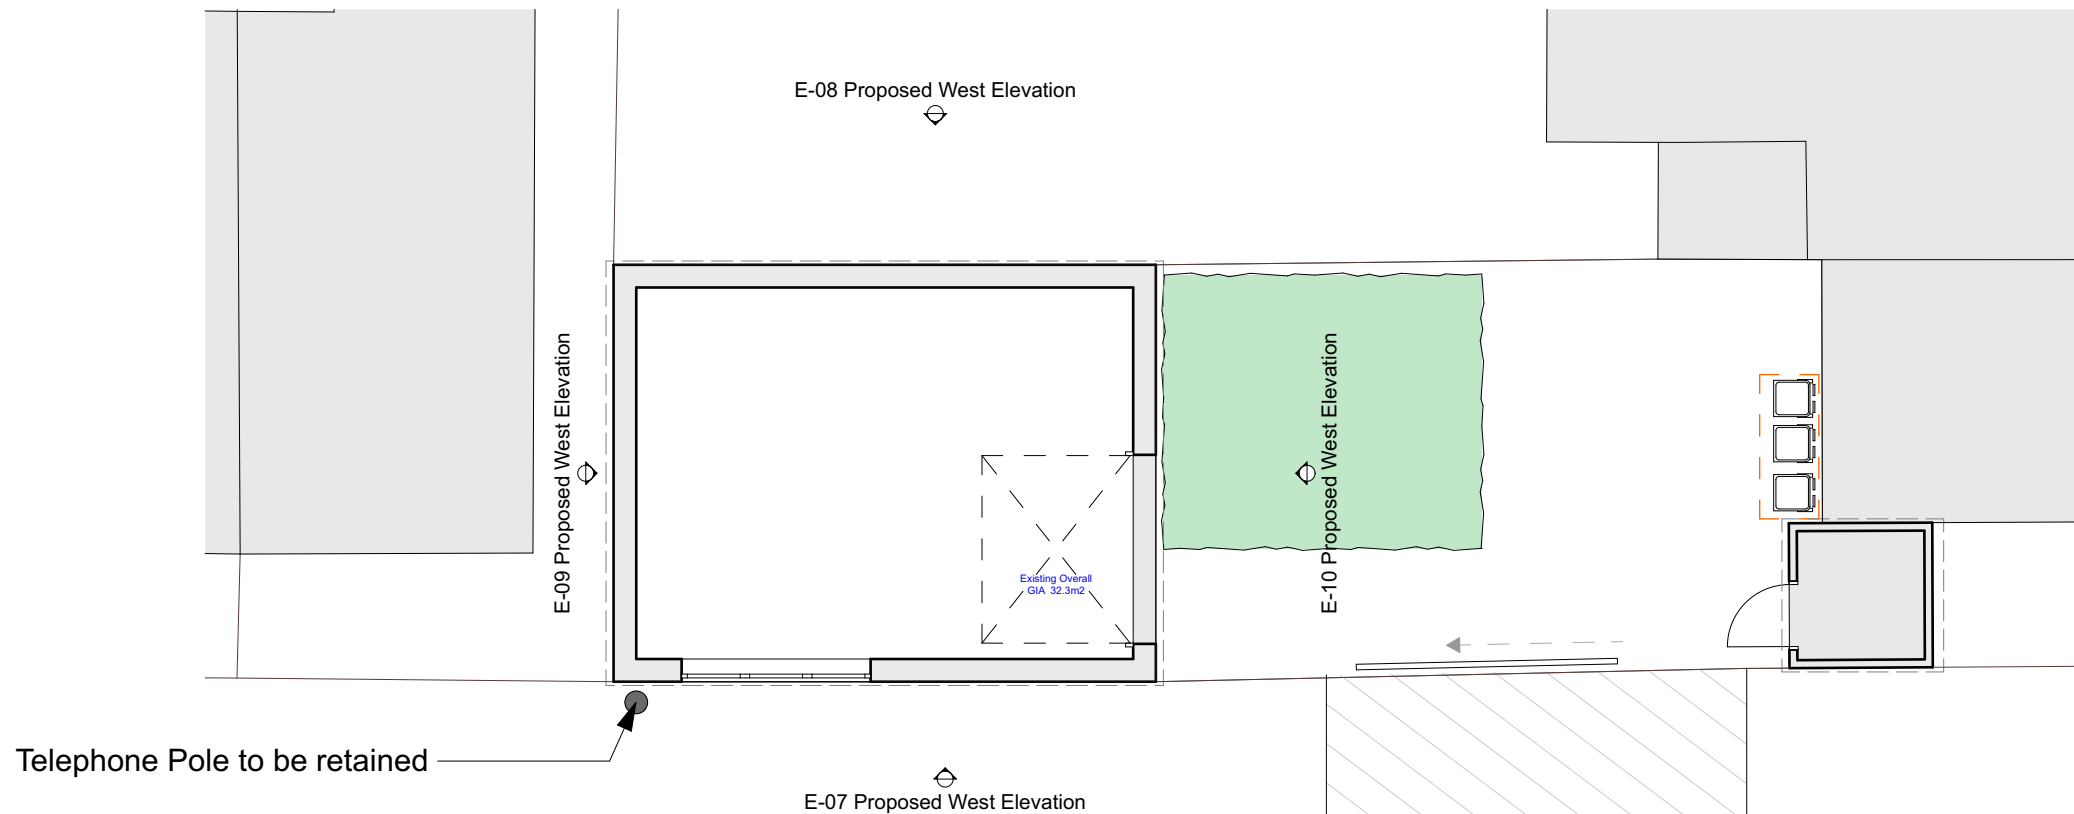

1:100

Existing Ground Floor Plan

© This drawing remains the property of The Keen Partnership and shall not be copied without prior written consent.

All dimensions to be checked on site and any discrepancies to be reported before work commences.

Notes:

Areas:

Site Area: 60.6^{M2}

Existing:

- Ground Floor Area : 32.3^{M2}


Proposed:

- Ground Floor Area : 32.3^{M2}
- First Floor Area 32.3^{M2}

Total GIA: 64.6^{M2}

Parking : 1

Date	Rev	Comments	By	Chk'd

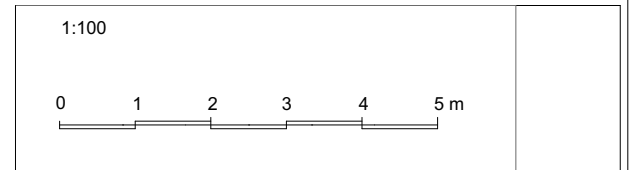

THE KEEN PARTNERSHIP

The Courtyard
Edinburgh Road
Reading RG30 2UA
Tel: 0118 9510 855
Fax: 0118 9510 866
chris@keenpartnership.co.uk
www.keenpartnership.co.uk

cabe
chartered association
of building engineers

RICS

Client:
Mr Tahir Manoor Butt & Mrs Saddaf Basharta Butt

Job Title:
2 Adelaide Road East Reading RG6 1PE

Drawing Title:
Existing Ground and First Floor Plan

Drawing Date: 16.09.22	Status: Planning Drawings	
Issue Date: 23/11/2022	Drawn By: CM	Scale: @A3

Drawing No: 9107-102	Rev:
--------------------------------	------