

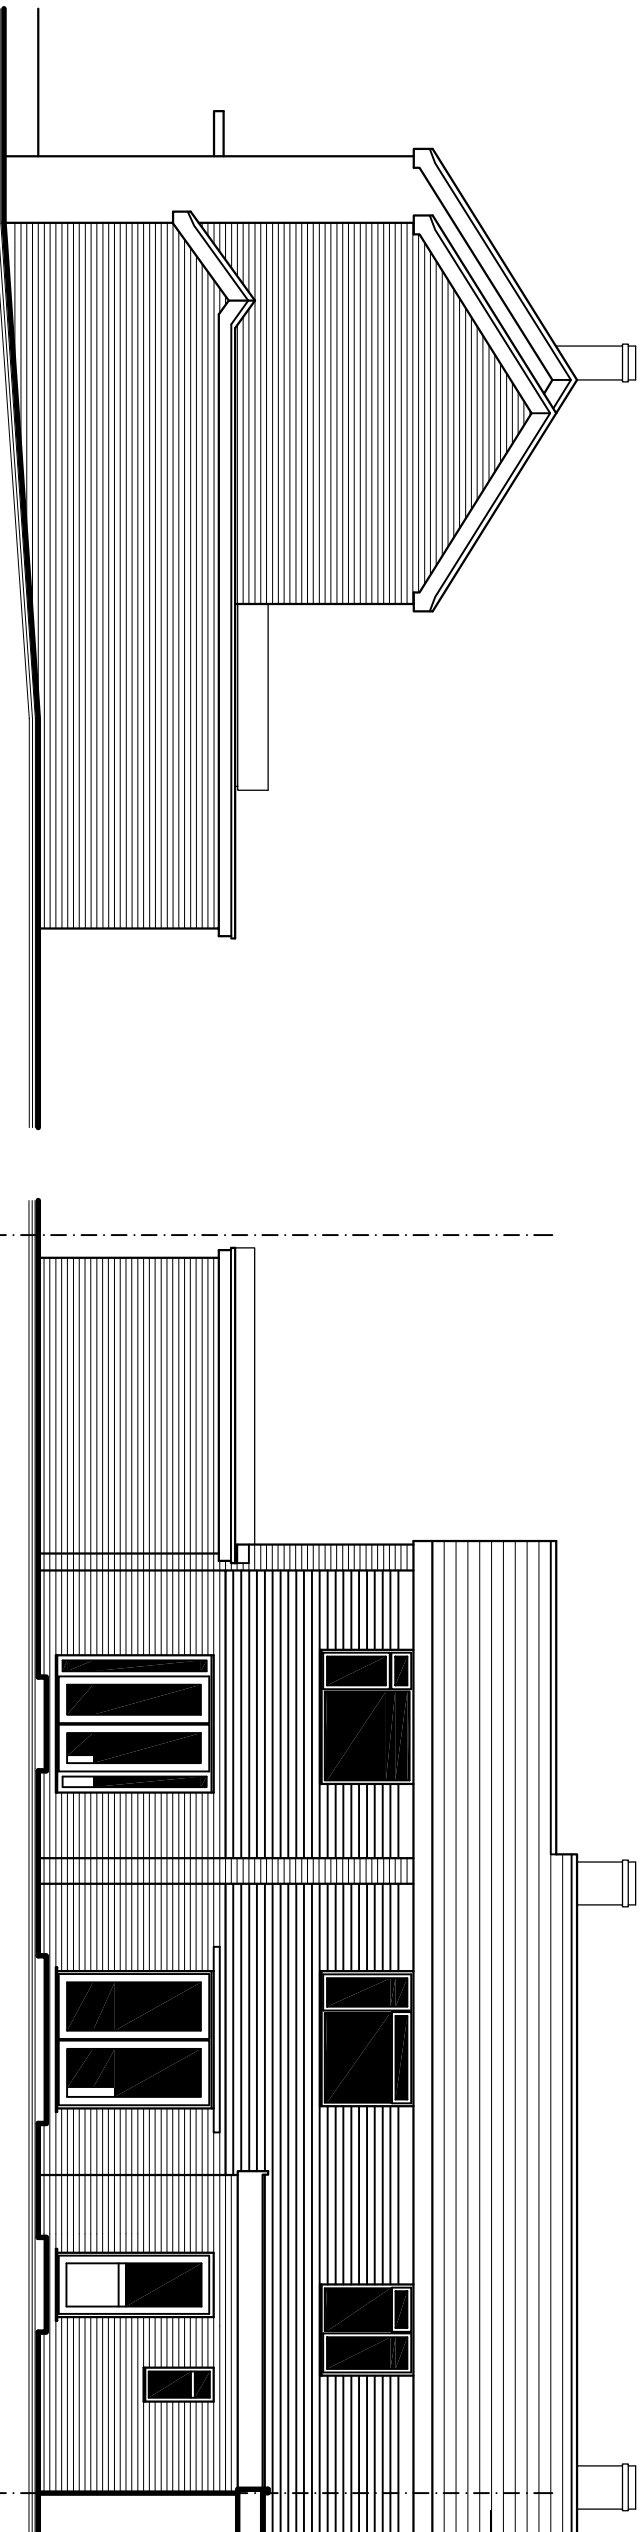


NOTE
ALL MATERIALS INTENDED TO BE USED ON
NEW EXTENSION ARE TO MATCH EXISTING.
THIS DRAWING HAS BEEN PREPARED WITHOUT
THE BENEFIT OF AN ACCURATE SITE SURVEY
FRONT ELEVATION IS UNAFFECTED
BY PROPOSED EXTENSIONS

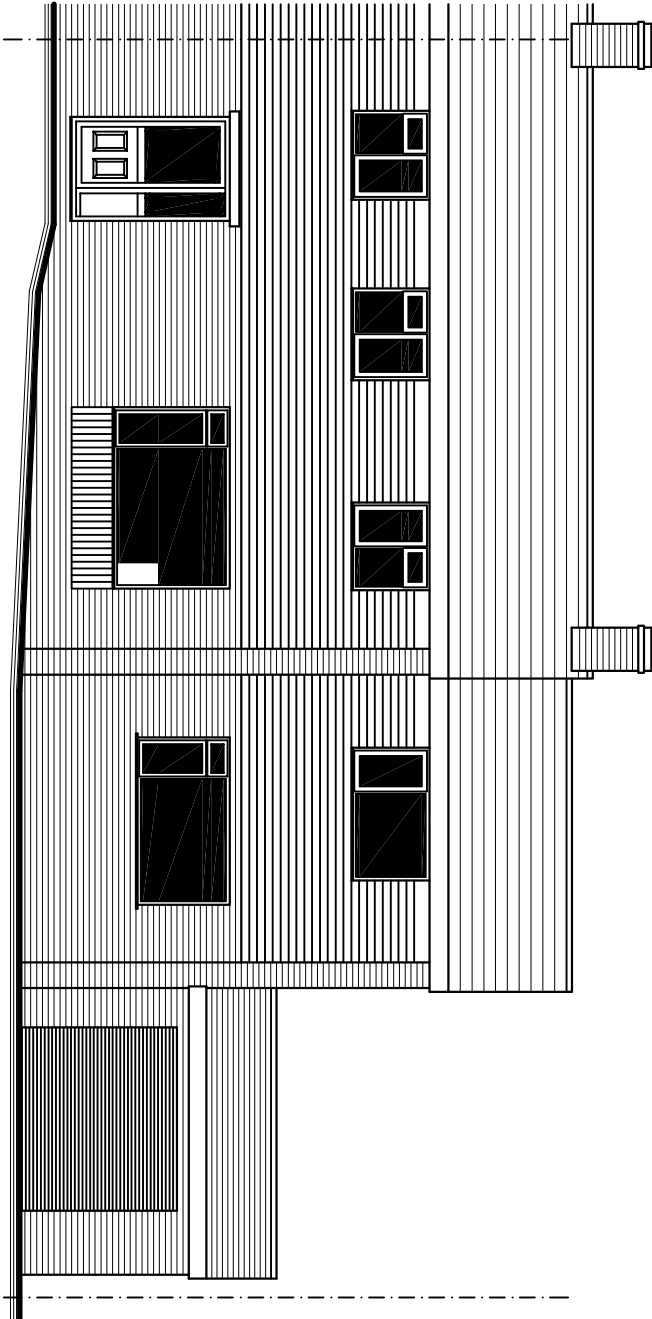


PROPOSED SIDE ELEVATION

PROPOSED REAR ELEVATION

 

PROPOSED FRONT ELEVATION - NOT AFFECTED

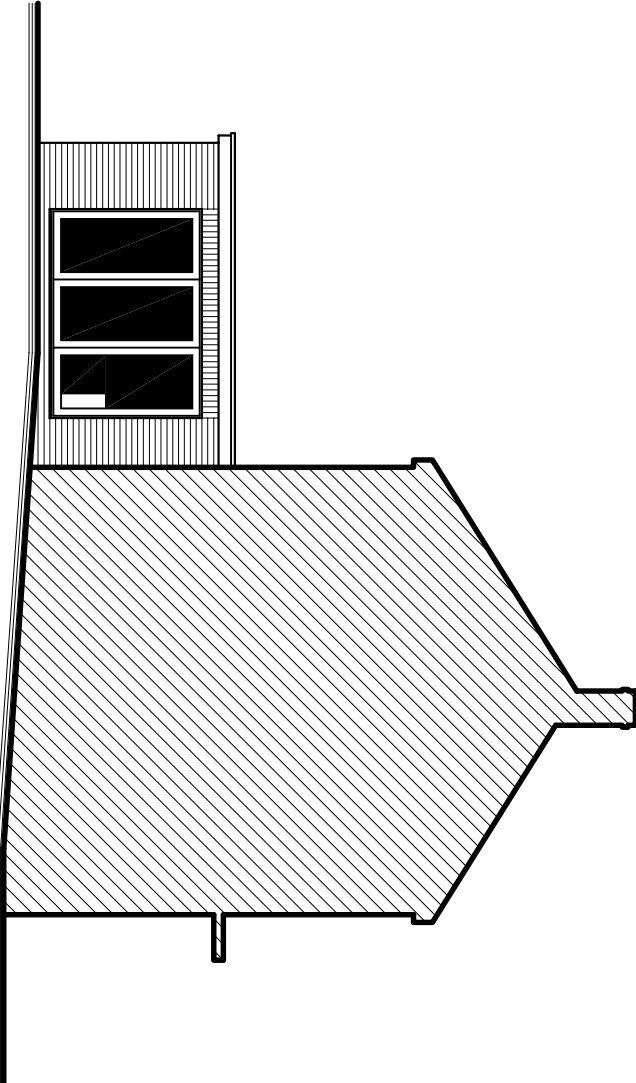

PROPOSED SIDE ELEVATION

REV.A. REVISED FOLLOWING RECEIPT OF EMAIL FROM PLANNING OFFICER 8th FEBRUARY 2023

11th FEBRUARY 2023

RICHARD FENN DESIGNS LIMITED

11 HARRIER CLOSE, WOODLEY,
READING, BERKSHIRE. RG5 4PE.
Telephone READING (0118) 9691684
E-Mail : architect@ntlworld.com

PROPOSED TWO SINGLE STOREY REAR EXTENSIONS
AT 30 ARMOUR HILL, TILEHURST, READING
for MR AND MRS CHRIS ONALLEY.

PROPOSED ELEVATIONS

DATE
DECEMBER 13th 2022

SCALE
1 : 100

DRAWING NO.
COM16

REVISION
A