


Building Location Key

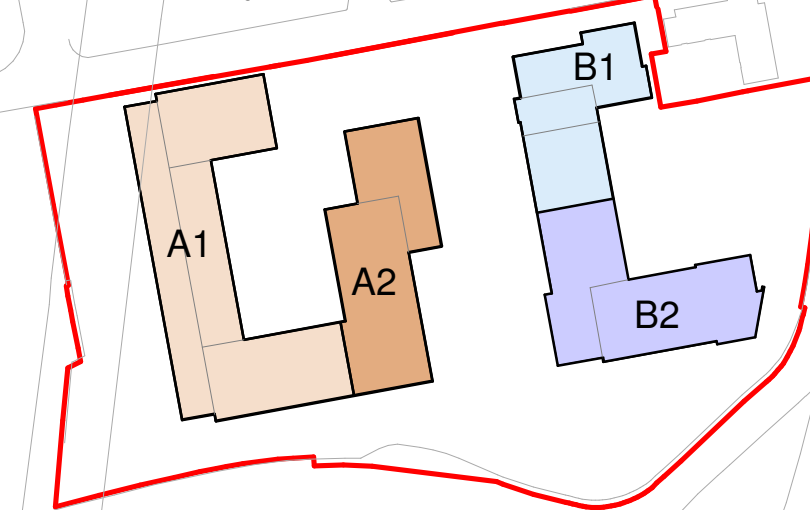

- 1 Bed
- 2 Bed
- 3 Bed
- Cleaners Cupboard
- Communal Circulation
- Lift
- Lift (Firefighting)
- Lift (Furniture)
- Lift Core
- Riser
- Smoke Shaft
- Stair Core
- Stair Core 1
- Stair Core 2
- Stair Core 3
- Stair Core 4

T	27/09/19	RS	MMA Issue	JC
S	22/07/19	RS	MMA Issue	JC
R	14/09/19	RS	MMA Issue (revised)	JC
O	01/11/17	JC	Block B1 affordable provision amended	JC
P	07/09/17	JC	Socially rented and shared ownership MAS units indicated on plans	MAS
N	22/06/17	DB	Revised elevations and massing following comments from H&C	JC
M	30/05/17	JC	Minor amendments based on comments from D&E panel review	MAS
L	17/03/17	RS	Flat no. / room names added & drawing issued for stage 3 report	JC
K	17/02/17	GC	ISSUED FOR PLANNING	JC
J	13/02/17	RS	General updates	JC
H	23/01/17	DB	Structure Updated in Model and Originally	JC
G	20/01/17	DB	Graphical Updates and Structure Indicated	JC
F	09/01/17	RS	Building layout B2 optimised and main stair lift & riser core updated, graphics updated, disabled parking spaces marked, site application deployed	JC
E	10/12/16	GC	Design Team Updates	JC
D	07/12/16	DB	Design Team Updates	JC
C	02/12/16	DB	Updated Scheme	RS
B	10/11/16	GC	General Amendments	JC
A	25/10/16	RS	Flat numbers added, Block B & C Revolve updated	MAS

Rev	Date	By	Notes	Check

Client


Drawing Originator



Project Title
Weldale Street, Reading
Site Coordinated

Drawing Title
Second Floor Plan

Scale	Sheet	Drawn	Checked	Date
1 : 200	A0	RS	JC	30/09/2016
Details	PLANNING		3622	
Drawing Reference	0202			Revision T

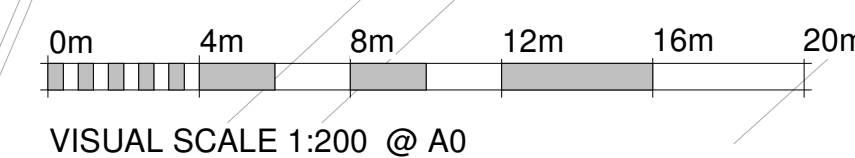

VISUAL SCALE 1:200 @ A0