


Notes.
All details existing, unless marked proposed
Original drawing size A4
Scaled dimensions should not be taken from this
drawing unless authorised.

— Site Boundary
— Advert Location



Sign Panel Locations

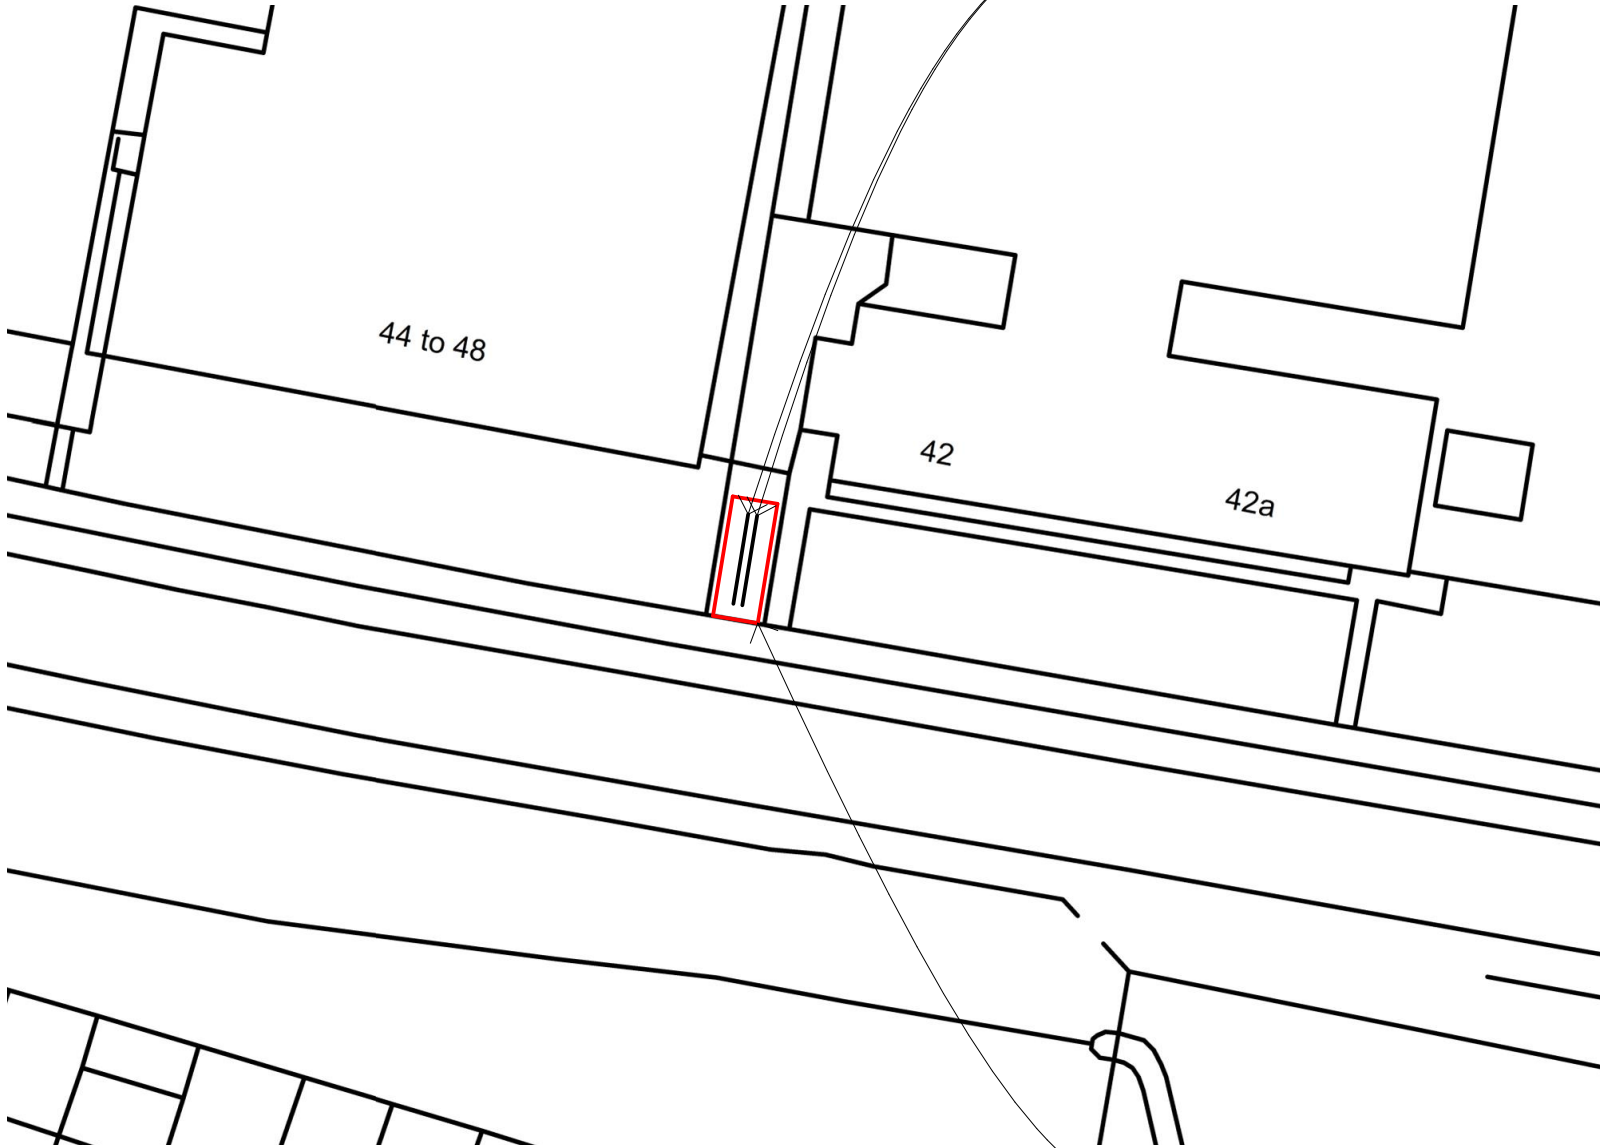

Application Site

Ref: _____
ALF-12008 (9639)

Project _____
Land at Thames House,
Portman Road,
Reading
RG30 1EA

Drawing Name _____
Site Plan - Proposed

Drawing Status _____
PLANNING

Revision _____
- First Formal Issue CO

Date _____
24.07.2023

Drawing Scale @ A4 _____
1:500

Layout ID _____ Revision _____
T4803 A4 051