



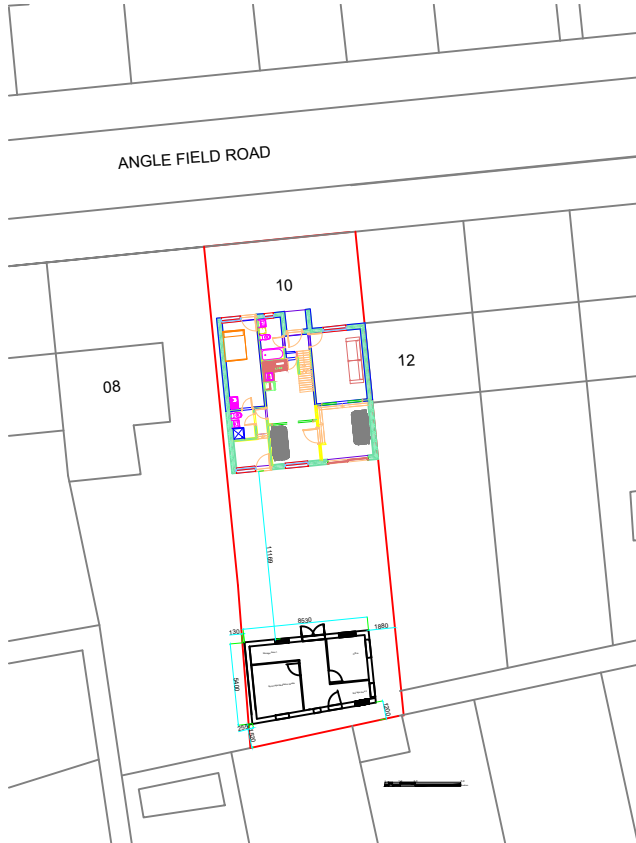

BLOCK PLAN
SCALE 1:500

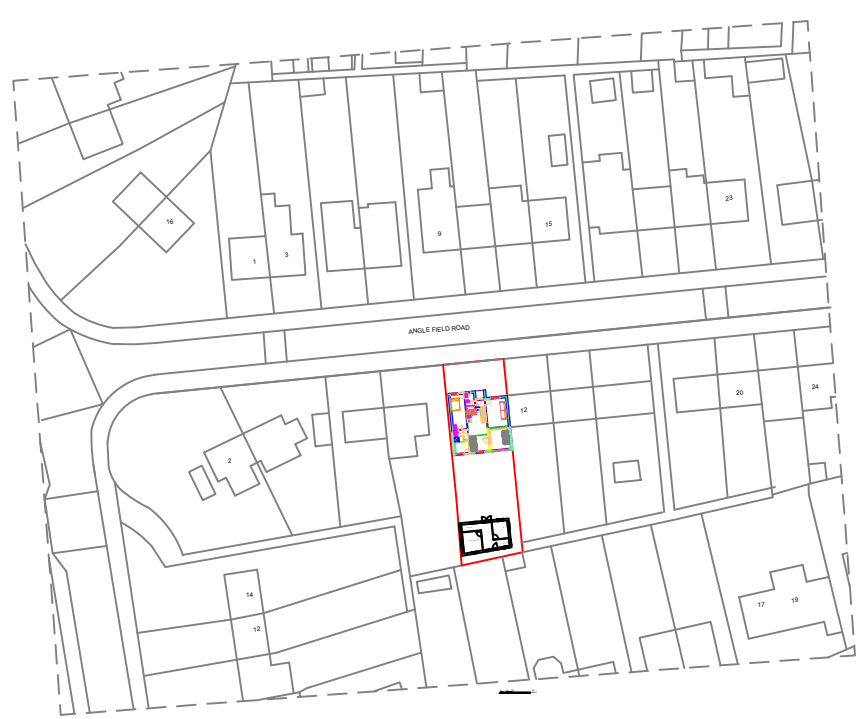

SITE PLAN
SCALE 1:1250

NOTES

Copyright in the design and this drawing is the property of GDR DESIGN AND CONSTRUCTION ENGINEERING LTD.

Reproduction in whole or in part is forbidden without written sanction of GDR.

This drawing must be read in conjunction with all other relevant documentation and drawings.

GDR accepts no liability for any expense, loss or damage of whatsoever nature and however arising from any variation made to this drawing or in the execution of the work to which relates which has not been referred to them and their approval obtained.

Print out to actual scale. Do not scale from this drawing, only figured dimensions are to be used. All dimensions to be cross-checked on-site prior to manufacture and construction.

Any discrepancies to be reported to GDR immediately.

A	FIRST ISSUE	-	-	-
Rev.	Description	Dr'n	Chk	Date
DRAWING STATUS - FOR LAWFUL DEVELOPMENT APPLICATION -				
GDR ENGINEERING LTD DESIGN DEPARTMENT Tel: 07999423501 www.gdrengineeringltd.co.uk				
Contract	Mr LWG LIYANAGE NO 10, ANGLEFIELD ROAD READING			
Title	WIH OFFICE & YOGA/MEDITAION/GYM & STORAGE AREAS PLAN			
Scales	AS SHOWN			Sheet Size A3
Drawn	AP	Checked	JS	Date 27.02.2023
Drg. No.	GDR-23-LWG-0079			Revision A