



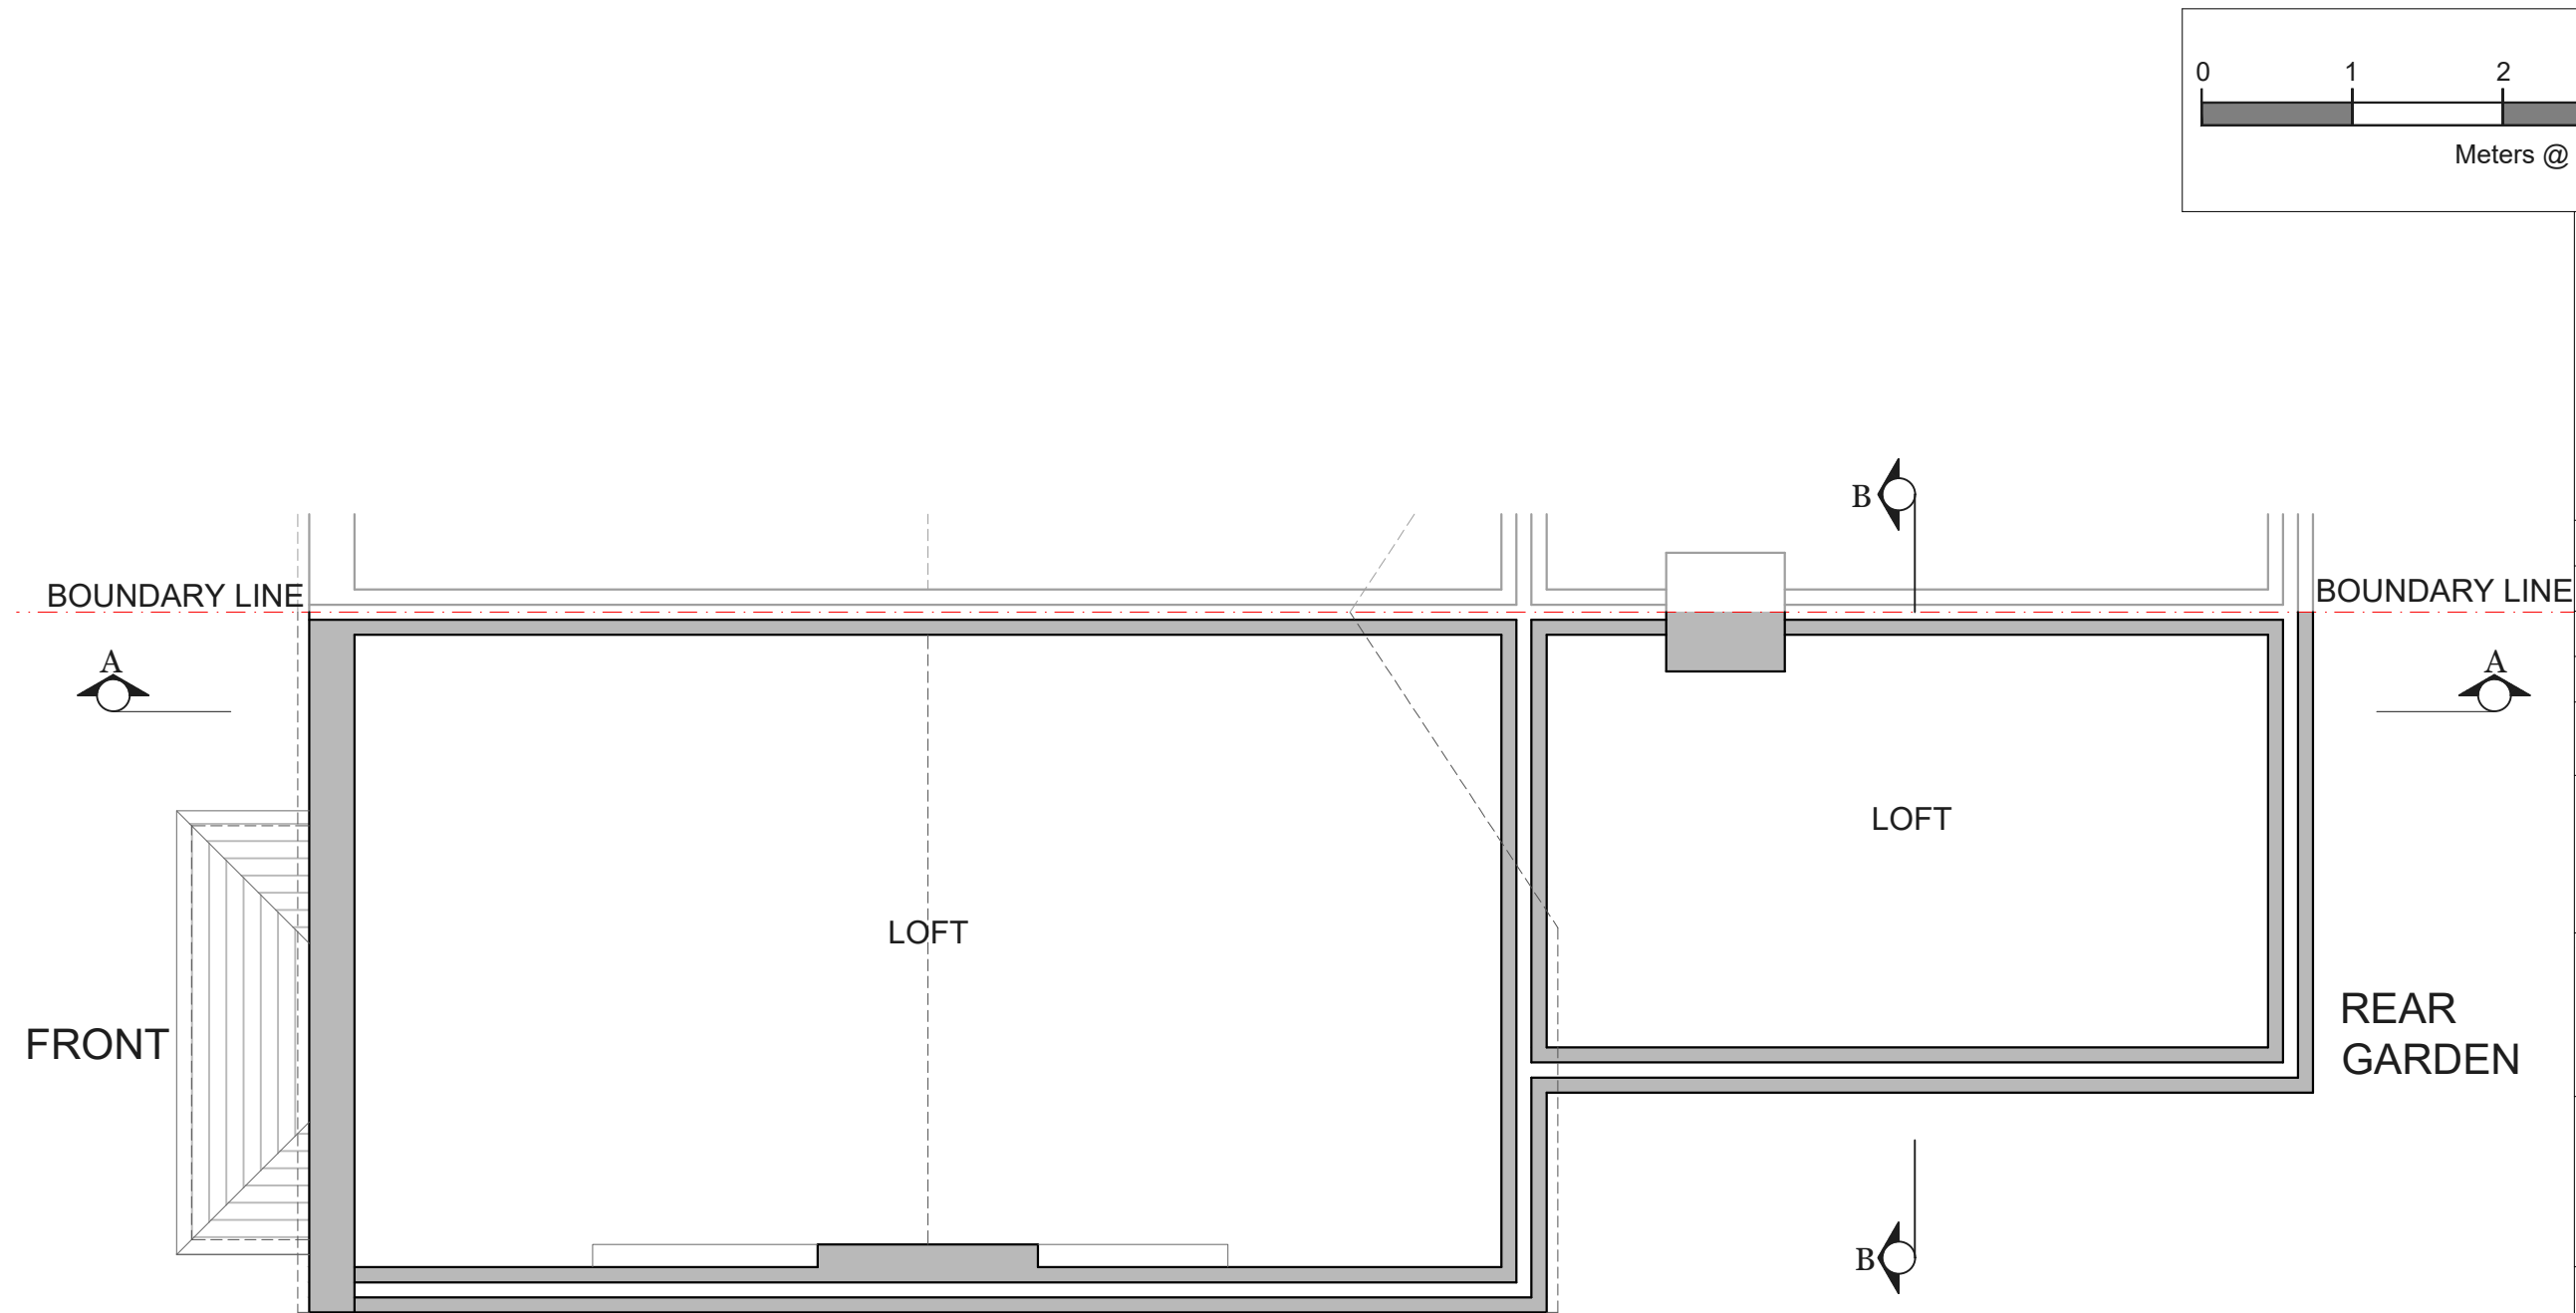

EXISTING LOFT FLOOR PLAN
SCALE 1:50

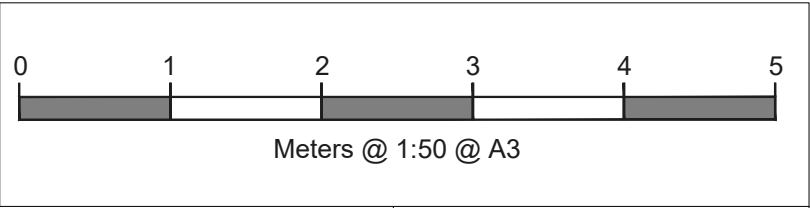

NOTES		

REV	DATE	NOTES
-----	------	-------

CLIENT
MR BOUEDO & MRS PERILLA


PROJECT
3 WOSLEY ROAD, CAVERSHAM RG4 8BY

DRAWING TITLE
EXISTING LOFT FLOOR PLAN

SCALE
1:50@A3

DATE	DRAWN
03-04-23	SN-R

DRAWING NO.	REV.
PP-03	

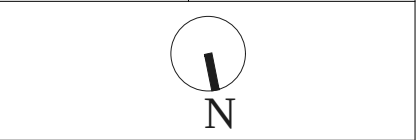

LOFTPLAN DESIGNS LIMITED
1 Saturn House, Calleva Park
Aldermaston, Reading RG7 8HA
Telephone: (01256) 881041
Email: customerservices@loftplan.co.uk
www.loftplan.co.uk