


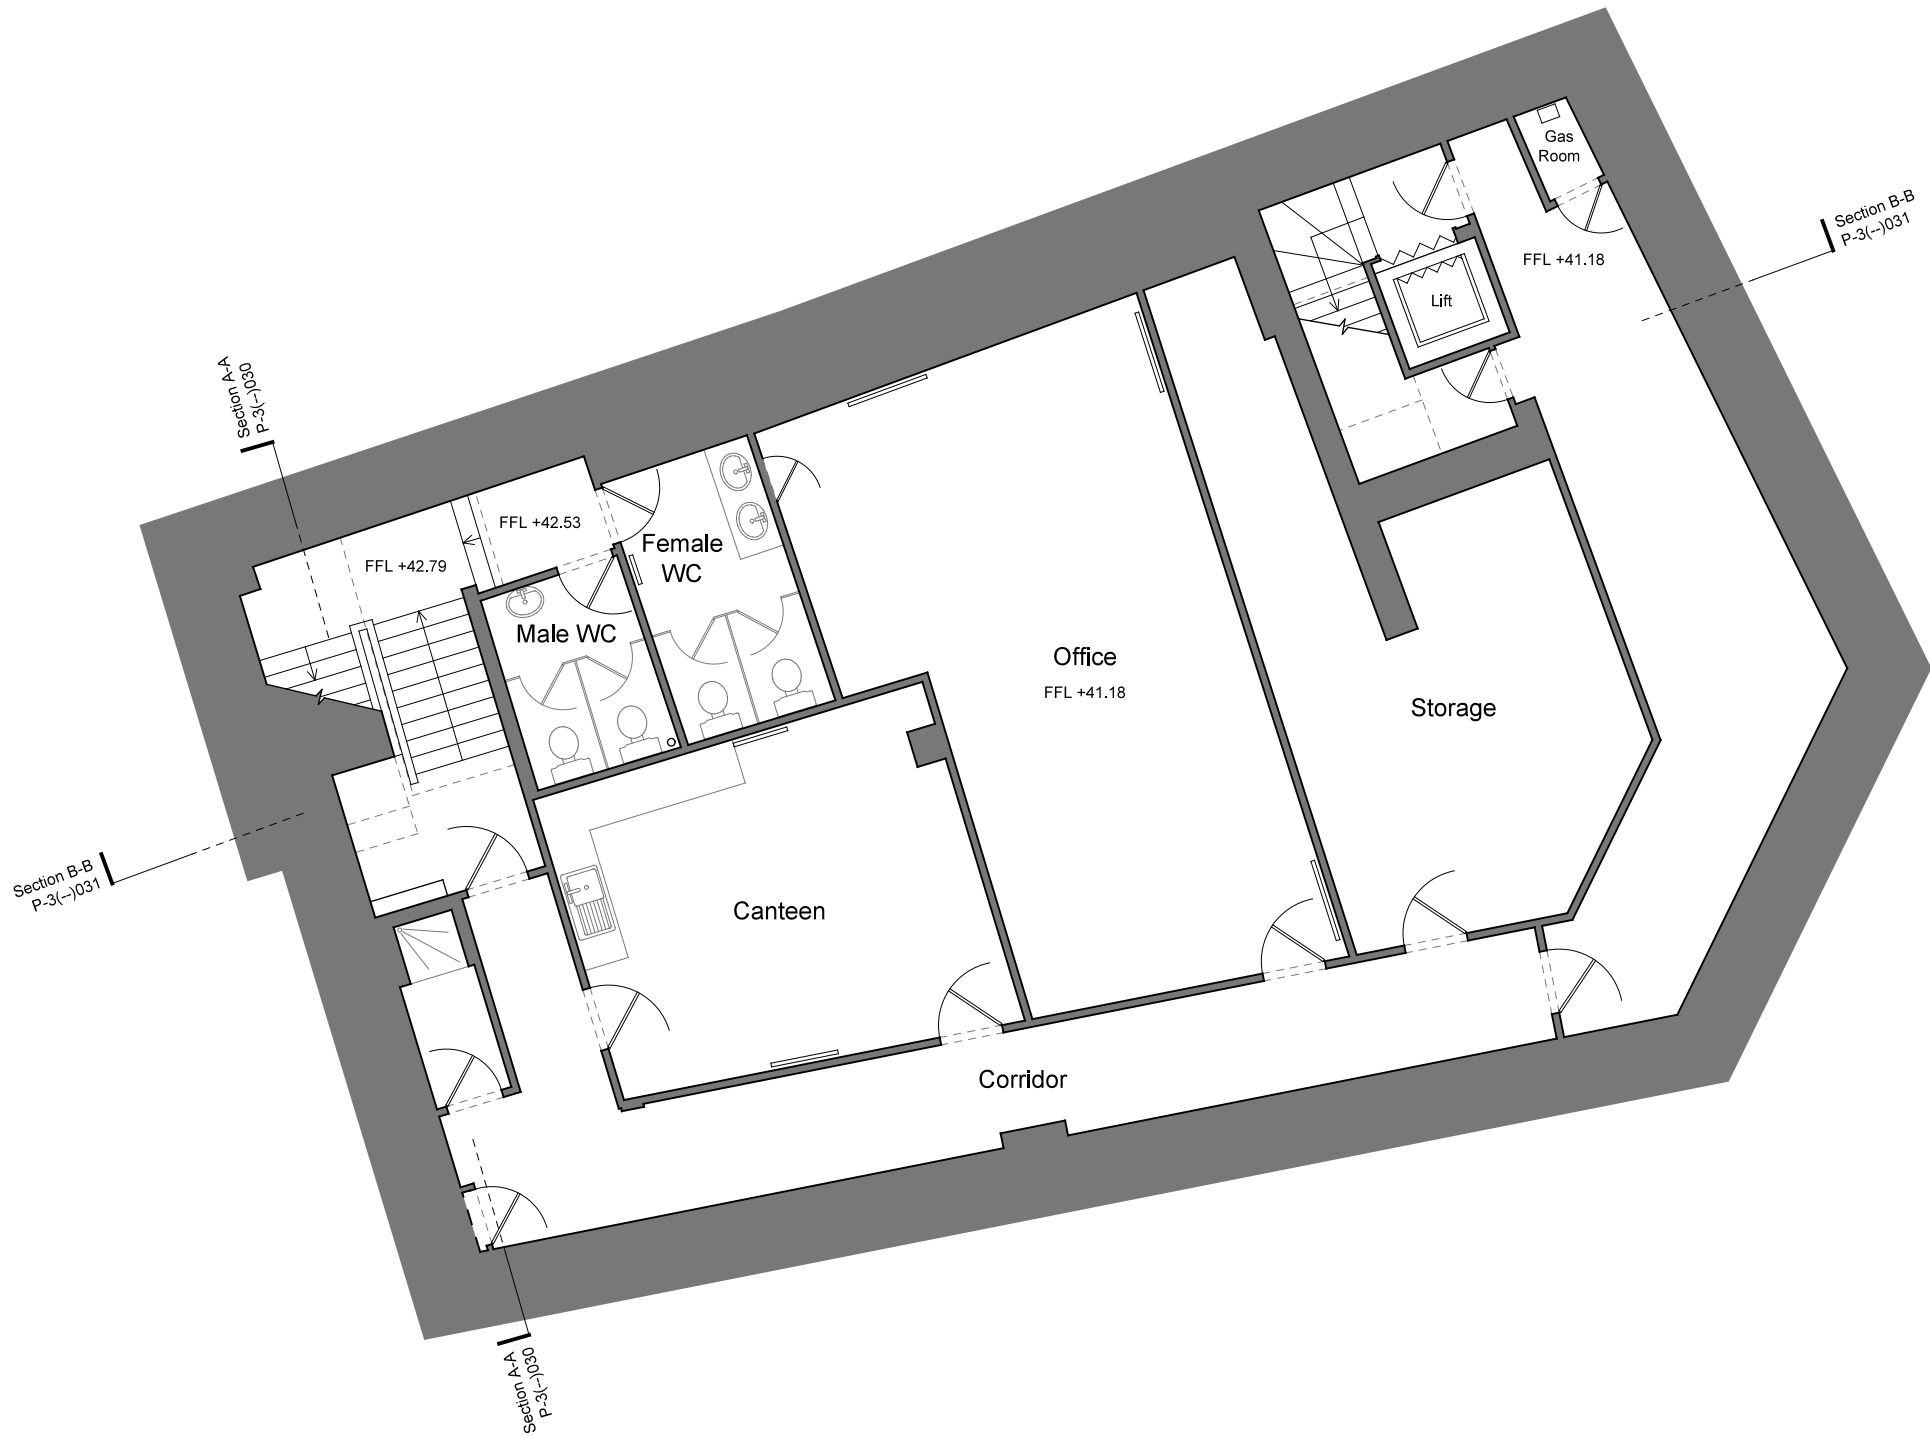

WEST STREET



OXFORD ROAD

INFORMATION ONLY



Project

200-202 Broad Street

Reading RG1 7QJ

Title

Existing Basement Plan

Scale		Date
1:100 @ A3	1:50 @ A1	19/11/2020
Drawn by DLA	Checked by Proj. Arch.	Checked By Manager
Drawing No.		Revision
20033/P-3(--)009		-

The Colman Partnership Limited

27 Harcourt Street

London

W1H 4HP

Telephone: 020 7535 2040

Facsimile : 020 7535 2041

email: projects@colmanarchitects.co.uk

www.colmanarchitects.co.uk

Dimensions are not to be scaled from this drawing.
This drawing is based on current available information and should not be relied on as accurate measurements of usable space.
This drawing is the property of the Colman Partnership Ltd. and Copyright is reserved by them. The drawing is issued on condition that it is not copied or disclosed by or to any unauthorised persons without the prior consent in writing of the Colman Partnership Ltd.

0 2 4m



INFORMATION ONLY



Project
200-202 Broad Street
Reading RG1 7QJ

Title
Existing Ground Floor Plan

Scale 1:100 @ A3 1:50 @ A1	Date 19/11/2020
Drawn by DLA	Checked by Proj. Arch. Checked By Manager
Drawing No. 20033/P-3(--)-010	Revision -

The Colman Partnership Limited
27 Harcourt Street
London
W1H 4HP

Telephone: 020 7535 2040
Facsimile : 020 7535 2041
email: projects@colmanarchitects.co.uk

www.colmanarchitects.co.uk

Dimensions are not to be scaled from this drawing.
This drawing is based on current available information and should not be relied on as accurate measurements of usable space.

This drawing is the property of the Colman Partnership Ltd. and Copyright is reserved by them. The drawing is issued on condition that it is not copied or disclosed by or to any unauthorised persons without the prior consent in writing of the Colman Partnership Ltd.


0 2 4m

Key.
Application Boundary (232m)




WEST STREET

OXFORD ROAD

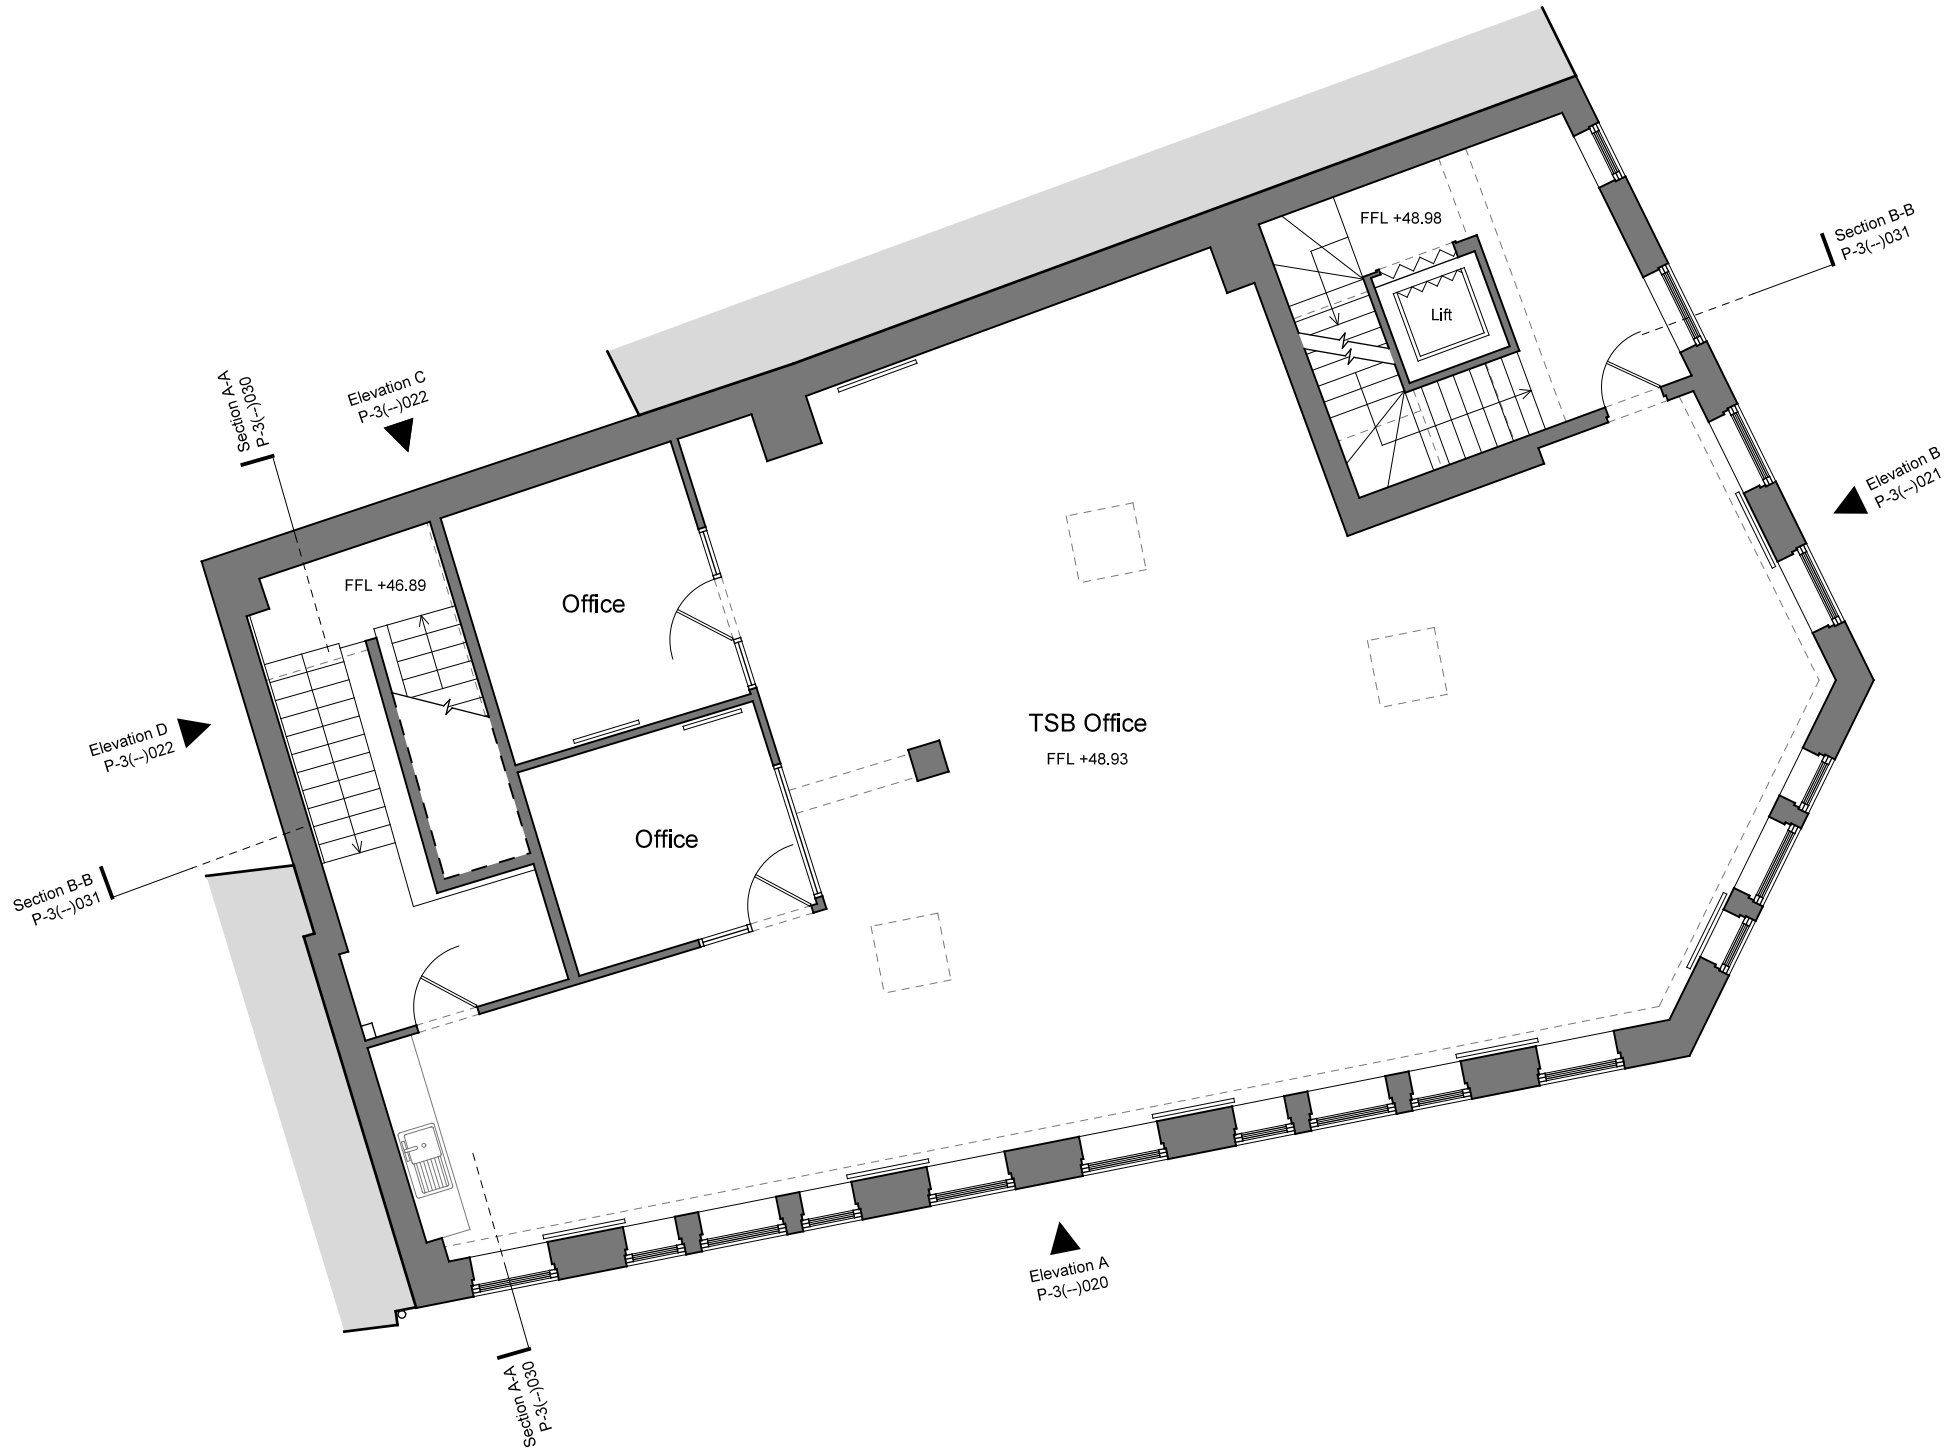

INFORMATION ONLY

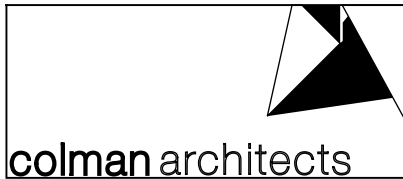

Project
200-202 Broad Street
Reading RG1 7QJ

Title
Existing First Floor Plan

Scale 1:100 @ A3	1:50 @ A1	Date 19/11/2020
Drawn by DLA	Checked by Proj. Arch.	Checked By Manager
Drawing No. 20033/P-3(--)011		Revision -

The Colman Partnership Limited
27 Harcourt Street
London
W1H 4HP
Telephone: 020 7535 2040
Facsimile : 020 7535 2041
email: projects@colmanarchitects.co.uk


www.colmanarchitects.co.uk

Dimensions are not to be scaled from this drawing.
This drawing is based on current available information and should not be relied on as accurate measurements of usable space.
This drawing is the property of the Colman Partnership Ltd. and Copyright is reserved by them. The drawing is issued on condition that it is not copied or disclosed by or to any unauthorised persons without the prior consent in writing of the Colman Partnership Ltd.

0 2 4m




WEST STREET

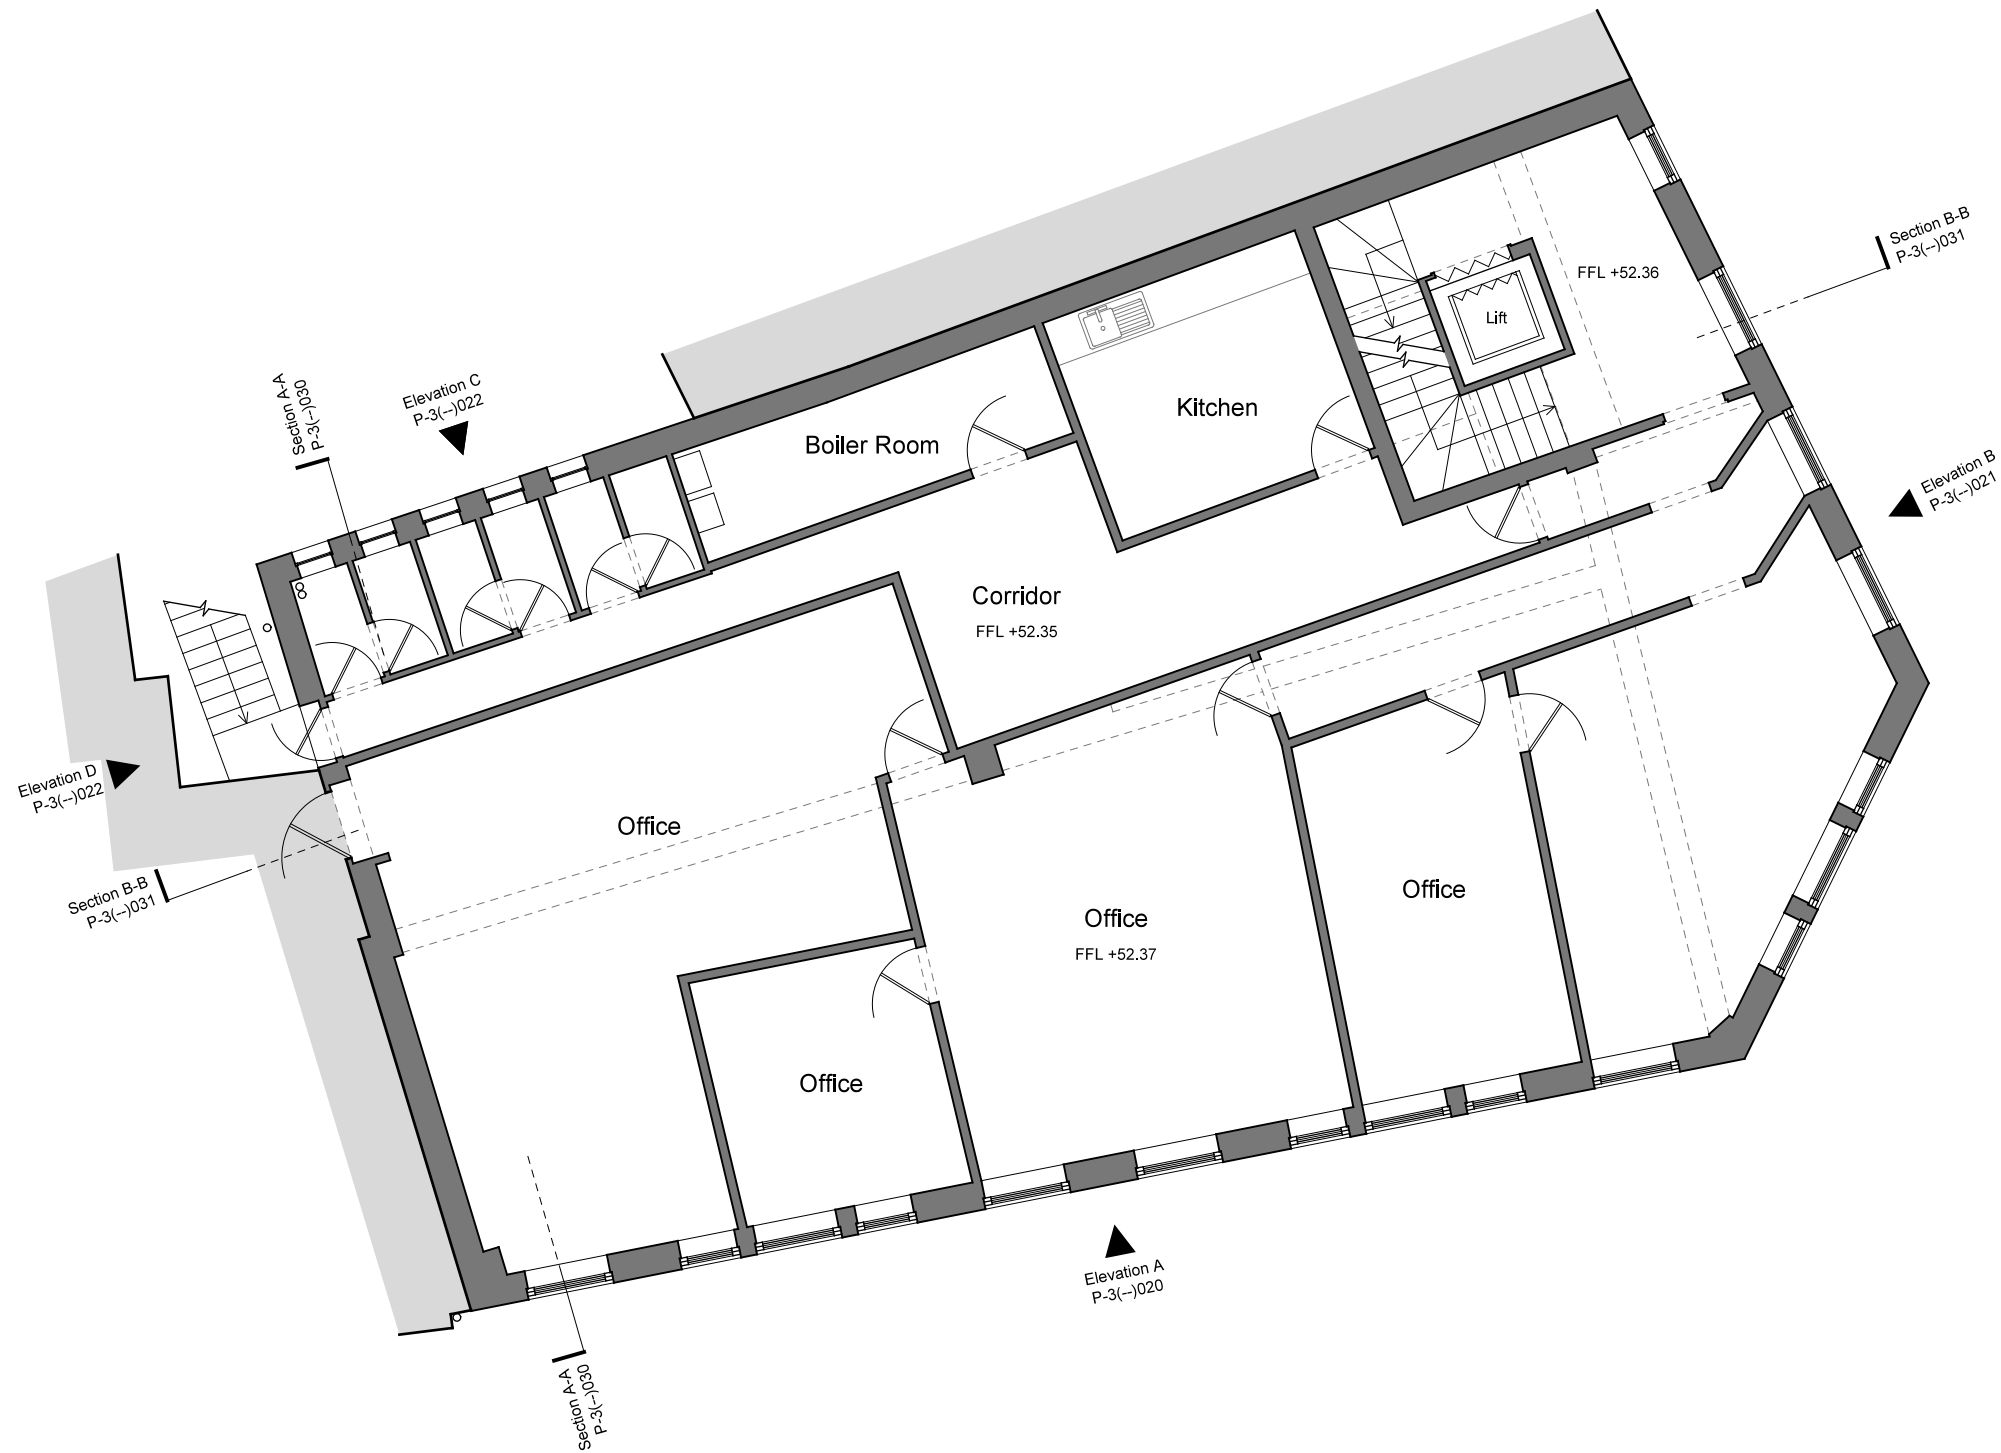

OXFORD ROAD

INFORMATION ONLY

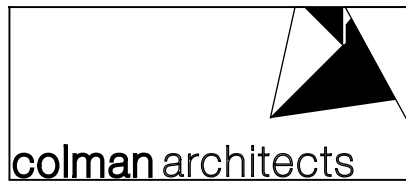

Project	Scale		Date
200-202 Broad Street	1:100 @ A3	1:50 @ A1	19/11/2020
Reading RG1 7QJ	Drawn by DLA	Checked by Proj. Arch.	Checked By Manager
Title	Drawing No.		Revision
Existing Second Floor Plan	20033/P-3(--)-012		-
The Colman Partnership Limited		Telephone: 020 7535 2040	
27 Harcourt Street		Facsimile : 020 7535 2041	
London		email: projects@colmanarchitects.co.uk	
W1H 4HP			
www.colmanarchitects.co.uk			


Dimensions are not to be scaled from this drawing.
This drawing is based on current available information and should not be relied on as accurate measurements of usable space.

This drawing is the property of the Colman Partnership Ltd. and Copyright is reserved by them. The drawing is issued on condition that it is not copied or disclosed by or to any unauthorised persons without the prior consent in writing of the Colman Partnership Ltd.

0 2 4m



WEST STREET

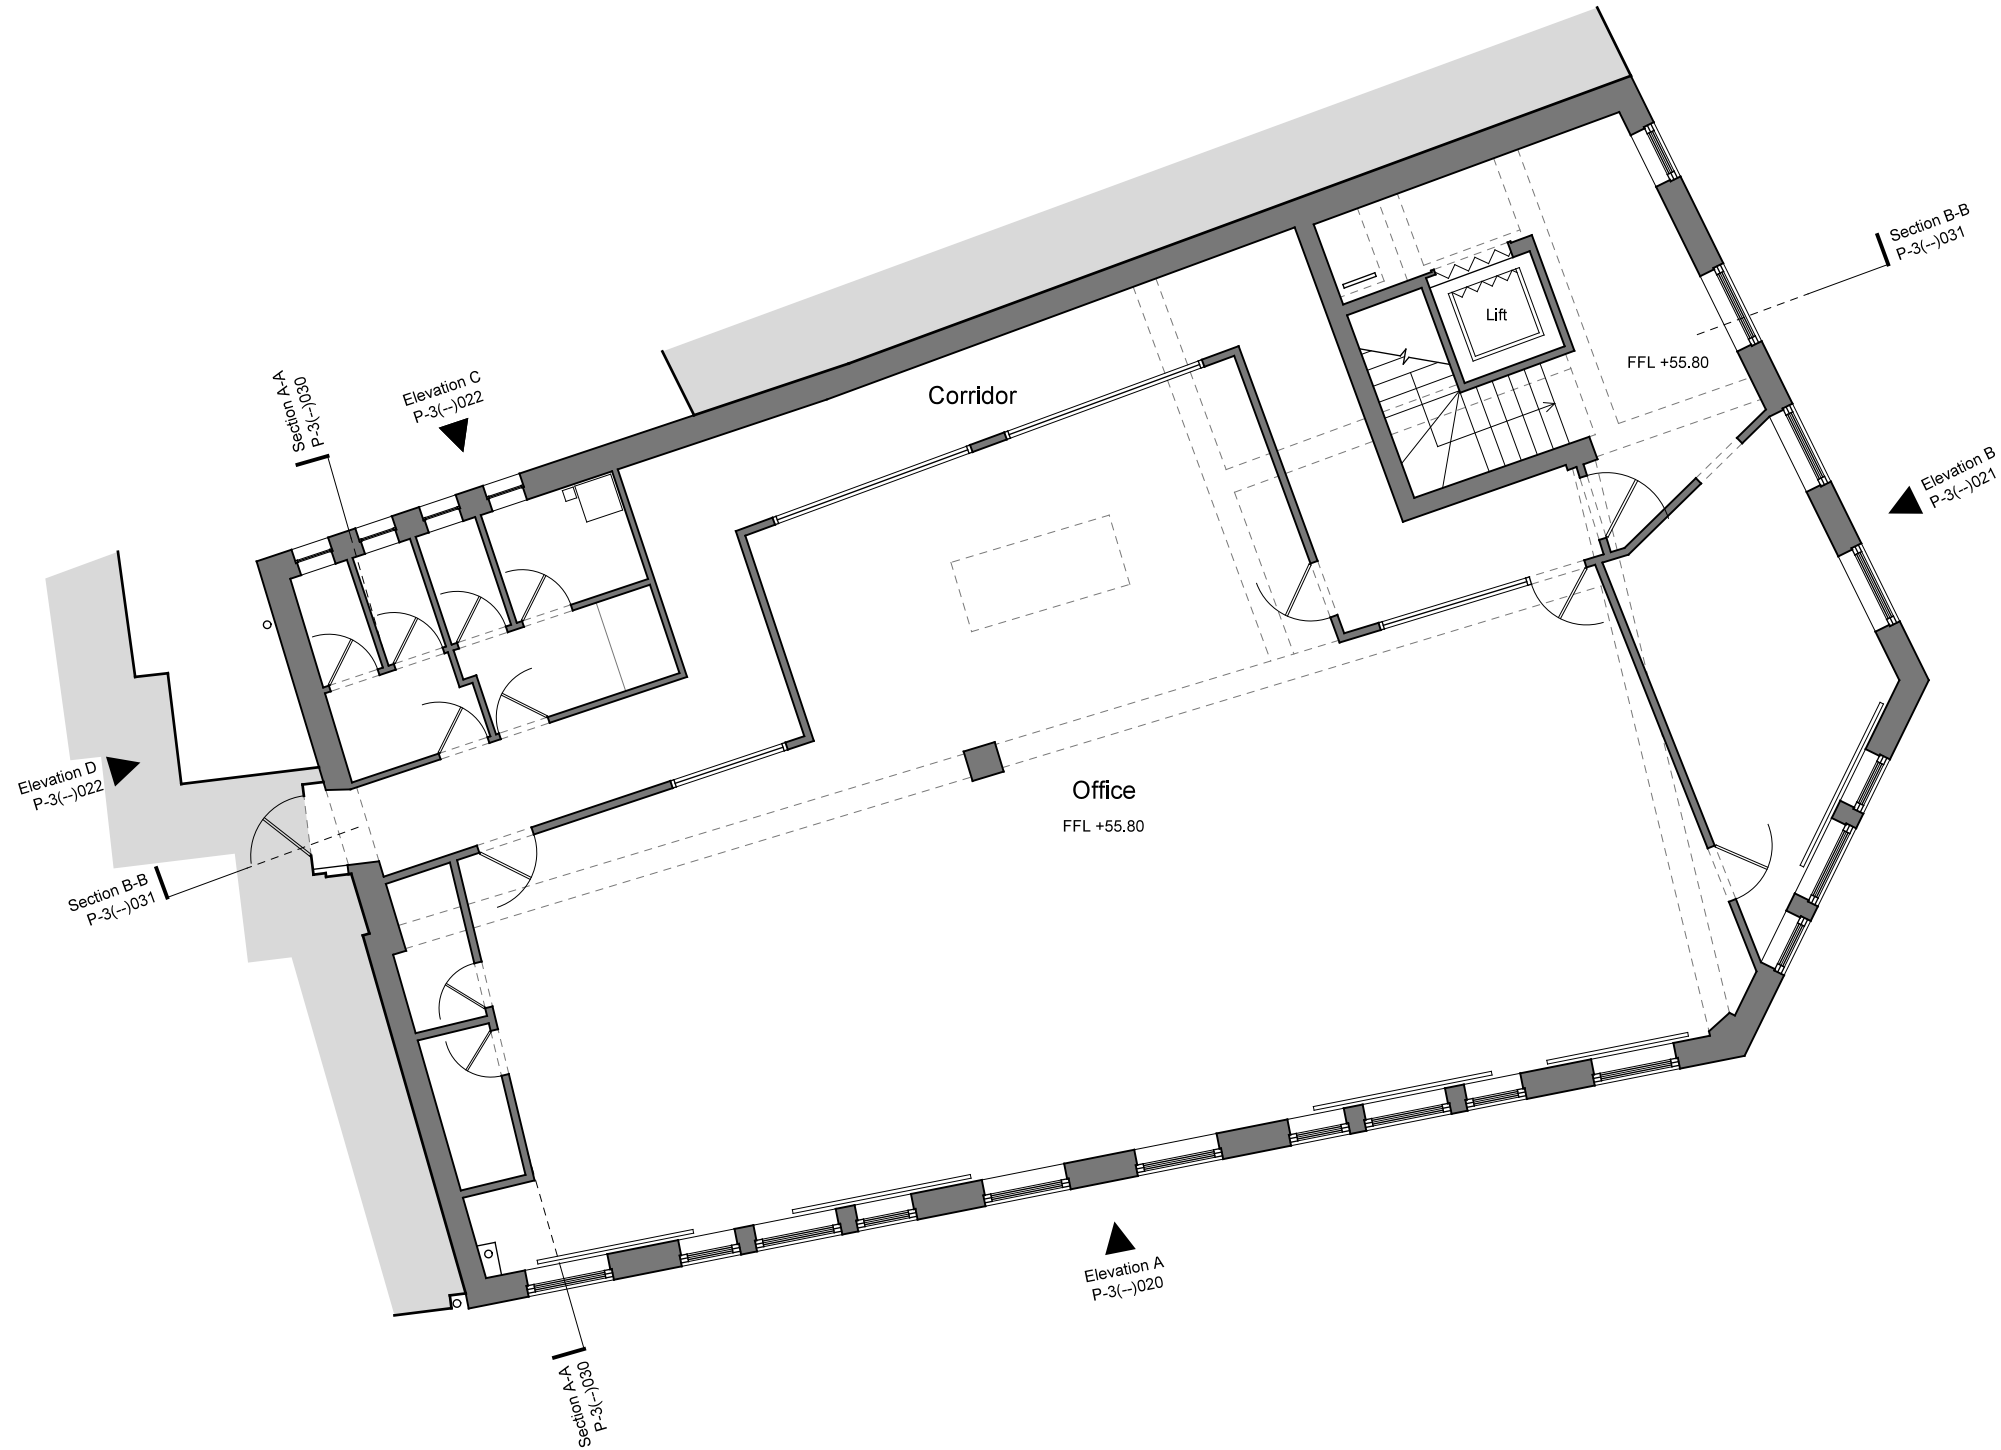

OXFORD ROAD

INFORMATION ONLY



Project

200-202 Broad Street

Reading RG1 7QJ

Title

Existing Third Floor Plan

Scale		Date
1:100 @ A3	1:50 @ A1	19/11/2020
Drawn by DLA	Checked by Proj. Arch.	Checked By Manager
Drawing No.		Revision
20033/P-3(--)/013		-

The Colman Partnership Limited

27 Harcourt Street

London

W1H 4HP

Telephone: 020 7535 2040

Facsimile : 020 7535 2041

email: projects@colmanarchitects.co.uk

www.colmanarchitects.co.uk


Dimensions are not to be scaled from this drawing.
This drawing is based on current available information and should not be relied on as accurate measurements of usable space.
This drawing is the property of the Colman Partnership Ltd. and Copyright is reserved by them. The drawing is issued on condition that it is not copied or disclosed by or to any unauthorised persons without the prior consent in writing of the Colman Partnership Ltd.

0 2 4m



WEST STREET

OXFORD ROAD

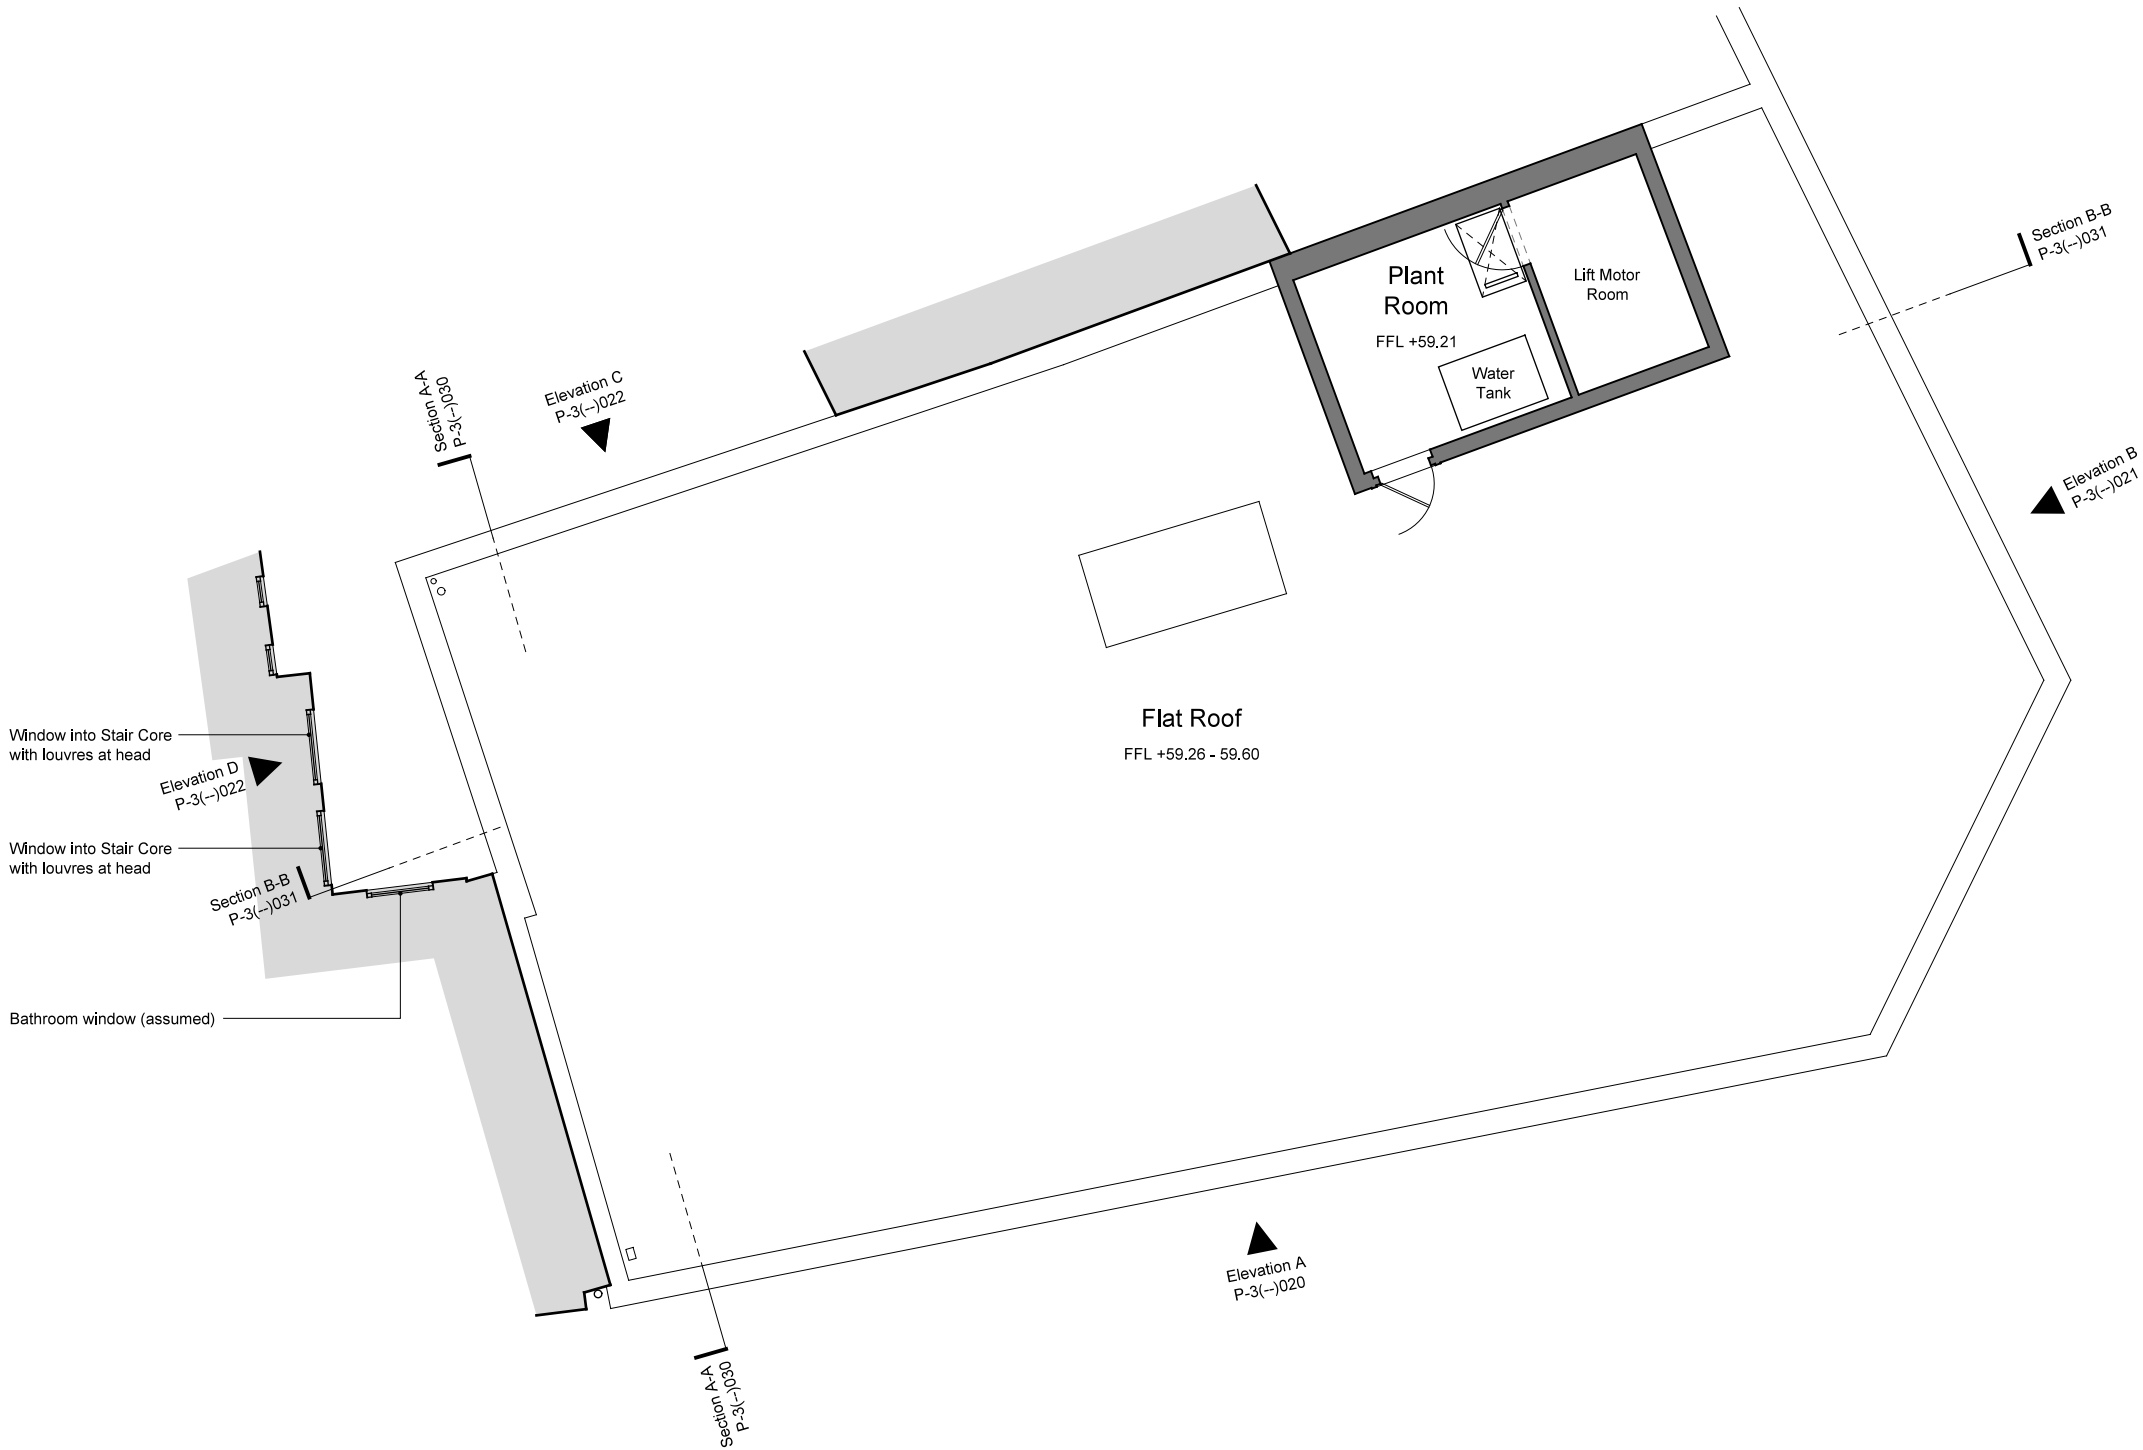

INFORMATION ONLY



Project 200-202 Broad Street Reading RG1 7QJ		
Title Existing Roof Plan		
Scale 1:100 @ A3 1:50 @ A1		Date 19/11/2020
Drawn by DLA	Checked by Proj. Arch.	Checked By Manager
Drawing No. 20033/P-3(--)/014		Revision -
The Colman Partnership Limited 27 Harcourt Street London W1H 4HP Telephone: 020 7535 2040 Facsimile : 020 7535 2041 email: projects@colmanarchitects.co.uk www.colmanarchitects.co.uk		

Dimensions are not to be scaled from this drawing.
This drawing is based on current available information and should not be relied on as accurate measurements of usable space.
This drawing is the property of the Colman Partnership Ltd. and Copyright is reserved by them. The drawing is issued on condition that it is not copied or disclosed by or to any unauthorised persons without the prior consent in writing of the Colman Partnership Ltd.

0 2 4m

Dimensions are not to be scaled from this drawing.
This drawing is based on current available information and should not be relied on as accurate measurements of usable space.
This drawing is the property of the Colman Partnership Ltd. and Copyright is reserved by them. The drawing is issued on condition that it is not copied or disclosed by or to any unauthorised persons without the prior consent in writing of the Colman Partnership Ltd.



Dimensions are not to be scaled from this drawing.

This drawing is based on current available information and should not be relied on as accurate measurements of usable space.

This drawing is the property of the Colman Partnership Ltd. and Copyright is reserved by them. The drawing is issued on condition that it is not copied or disclosed by or to any unauthorised persons without the prior consent in writing of the Colman Partnership Ltd.



0 2 4m

INFORMATION ONLY

Project
200-202 Broad Street
Reading RG1 7QJ

Title
Existing Elevation B
West Street



Scale 1:100 @ A3	1:50 @ A1	Date 20/11/2020
Drawn by DLA	Checked by Proj. Arch.	Checked By Manager
Drawing No. 20033/P-3(--)-021	Revision -	

The Colman Partnership Limited
27 Harcourt Street
London
W1H 4HP

Telephone: 020 7535 2040
Facsimile : 020 7535 2041
email: projects@colmanarchitects.co.uk

www.colmanarchitects.co.uk

Dimensions are not to be scaled from this drawing. This drawing is based on current available information and should not be relied on as accurate measurements of usable space. This drawing is the property of the Colman Partnership Ltd. and Copyright is reserved by them. The drawing is issued on condition that it is not copied or disclosed by or to any unauthorised persons without the prior consent in writing of the Colman Partnership Ltd.			
Rev	Notes	By	Date
A	Elevation extended	DLA	19/07/21

 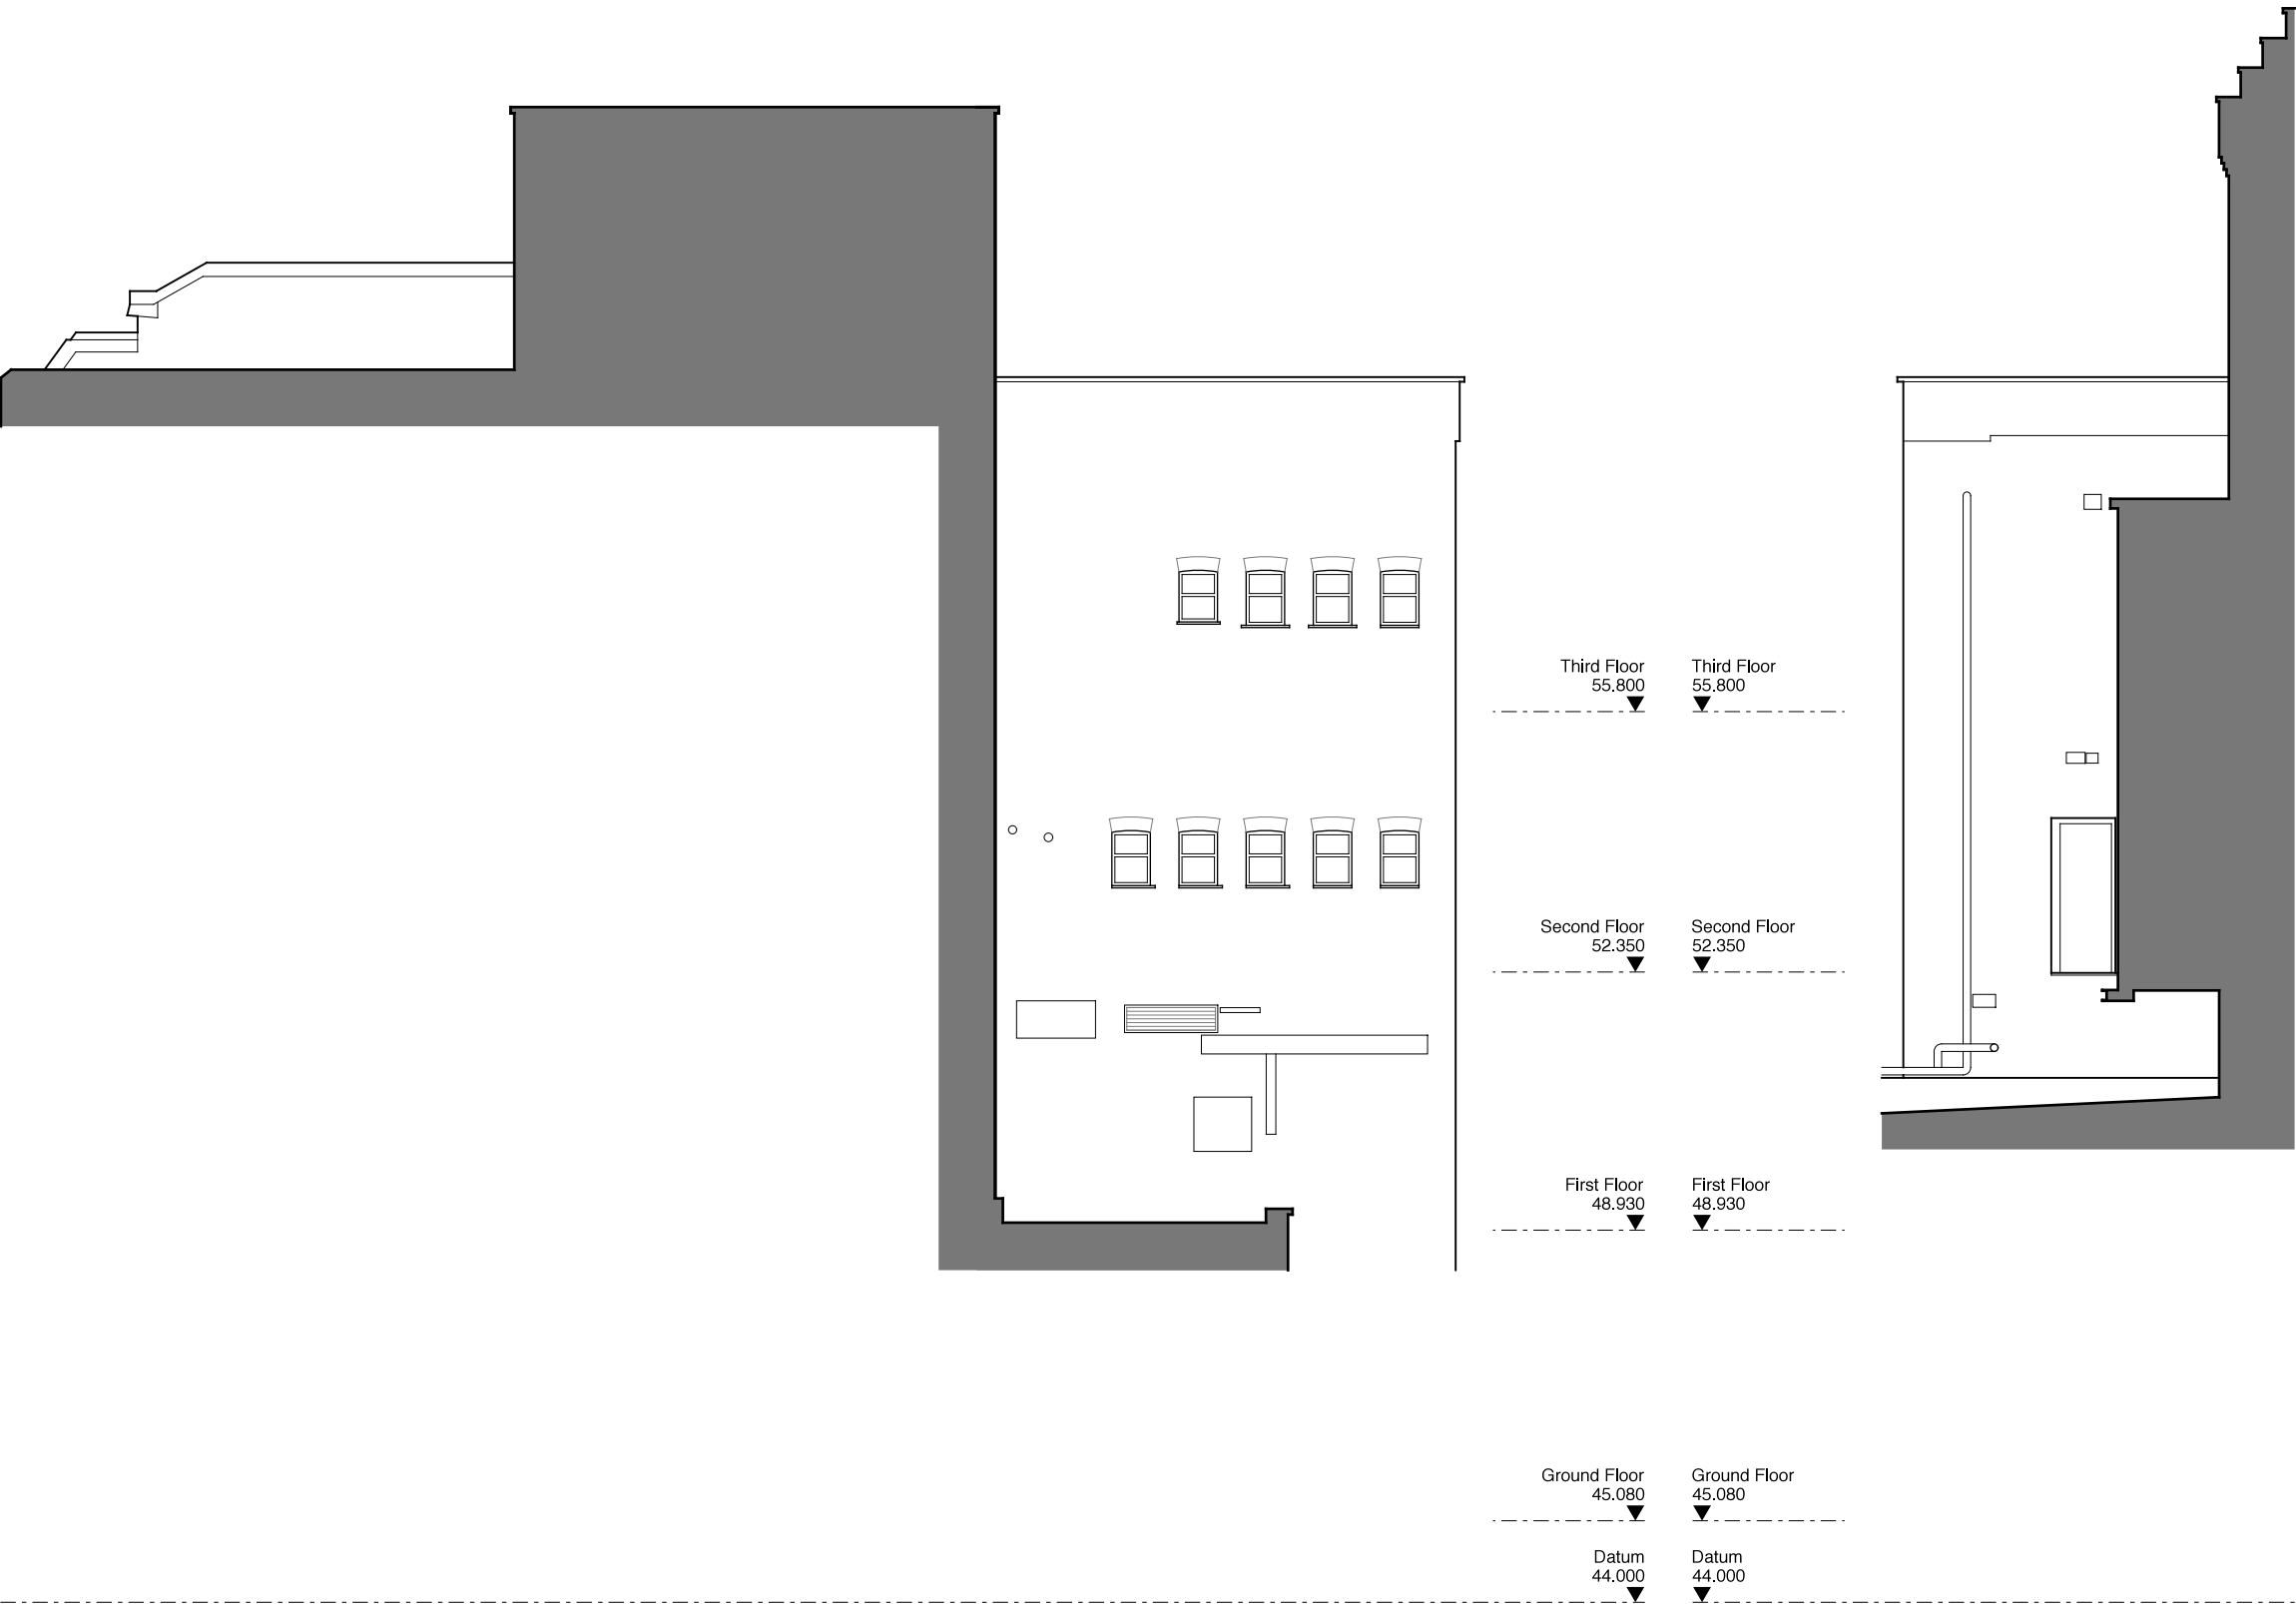

INFORMATION ONLY

Project

200-202 Broad Street
Reading RG1 7QJ

Title


Existing Elevation C & D
Service Yard

Scale	1:100 @ A3	1:50 @ A1	Date	20/11/2020
Drawn by	DLA	Checked by Proj. Arch.	Checked By Manager	
Drawing No.	20033/P-3(--)-022		Revision	A

The Colman Partnership Limited
27 Harcourt Street
London
W1H 4HP

Telephone: 020 7535 2040
Facsimile : 020 7535 2041
email: projects@colmanarchitects.co.uk

www.colmanarchitects.co.uk

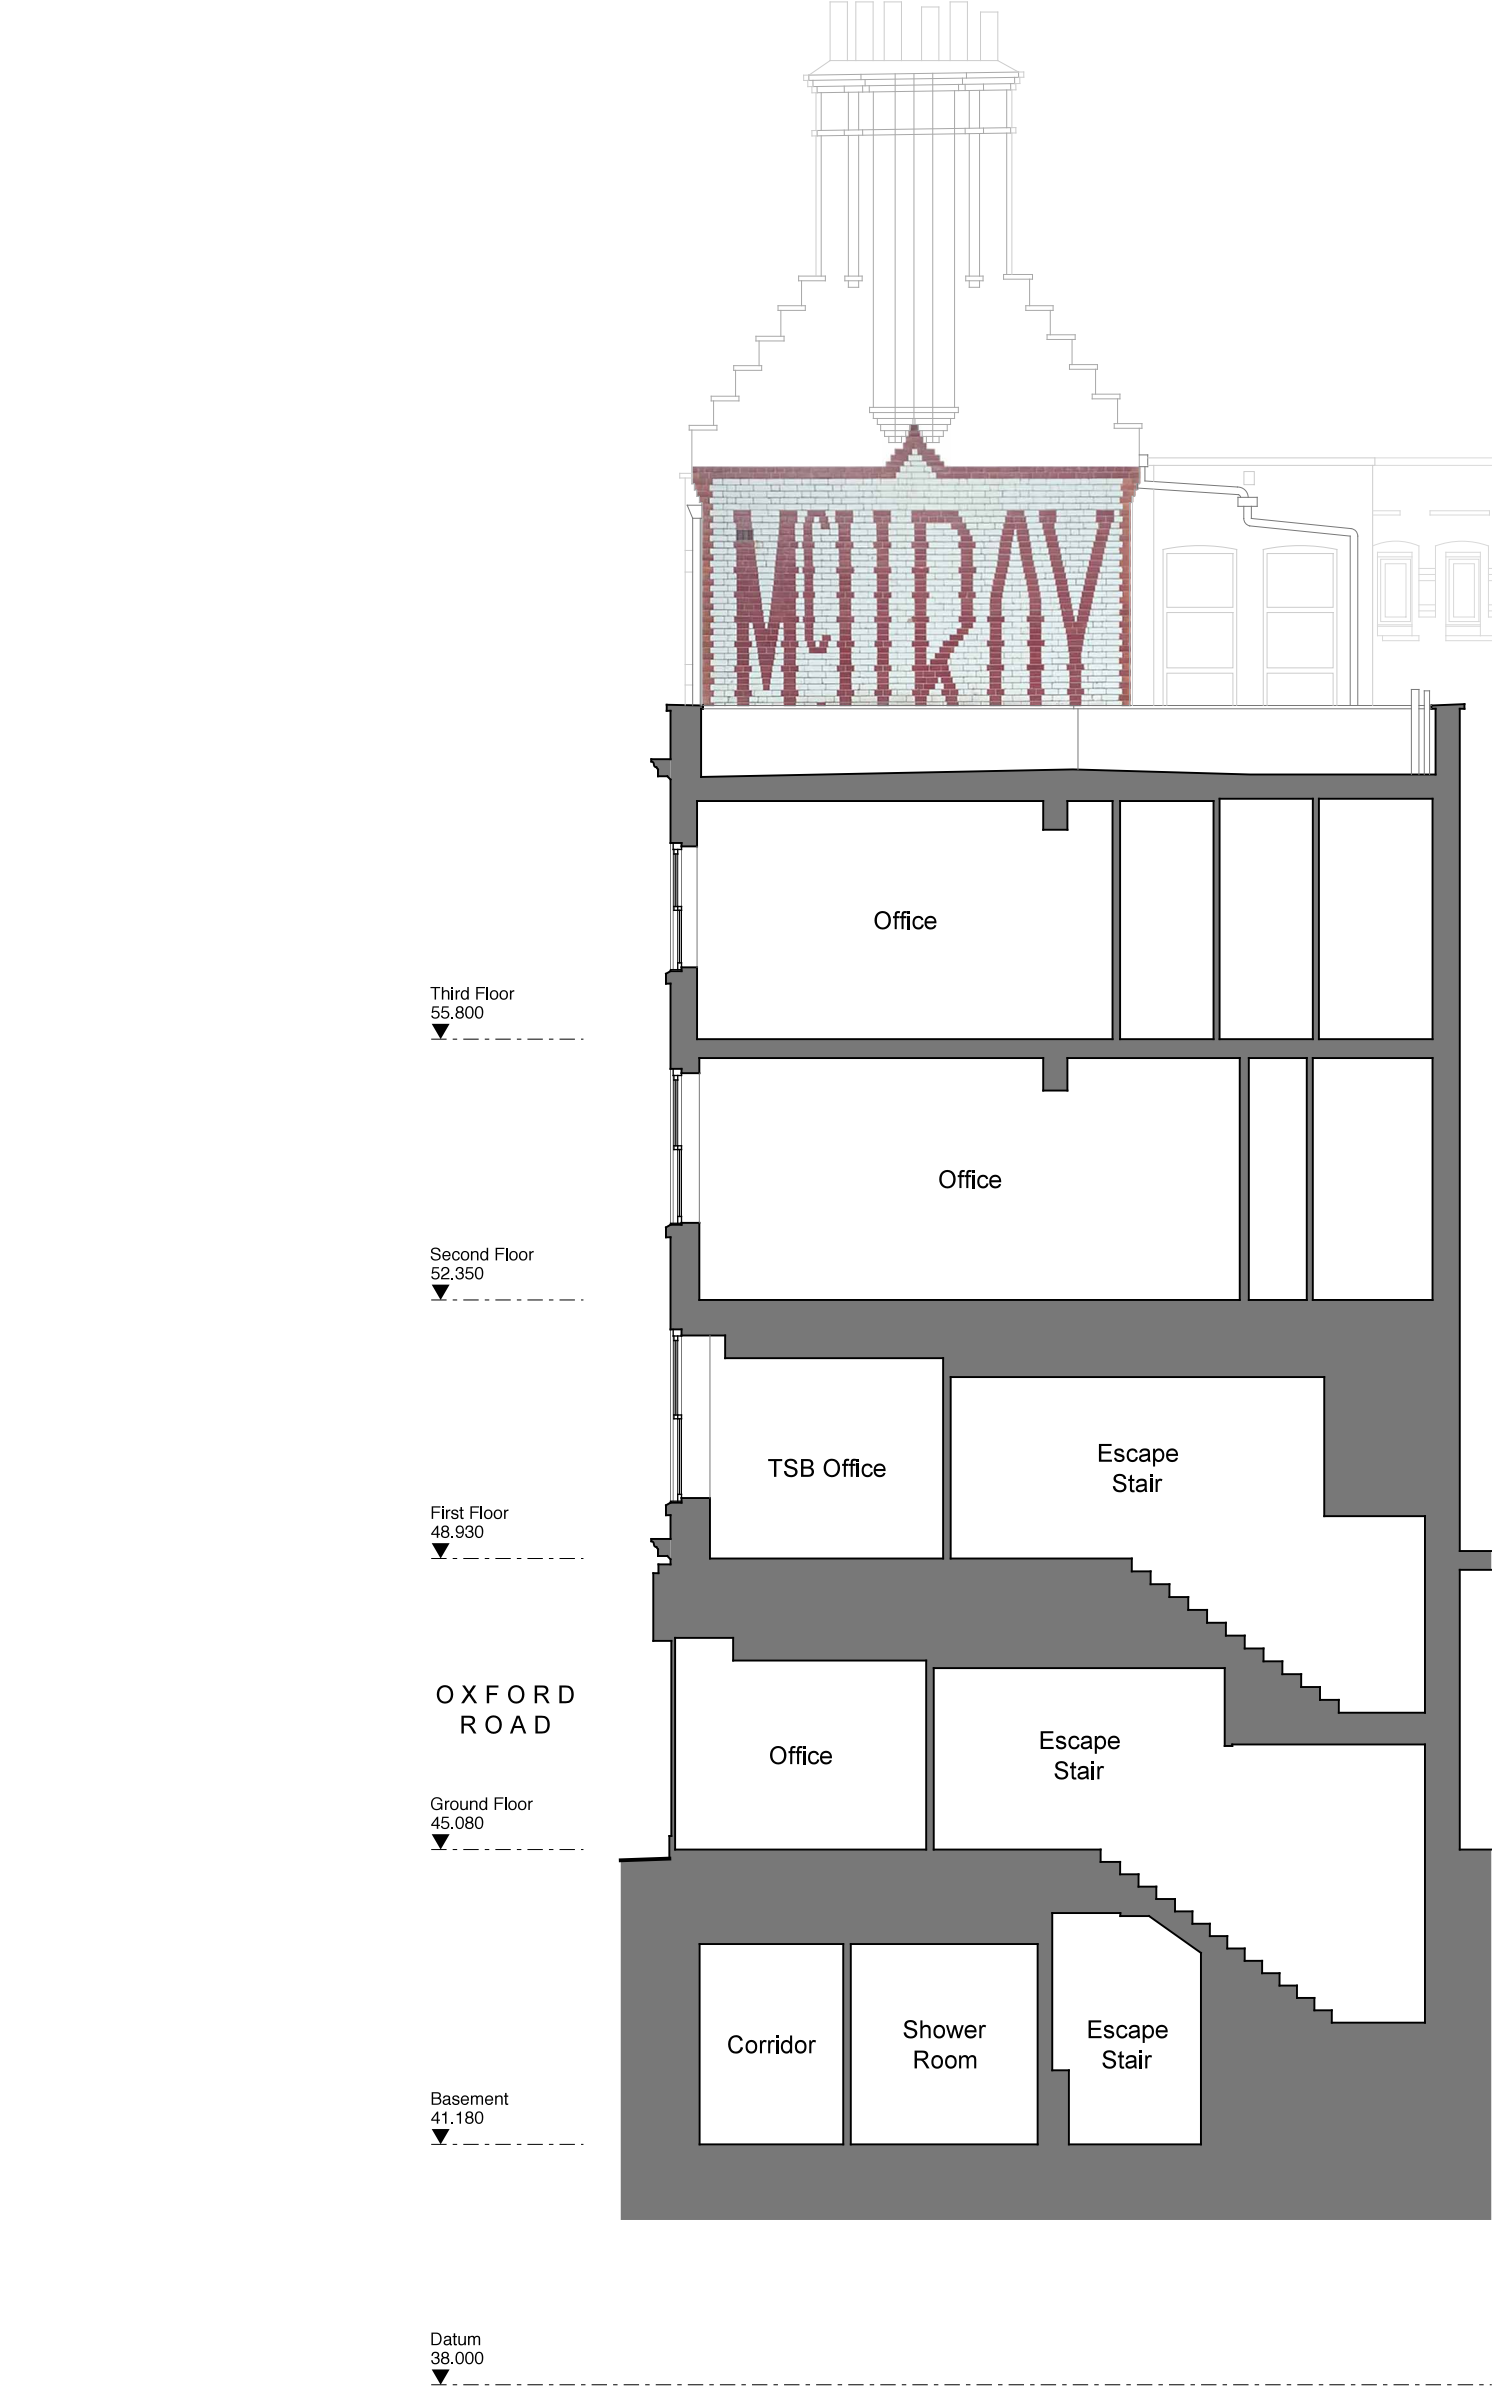

INFORMATION ONLY



Project

200-202 Broad Street
Reading RG1 7QJ

Title

Existing Section A-A

Scale	1:100 @ A3	1:50 @ A1	Date	20/11/2020
Drawn by	DLA	Checked by Proj. Arch.	Checked By Manager	
Drawing No.	20033/P-3(--)-030		Revision	
		-		

The Colman Partnership Limited
27 Harcourt Street
London
W1H 4HP

Telephone : 020 7535 2040
Facsimile : 020 7535 2041
email: projects@colmanarchitects.co.uk


www.colmanarchitects.co.uk

Dimensions are not to be scaled from this drawing.
This drawing is based on current available information and should not be relied on as accurate measurements of usable space.
This drawing is the property of the Colman Partnership Ltd. and Copyright is reserved by them. The drawing is issued on condition that it is not copied or disclosed by or to any unauthorised persons without the prior consent in writing of the Colman Partnership Ltd.

0

2

4m

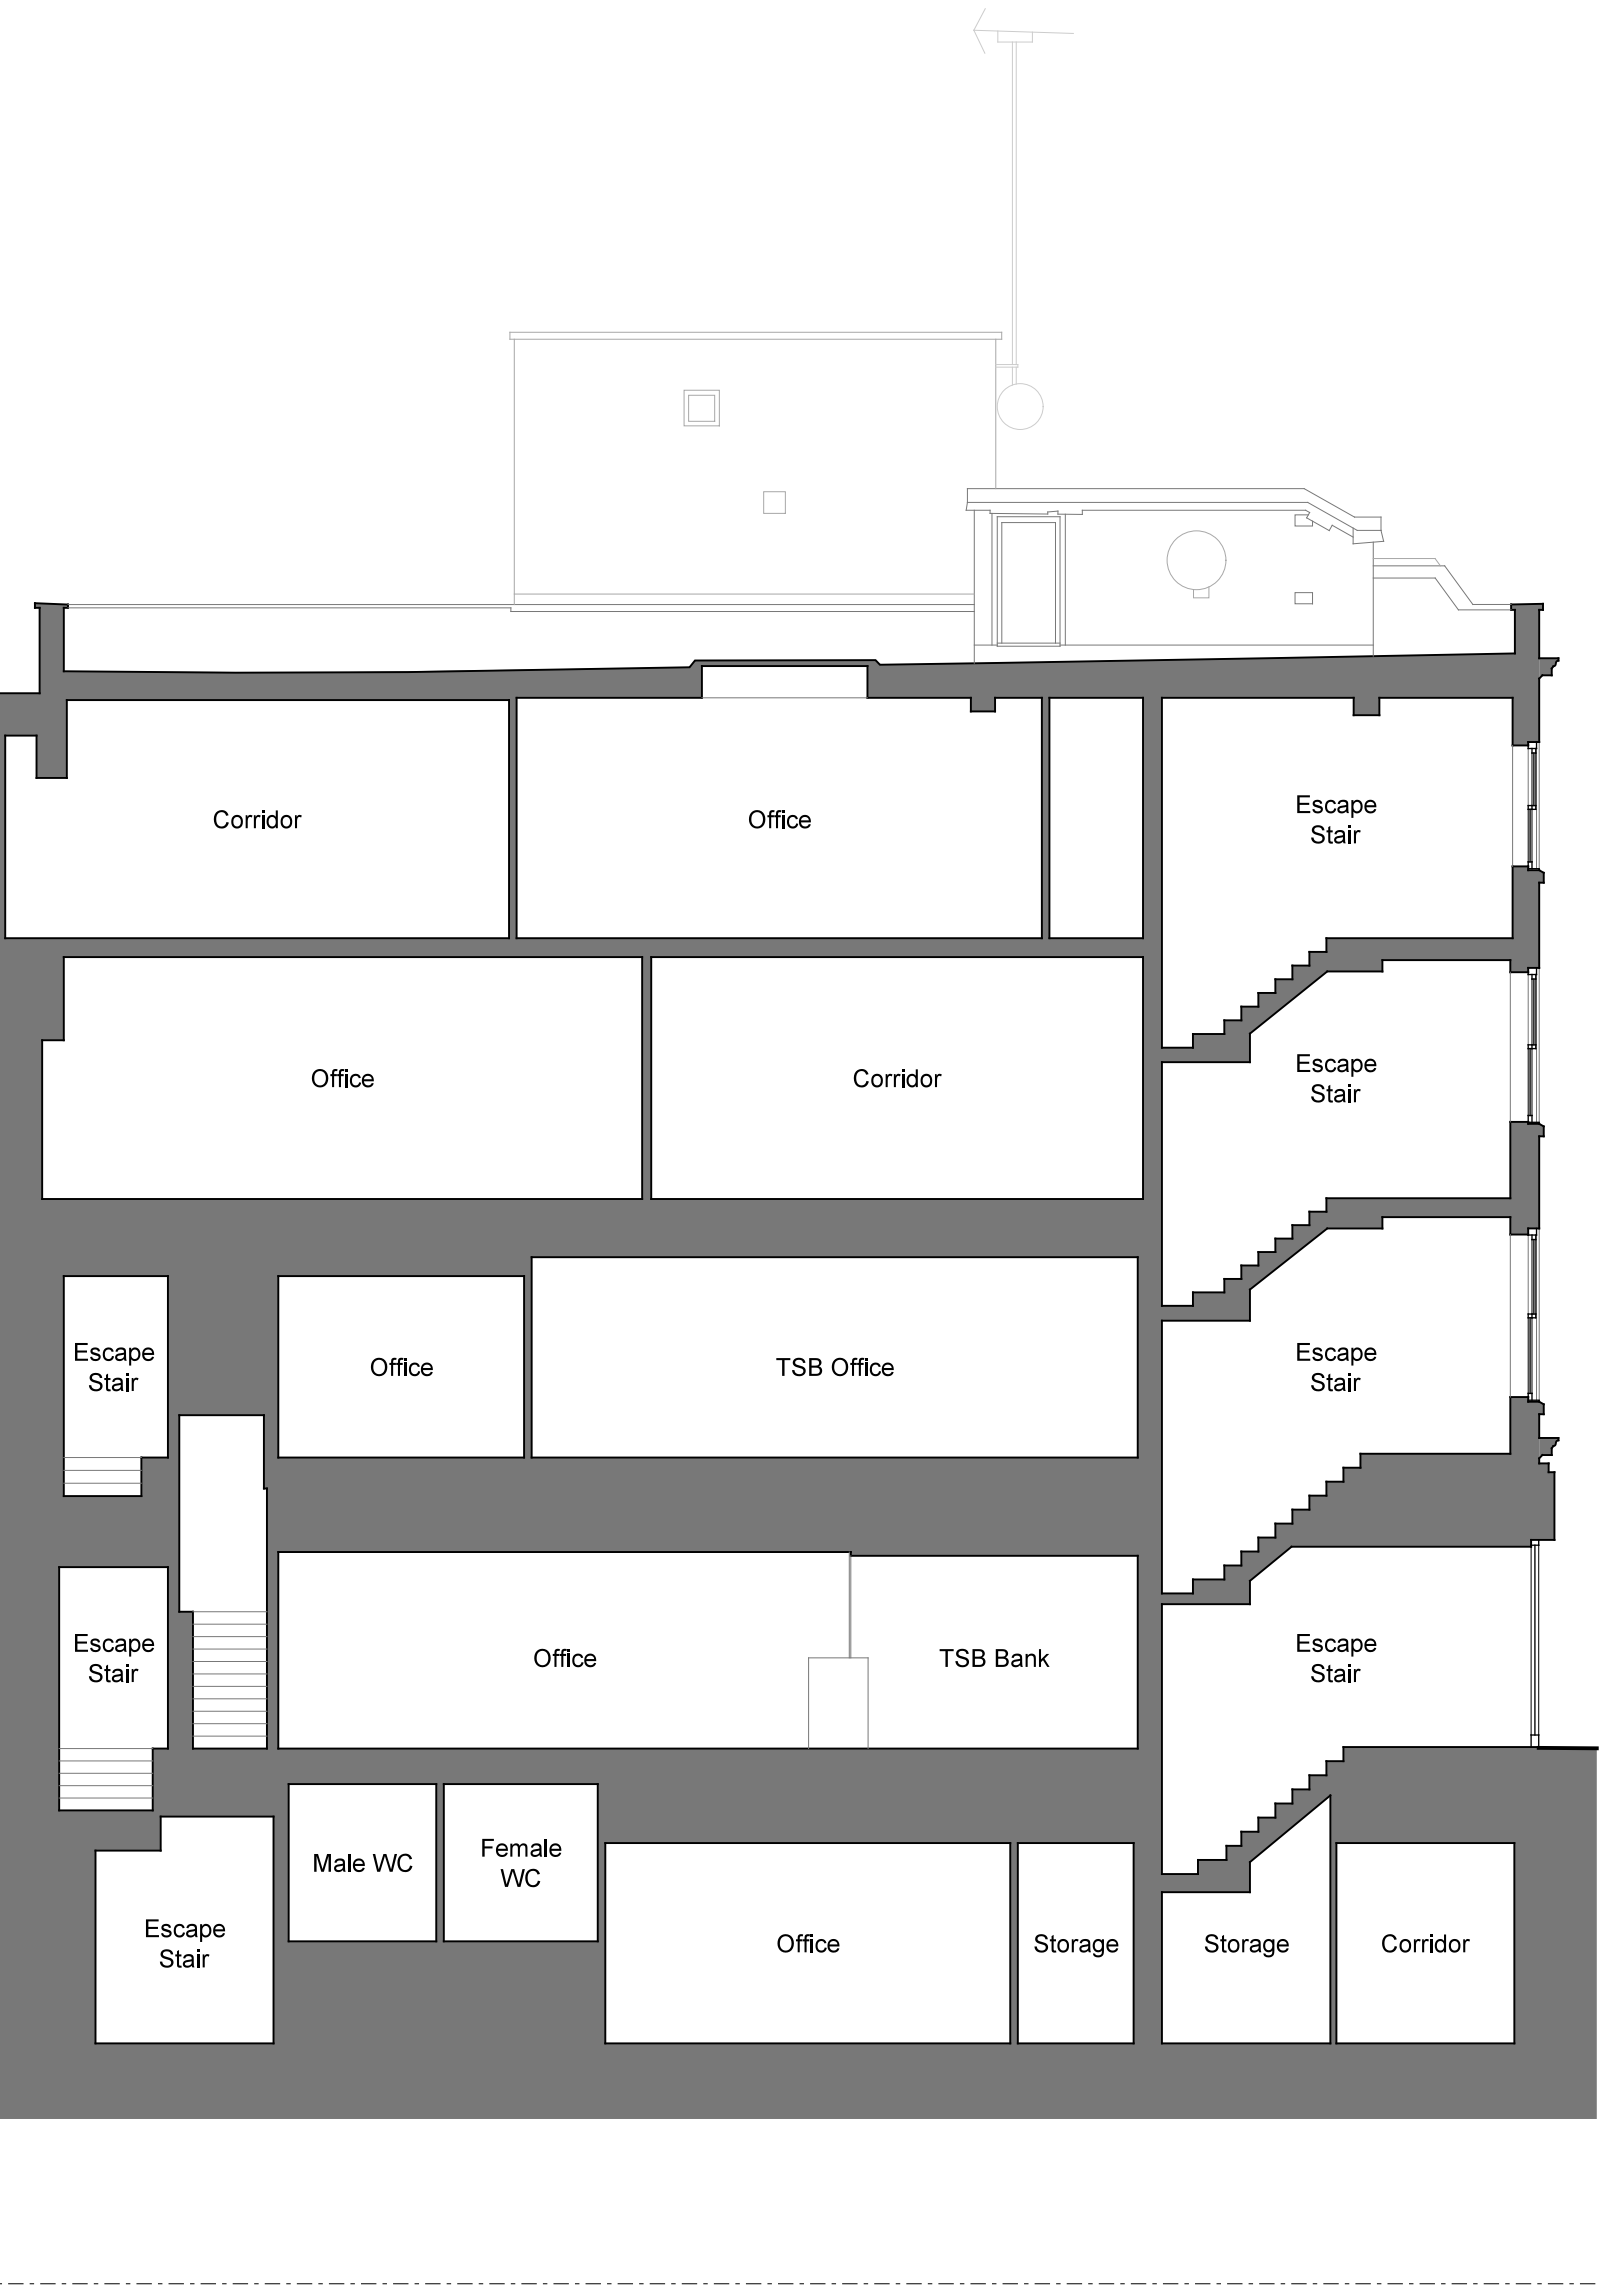

INFORMATION ONLY



Project

200-202 Broad Street
Reading RG1 7QJ

Title

Existing Section B-B

Scale	1:100 @ A3	1:50 @ A1	Date	20/11/2020
Drawn by	DLA	Checked by Proj. Arch.	Checked By Manager	
Drawing No.	20033/P-3(--)-031		Revision	
		-		

The Colman Partnership Limited
27 Harcourt Street
London
W1H 4HP

Telephone : 020 7535 2040
Facsimile : 020 7535 2041
email: projects@colmanarchitects.co.uk

www.colmanarchitects.co.uk

Dimensions are not to be scaled from this drawing.
This drawing is based on current available information and should not be relied on as accurate measurements of usable space.
This drawing is the property of the Colman Partnership Ltd. and Copyright is reserved by them. The drawing is issued on condition that it is not copied or disclosed by or to any unauthorised persons without the prior consent in writing of the Colman Partnership Ltd.

024m