



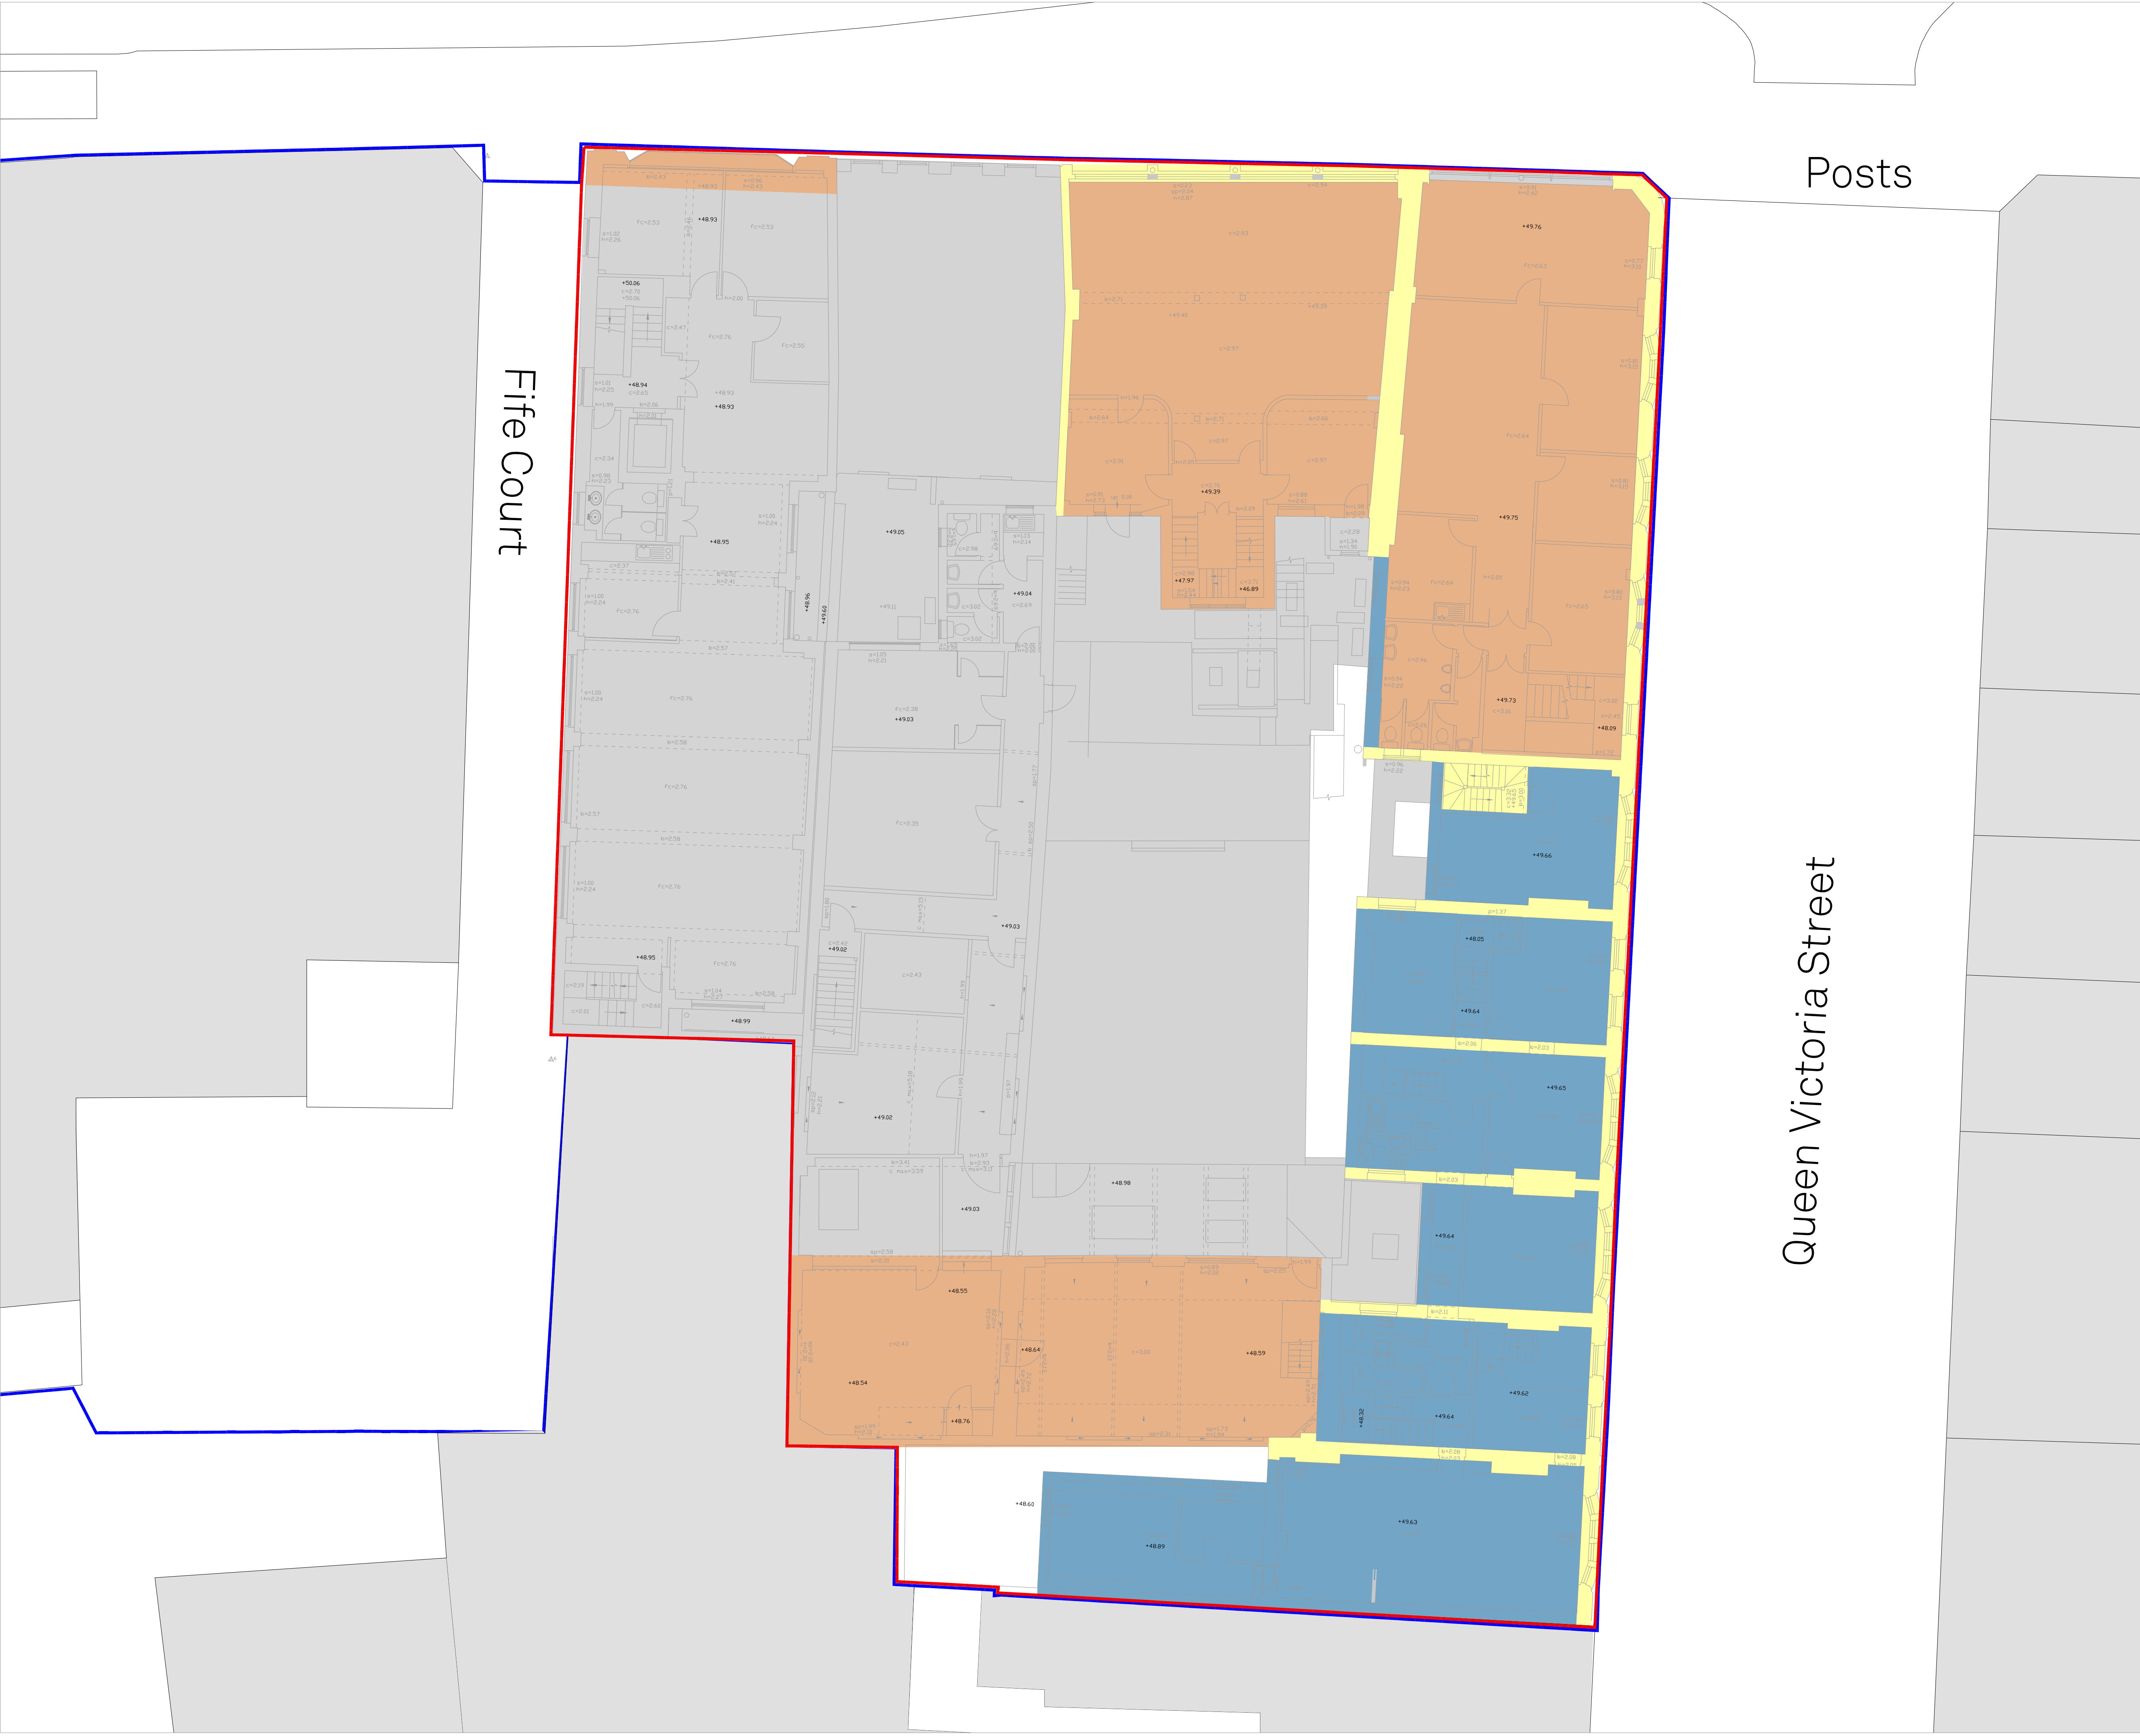

Notes
This document is © Falconer Chester Hall Limited.
All drawing measurements shall not be obtained by scaling. Any discrepancies on this document to be immediately reported to the Architect. Verify all dimensions and levels prior to construction. This Document shall be read in conjunction with related documents, specifications and associated models.

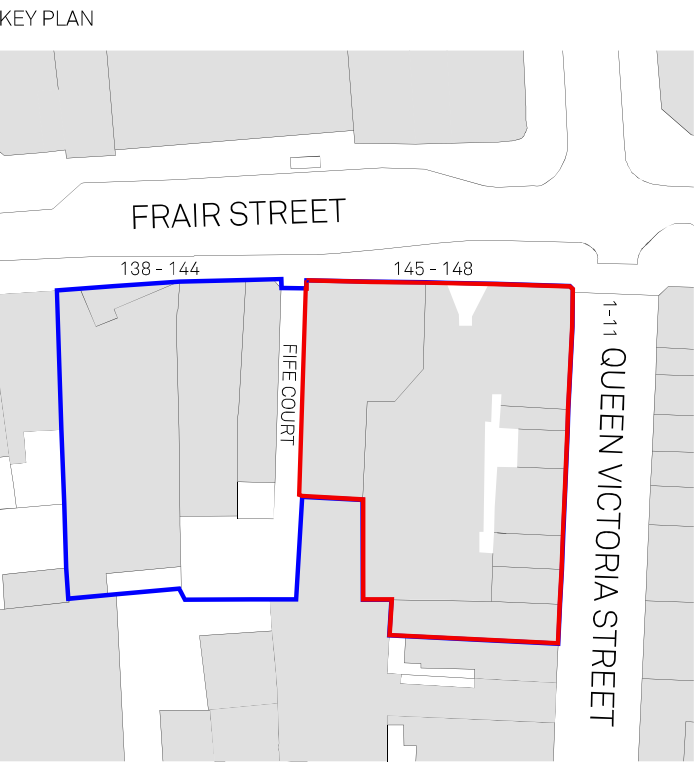

NOTE:
The extent of retained building is based on assumption only in the absence of available survey information. Measured survey is required to verify extent of existing building and existing floor level. Internal level change may be required to suit existing floor levels.
Internal measured survey of No 146 Friar Street is required.

- Key
- Area of high significance
 - Area of medium significance
 - Area of low significance
 - Area of neutral significance

P01	09.08.22	EF	CC	First Issue
Rev:	Date:	By:	Chk By:	Rev Note:

**FALCONER
CHESTER
HALL**

FCH

London | Liverpool | Manchester | www.fcharchitects.com | +44(0)151 243 5800

Project Title 145-148 Friar Street, 1-15 Queen Victoria Street			
Client Thackeray Group			
Drawing Title Existing First Floor Plan - Buildings Heritage Significance			
Drawing No. P22018-FCH-BA-01-DR-A-1171			
Status S2	Issue suitable for: Information	Date 09.08.22	Rev P01
Job No. P22-018	Drawing Stage Planning	Scale 1:100 @ A1	Drawn By EF
			Checked By CC