




1 EXISTING GROUND FLOOR PLAN
1:100 @ A3

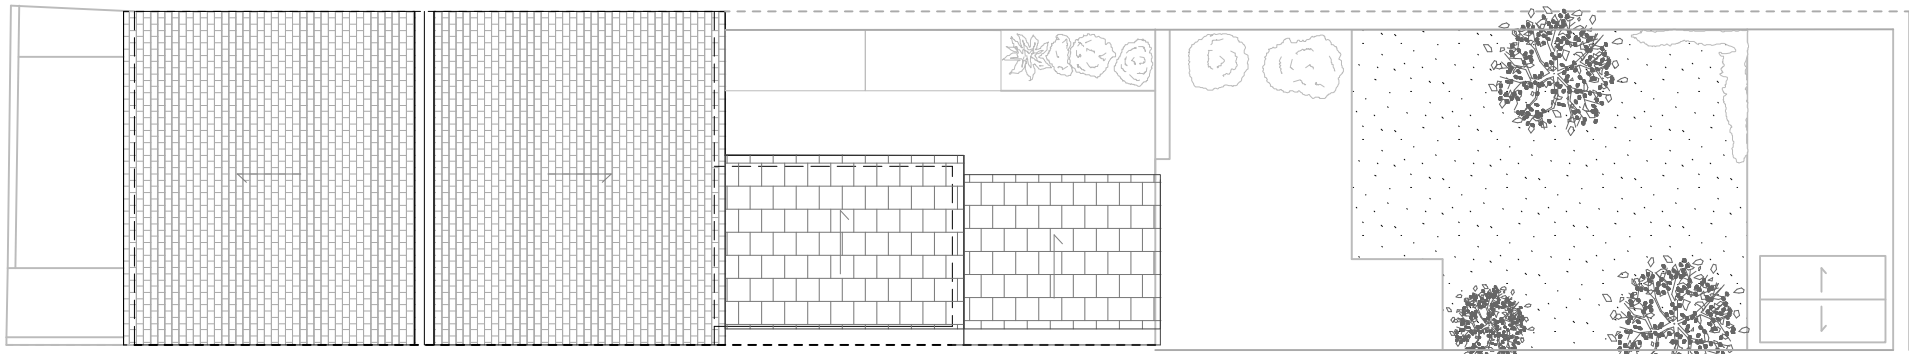

2 EXISTING ROOF PLAN
1:100 @ A3

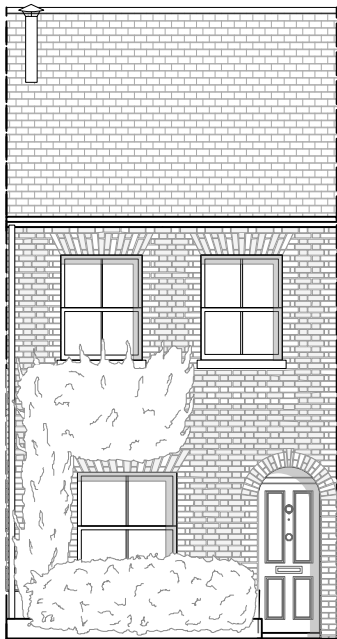

3 EXISTING FRONT ELEVATION
1:100 @ A3

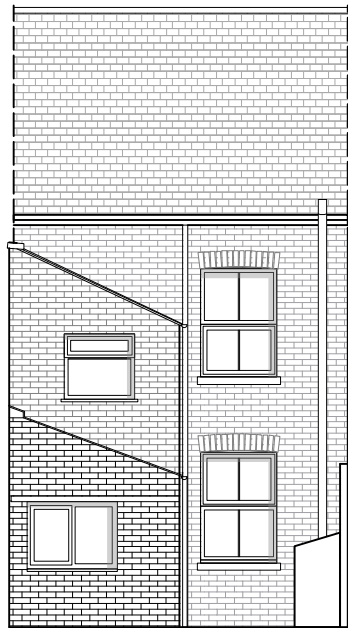

4 EXISTING REAR ELEVATION
1:100 @ A3



5 EXISTING SITE PLAN
1:500 @ A3



notes

revisions date rev

notes

THIS DRAWING IS THE PROPERTY OF SPEC. NO DISCLOSURE OR COPY OF IT MAY BE MADE WITHOUT WRITTEN PERMISSION OF SPEC.

THE ARCHITECT CANNOT ACCEPT RESPONSIBILITY FOR THE ACCURACY OF THIS SURVEY INFORMATION.

THIS DRAWING SHOULD BE READ IN CONJUNCTION WITH ALL RELEVANT DRAWINGS, SPECIFICATIONS, SCHEDULE AND OTHER CONTRACT INFORMATION ISSUED BY THE ARCHITECT, STRUCTURAL ENGINEER AND ANY OTHER CONSULTANT EMPLOYED OR RETAINED BY THE EMPLOYER IN RESPECT OF THESE WORKS.

DO NOT SCALE FROM THIS DRAWING. REPORT ANY DISCREPANCIES, CONFLICTS, ERRORS OR OMISSIONS TO THE CA AND SEEK DIRECTIONS BEFORE PROCEEDING.

CONFIRM ALL DIMENSIONS AND LEVELS ON SITE PRIOR TO COMMENCING WORK. IF IN DOUBT ASK!

project

20 North Street,
Reading, RG4 8JA

client

Susie Encarnacion &
Luc Jolly

architect

sp
dc.

drawing title

PROPOSEDPlans + Elevation:

scale @ A1	drawn	date
scale @ A3	checked	

1:25	IB	29.03.22
1:50	WT	

job no.	dwg no.	rev
---------	---------	-----

1015	AL(0)100	P1
------	----------	----