



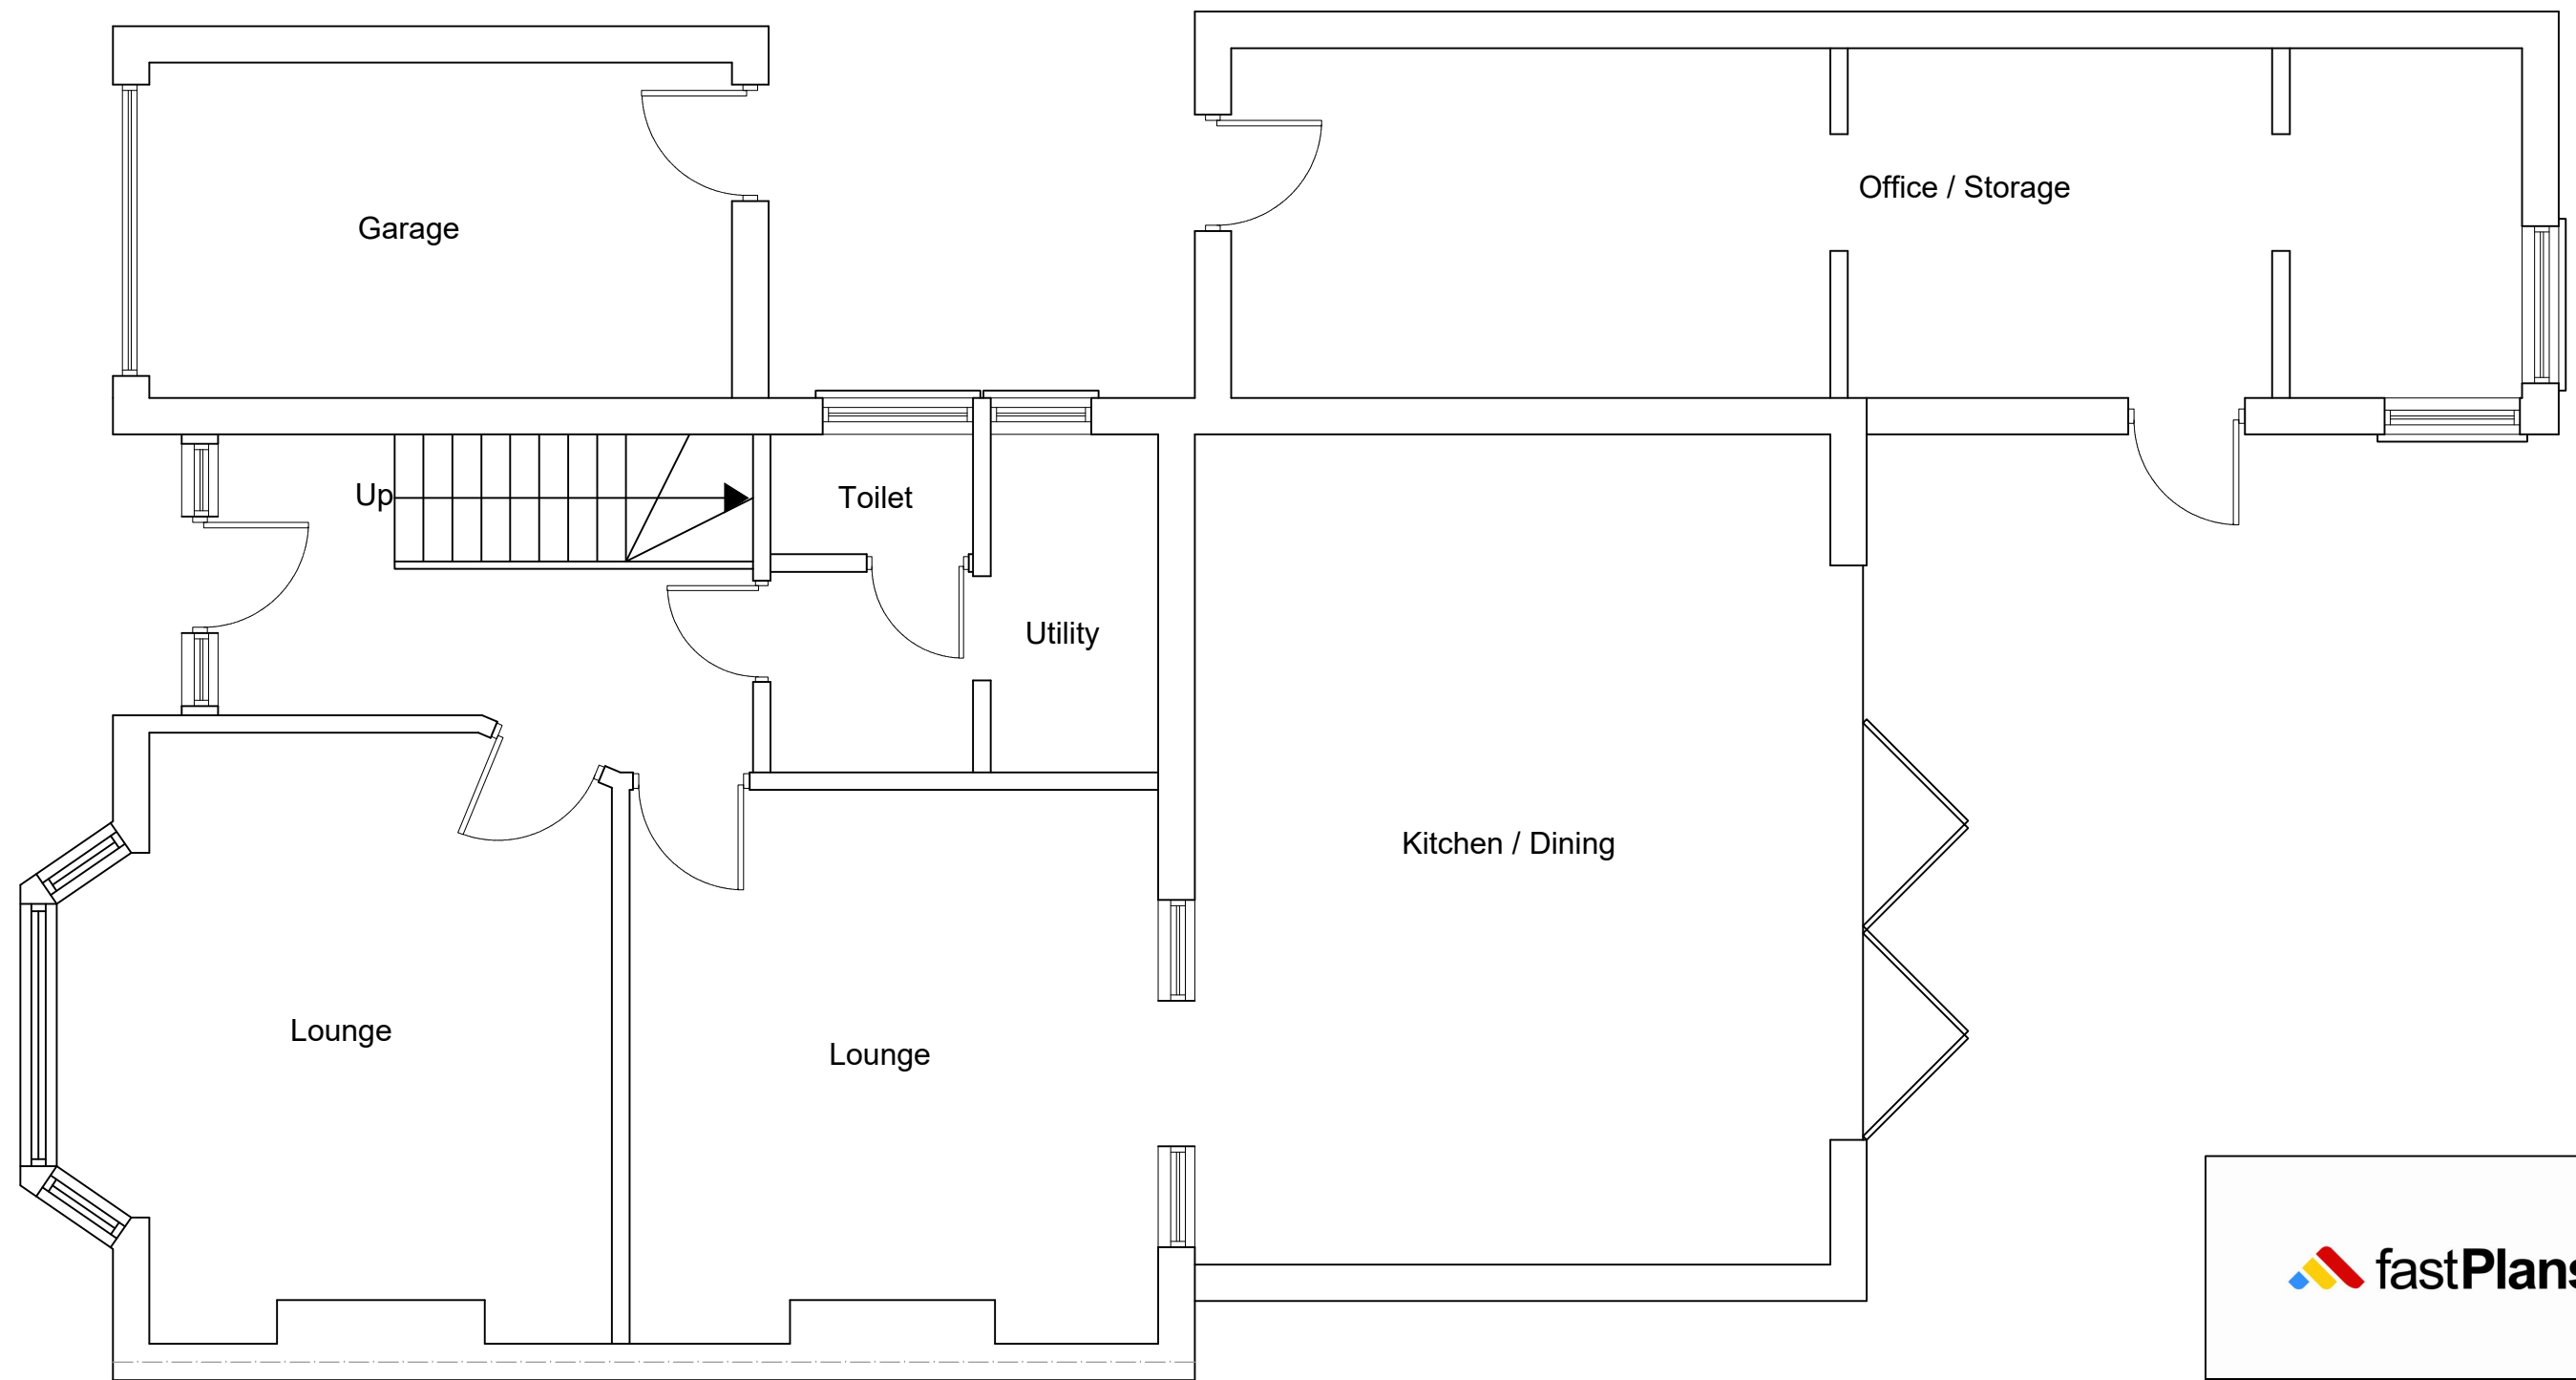

**EXISTING GROUND FLOOR PLAN**  
**SCALE 1:50**

 

[www.FastPlansUK.co.uk](http://www.FastPlansUK.co.uk)

Project: Loft Conversion with  
Dormer to Rear.

Address:  
13 MONK WAY RG30 3DP

|                     |                            |
|---------------------|----------------------------|
| Scale:<br>1:50 @ A3 | Dwg. no:<br>A01            |
| Drawn by:<br>O.B.S  | Date Drawn:<br>02-MAR-2023 |

For Drawings Tel: 020 3542 1777

E-mail: [plans@FastPlansUK.co.uk](mailto:plans@FastPlansUK.co.uk)