
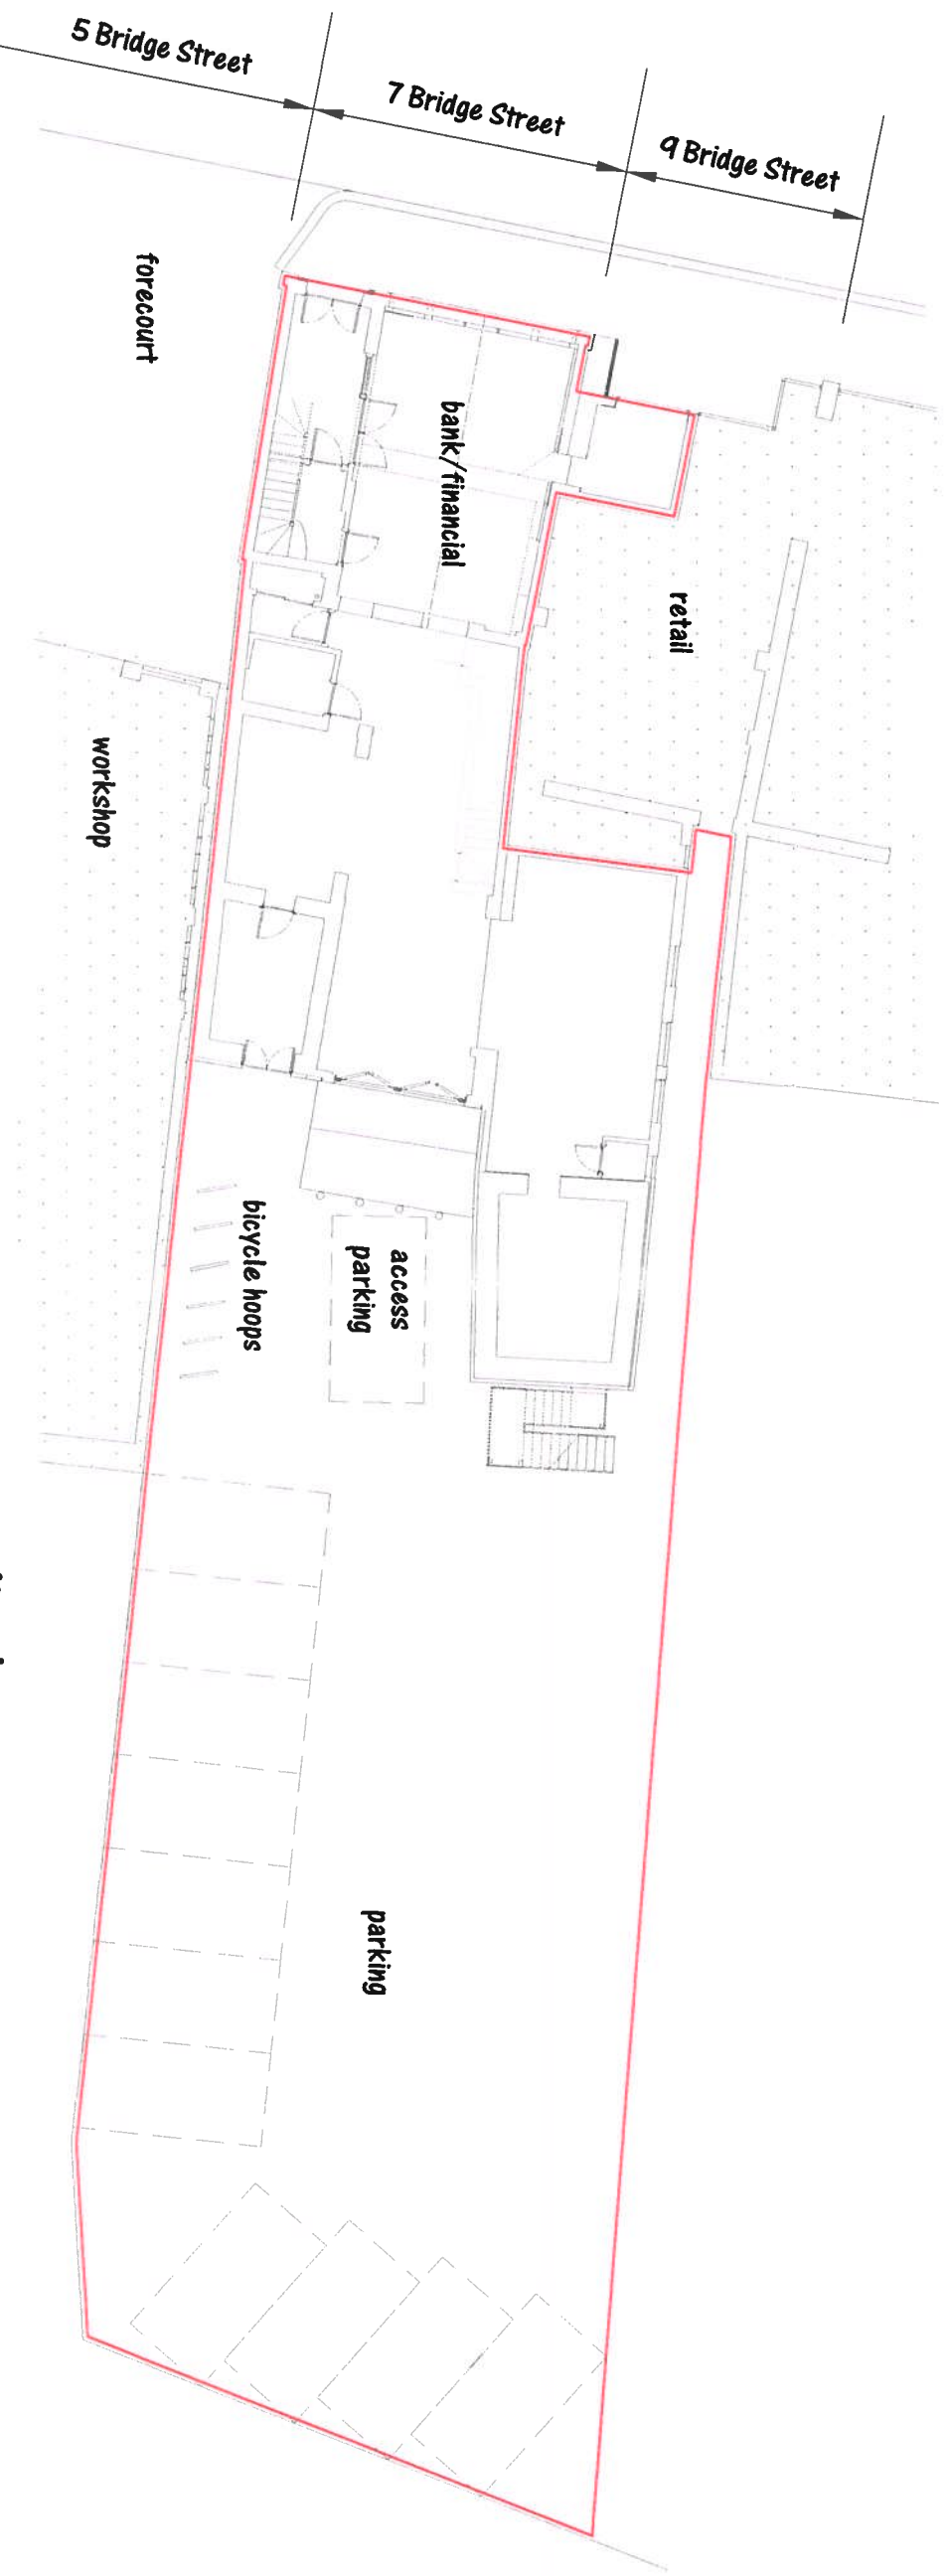


READING BOROUGH COUNCIL
11 AUG 2022
PLANNING

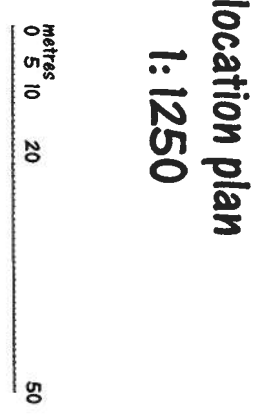

plan

LOCATION PLAN & SITE PLAN
GROUND FLOOR PLAN
PROPOSALS
ALTERATIONS TO OFFICES
7 BRIDGE STREET, CAVERSHAM, RG4 8AE
FOX PAYNE
NICHOLAS HILL THOMPSON
8 PALEWELL PARK

SCALE: 1:200 & 1:1250
DATE: JUN 20
DRAWN: NHT

1904/site/location