




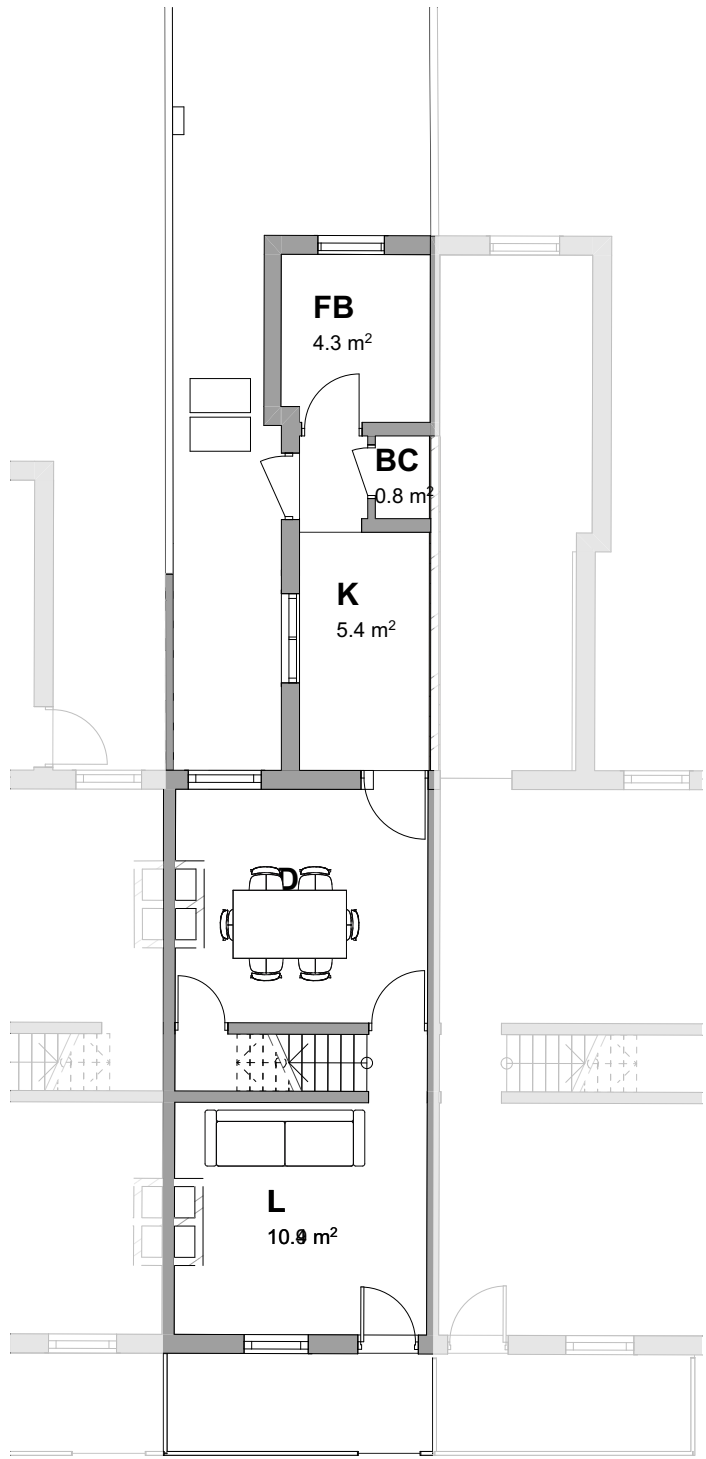


EXISTING GROUND 1:100

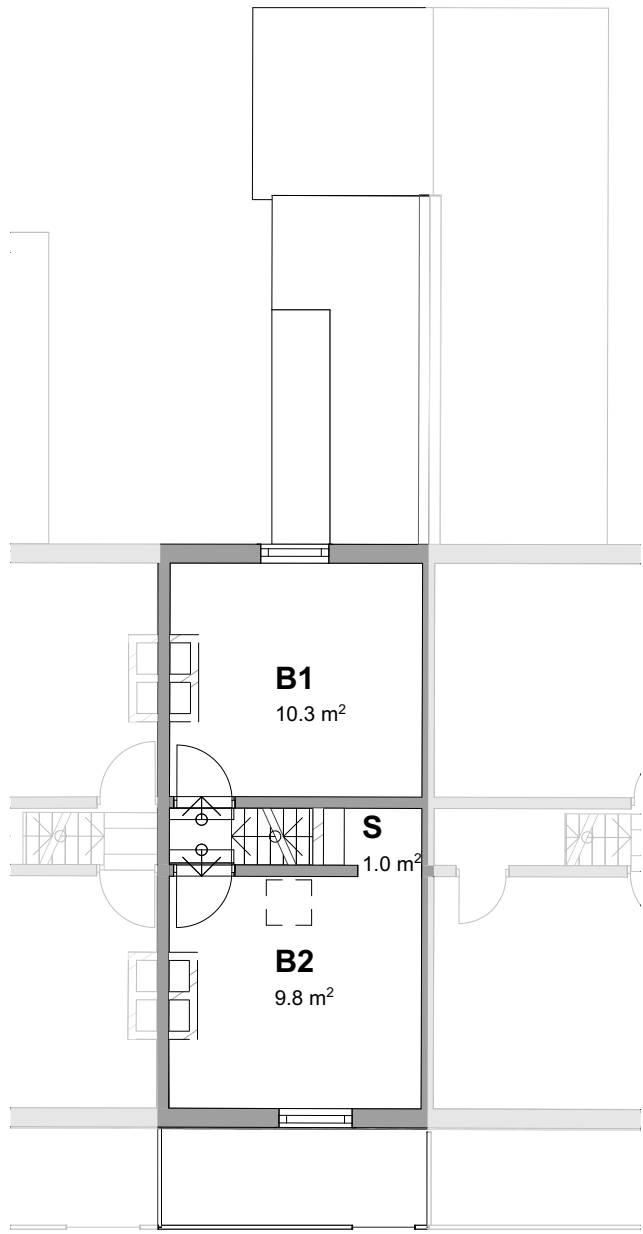

EXISTING FIRST 1:100

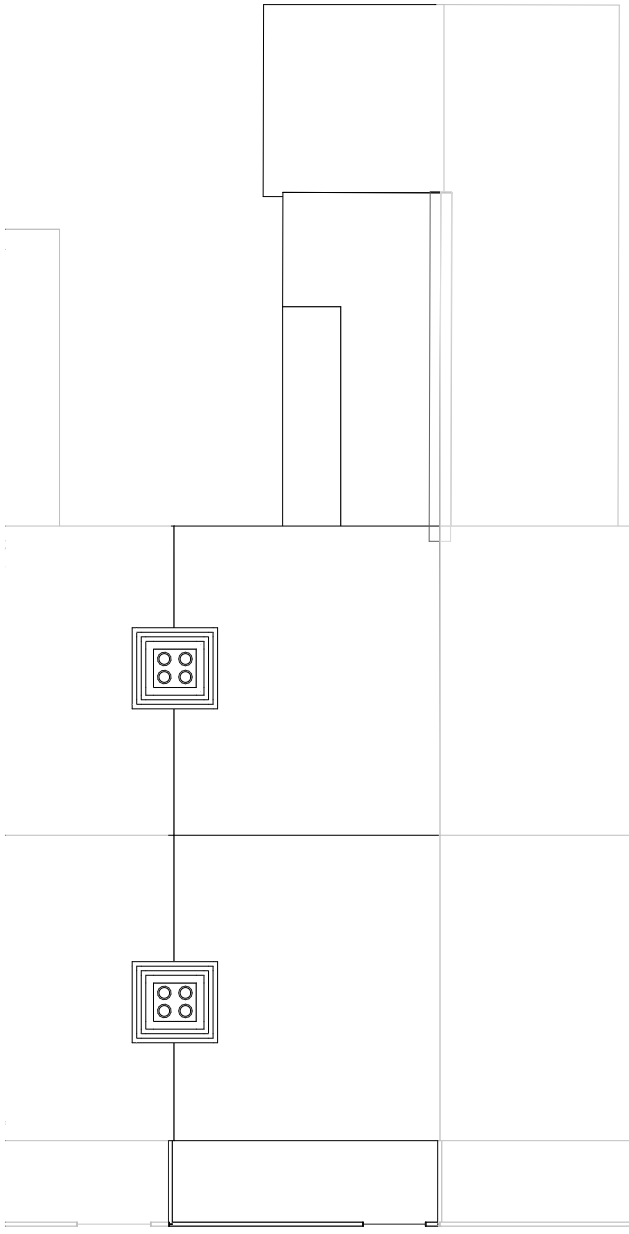

EXISTING ROOF PLAN 1:100

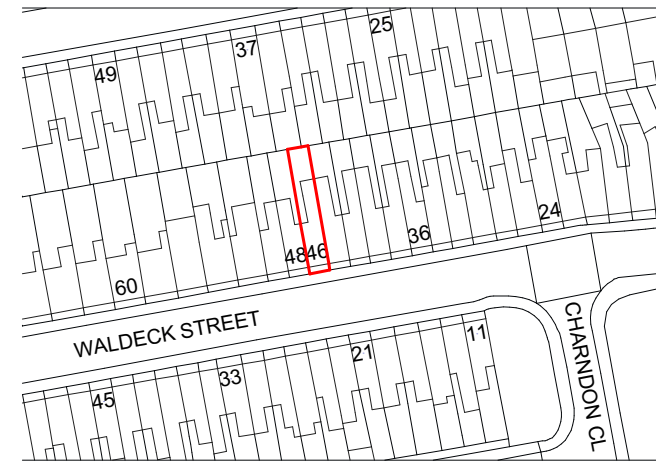

©Crown Copyright and database rights 2023 OS Licence no. 100059809 License expires 01/ 06/ 23

LOCATION PLAN 1:1250




0 1 2 3 4 5m
SCALE 1:100



EXISTING SOUTH ELEVATION (FRONT) 1:100



EXISTING EAST ELEVATION 1:100

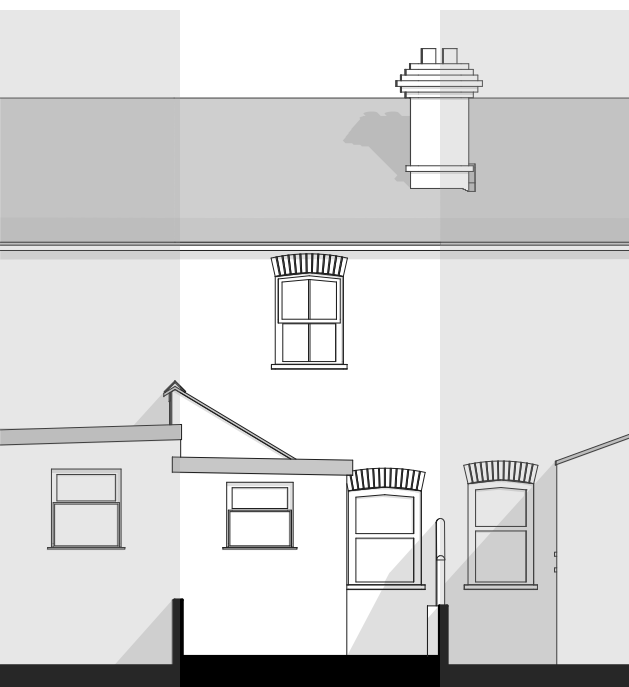

EXISTING NORTH ELEVATION (REAR) 1:100



EXISTING WEST ELEVATION 1:100

NOTES

NOT FOR CONSTRUCTION. THIS DRAWING IS FOR PLANNING STAGE ONLY. SUBJECT TO DETAILED DESIGN, DESIGN COORDINATION WITH OTHERS AND PLANNING AND BUILDING CONTROL APPROVAL. BASED ON OS INFORMATION ONLY.

© COPYRIGHT HIVES ARCHITECTS LLP

Revision

ORIGINAL A2

P6 0308'23 REVISED LAWFUL DEVELOPMENT: PROPOSED USE ISSUE
P5 1307'23 LAWFUL DEVELOPMENT: PROPOSED USE ISSUE

Client

KIM GEIDELBERG

Drawing Title

EXISTING PLANS AND ELEVATIONS

HIVES ARCHITECTS

SINCE 1934

Hives Architects LLP
29 Castle Street, Reading, RG1 7SB
0118 958 7331, admin@hivesarchitects.co.uk

Site

**46 WALDECK STREET,
READING, RG1 2RE**

Scale

1:100, 1:1250 @A2

Project Status

LAWFUL DEVELOPMENT: PROPOSED USE

Drawn

CH

Checked

HW

Project Drawing Revision

2869 002P6