

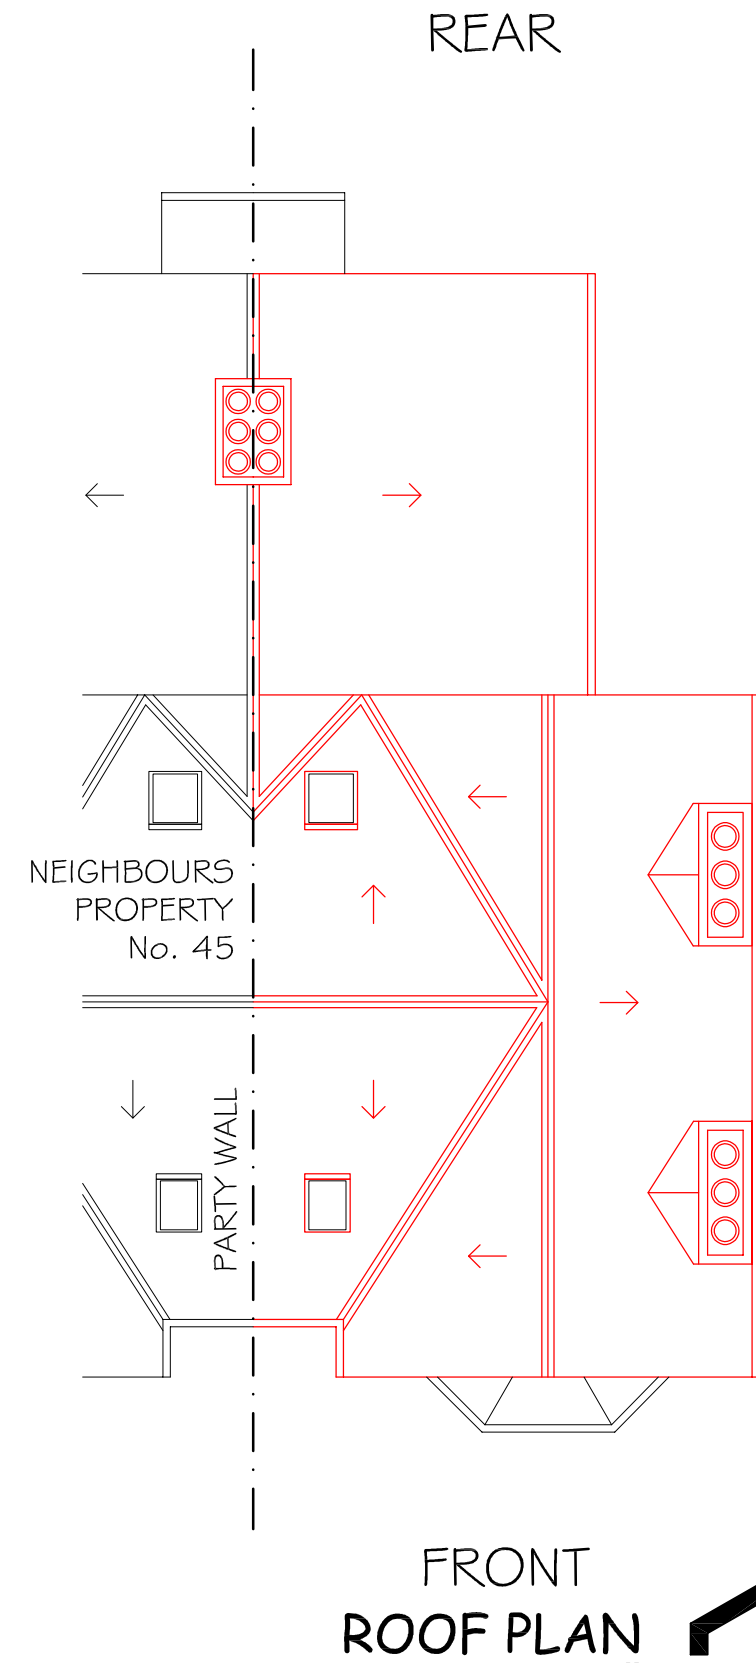
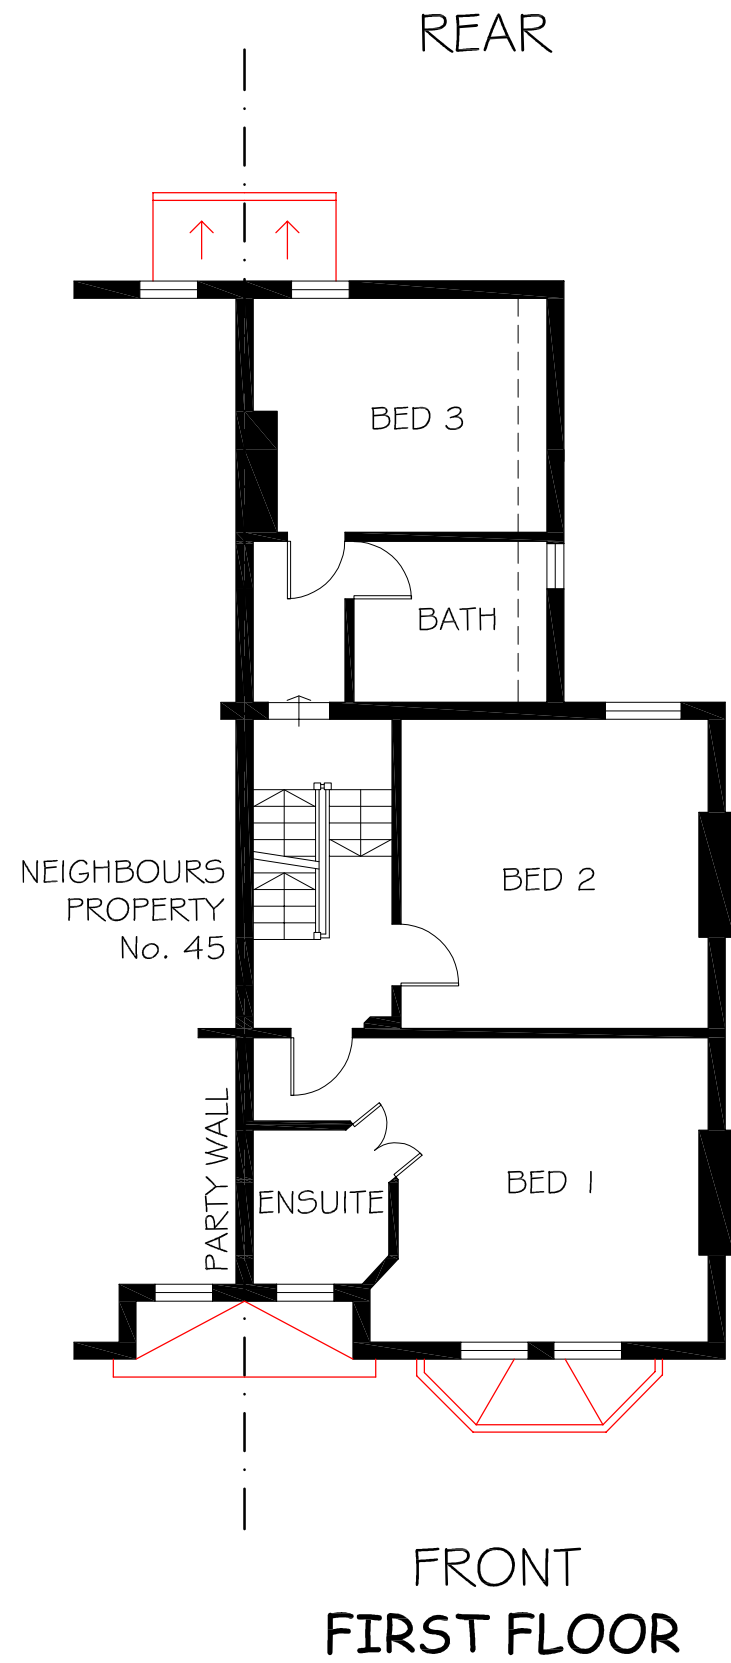


47 ALEXANDRA ROAD, READING, BERKSHIRE, RG1 5PG
PROPOSED SINGLE STOREY REAR EXTENSION & SIDE STORAGE AREA

ALL MATERIALS TO MATCH EXISTING WHERE POSSIBLE

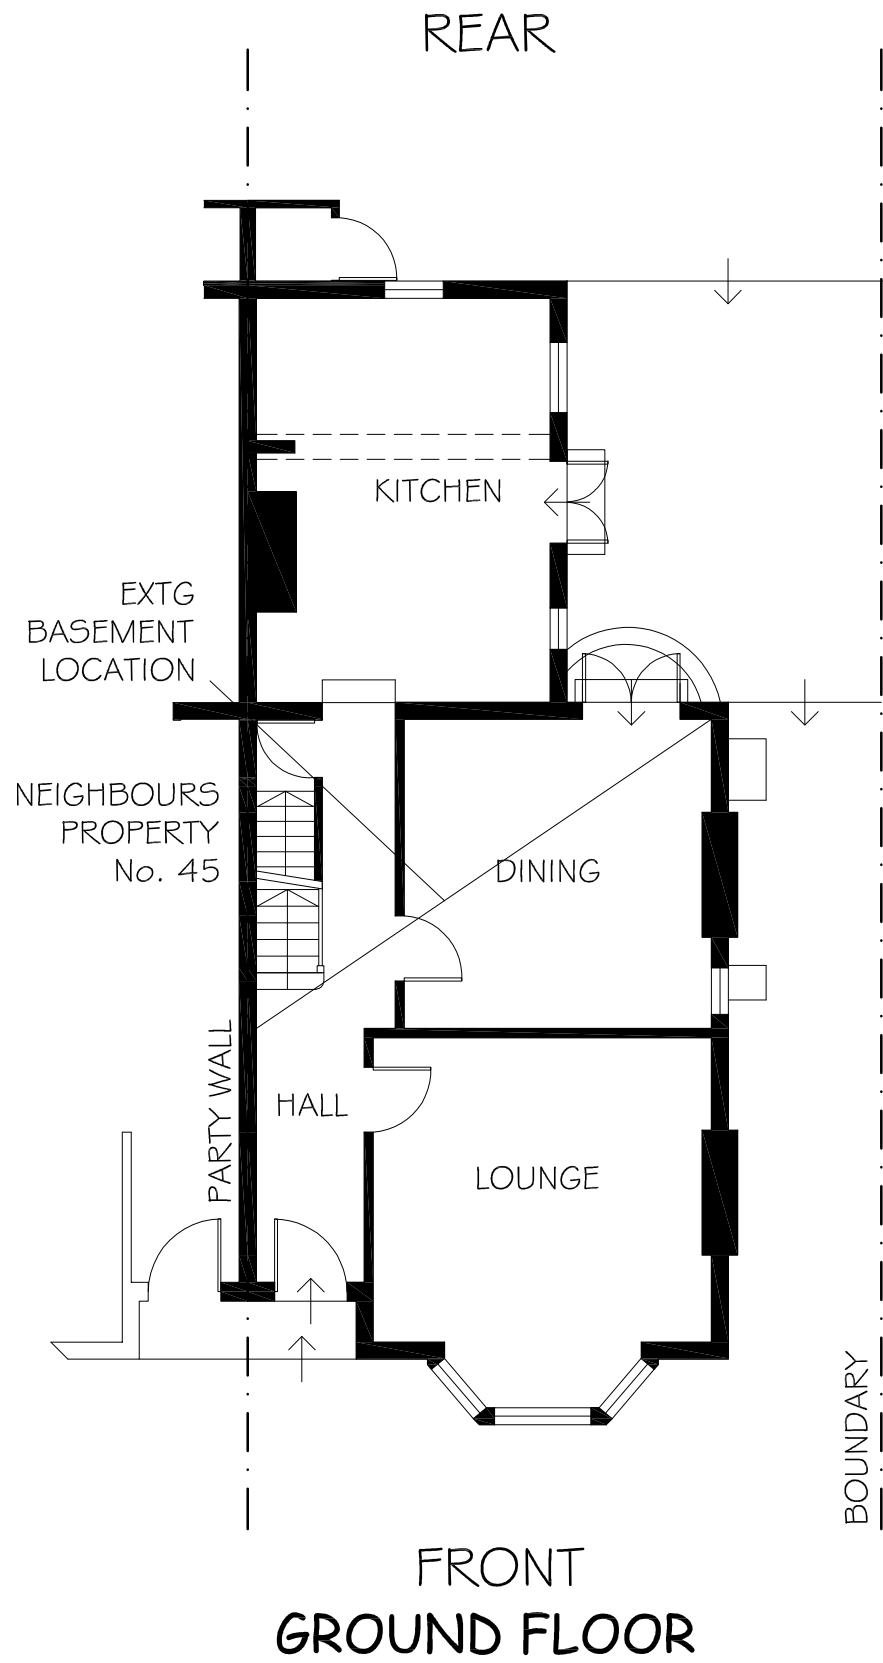

SCALE 1:100 @ A3 DRAWN NR - AUGUST 2022
DRG No. APL 1461 - E01 - REV B
EXISTING GROUND, FIRST & ROOF PLAN

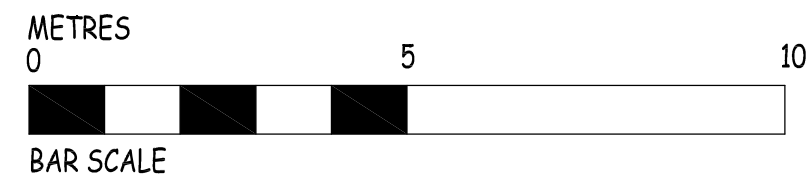

FRONT

ROOF PLAN

ABSTRACT PLANS

©

STRUCTURAL • ARCHITECTURAL

TEL: 01483 77 00 73
Email: info@abstract-plans.co.uk
Web: www.abstract-plans.co.uk