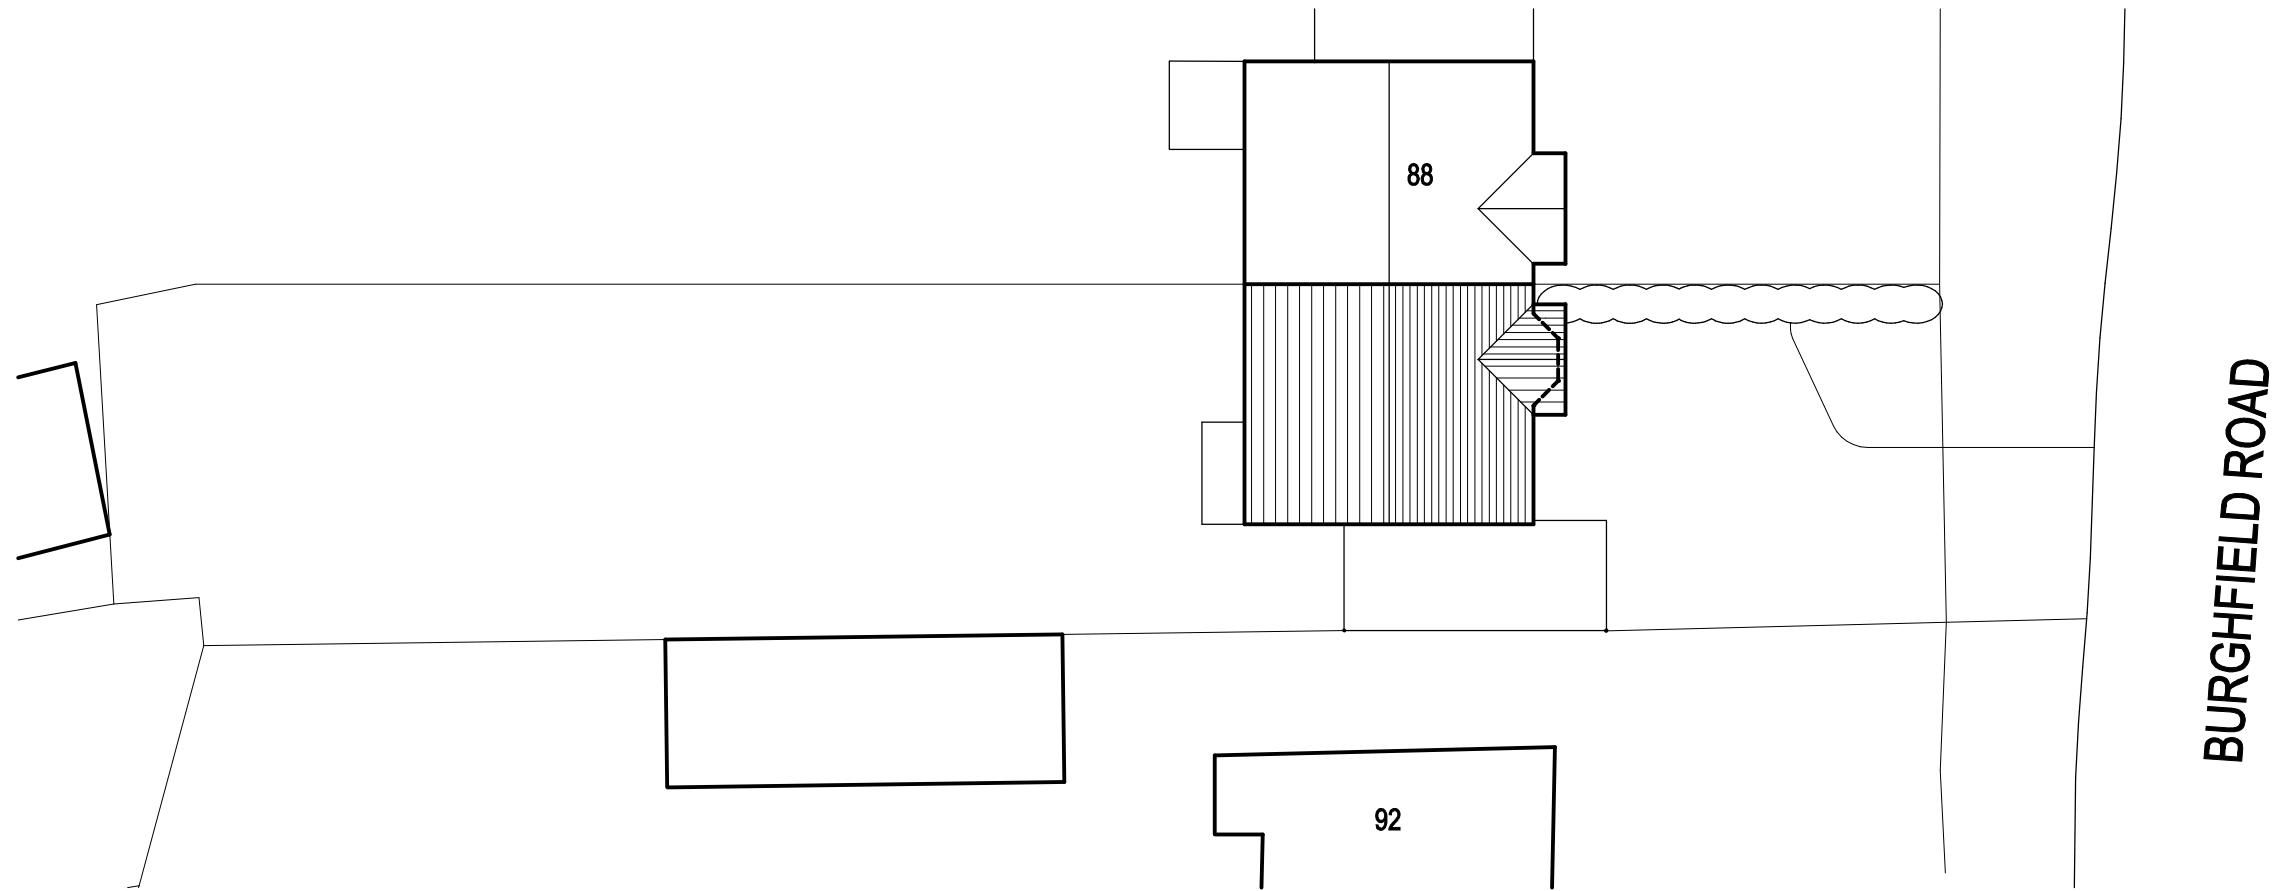


Job SIDE AND REAR EXTENSIONS TO 90 BURGHFIELD ROAD READING RG30 3LP			pioneer designs ltd 17 Kingswood Court, Reading RG30 2AU 01183475590 / 07725338742 pioneerdesignsltd@gmail.com
Client MR FAISAL IBRAHIMI			
Drawing EXISTING SITE PLAN			
Date DECEMBER 2021	Scale 1:100	Dwg. No. 211201-3	
			Date Revisions