




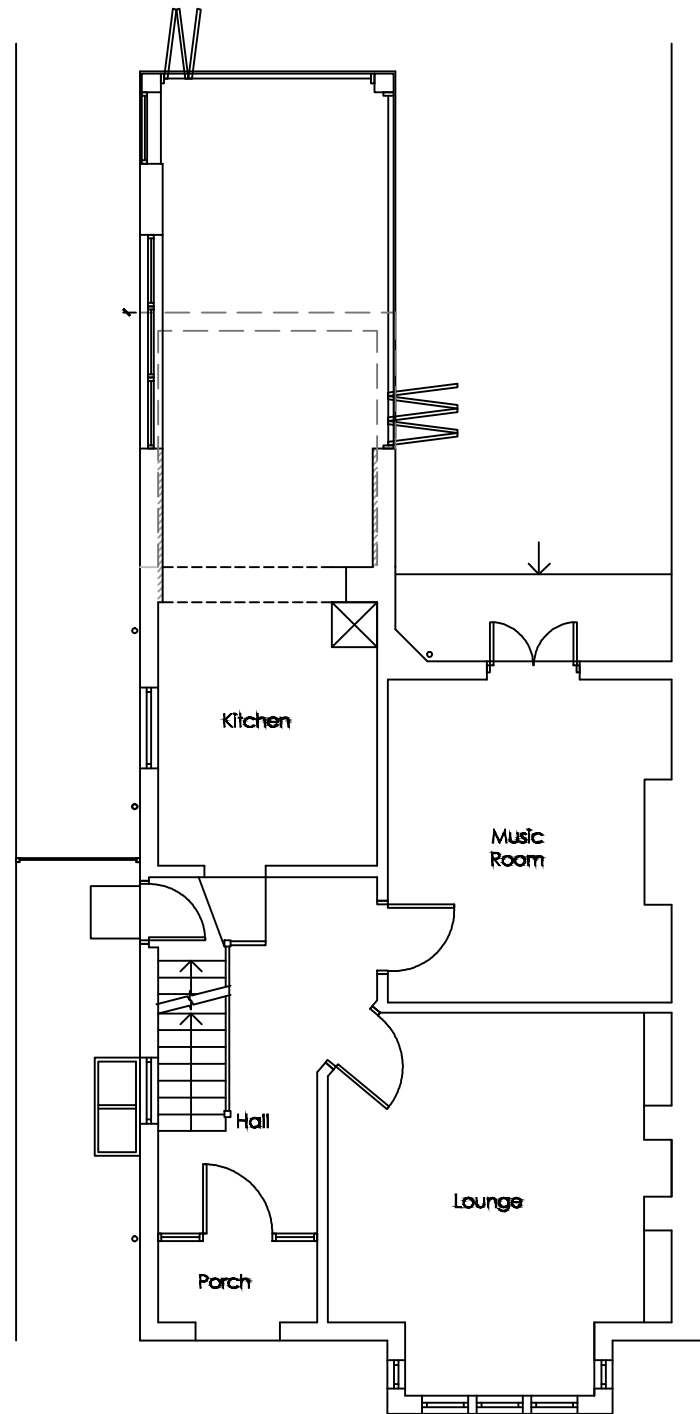

1 EXISTING GROUND FLOOR PLAN

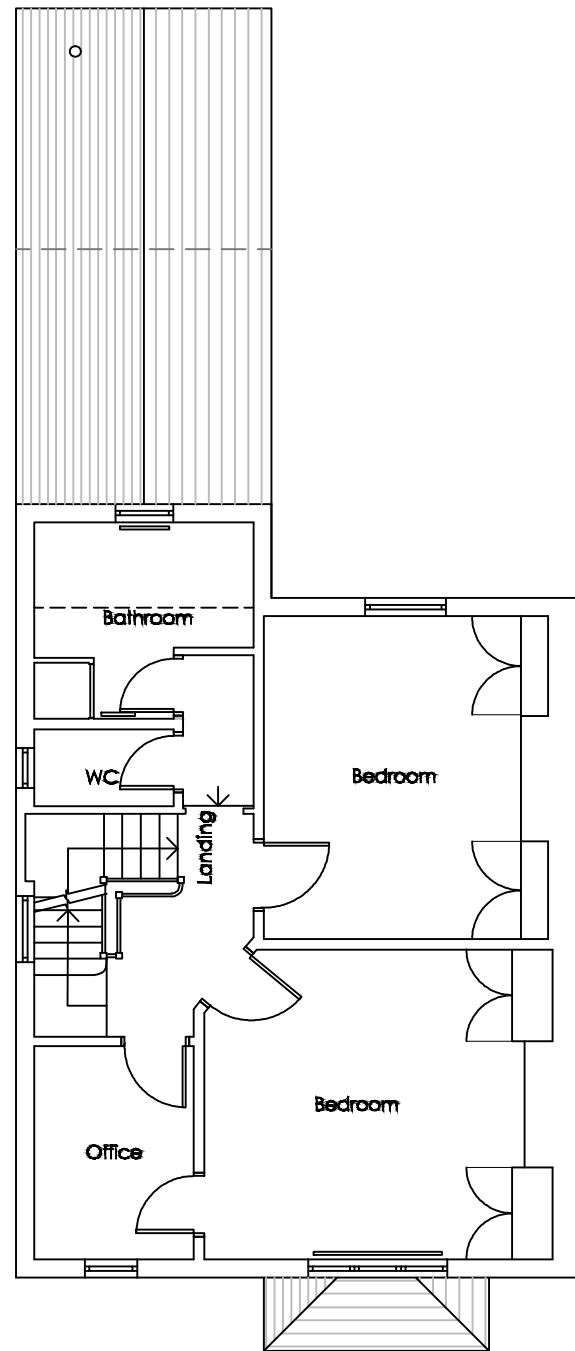

2 EXISTING FIRST FLOOR PLAN

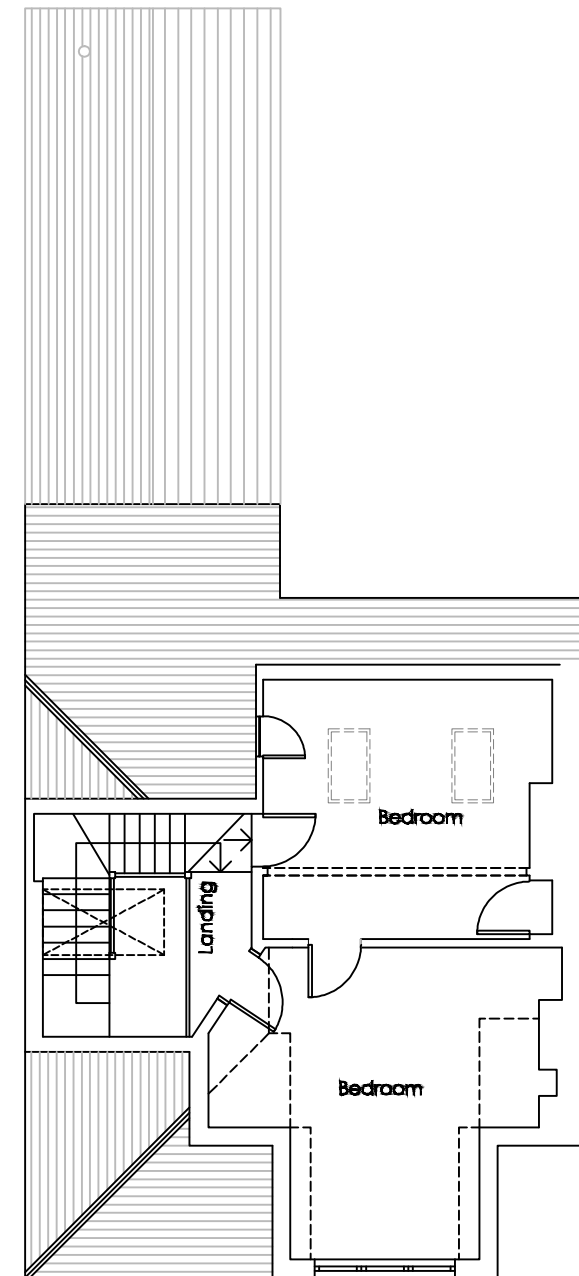

3 EXISTING UPPER FLOOR PLAN

0 3 5metres 1:100



The Drawing is the property of the Designer and must not be copied or reproduced in any way whole or in part without the express permission of The Designer in writing. The drawing is intended as an illustration only and is not to be taken as a representation made on negotiating individual sales or part of contract documents.

Copyright © Touchstone

All work is to comply with current British Standard specifications Building Regulations and Statutory Authority regulations and particularly the requirements of the NHBC, whether specifically shown or not. This drawing is to be read in conjunction with the specification, Structural details and other specialist drawings. Dimensions must be checked on site and any discrepancies reported immediately. Written dimensions to be taken in preference to scaling.

PROJECT

Formation of Habitable Room in Loft Space at 29 Bulmershe Road Reading RG1 5RH

CLIENT

MESSRS Bartsch

DRAWING

EXISTING FLOOR PLANS

Purpose of issue:
preliminary ☐ Planning ☒ building Control ☐
Information ☐ Tender ☐ Construction ☐

Scale 1:100 A3 Date 01.23

Job No. 230025 Dwg. No. PL/03 Revision -