



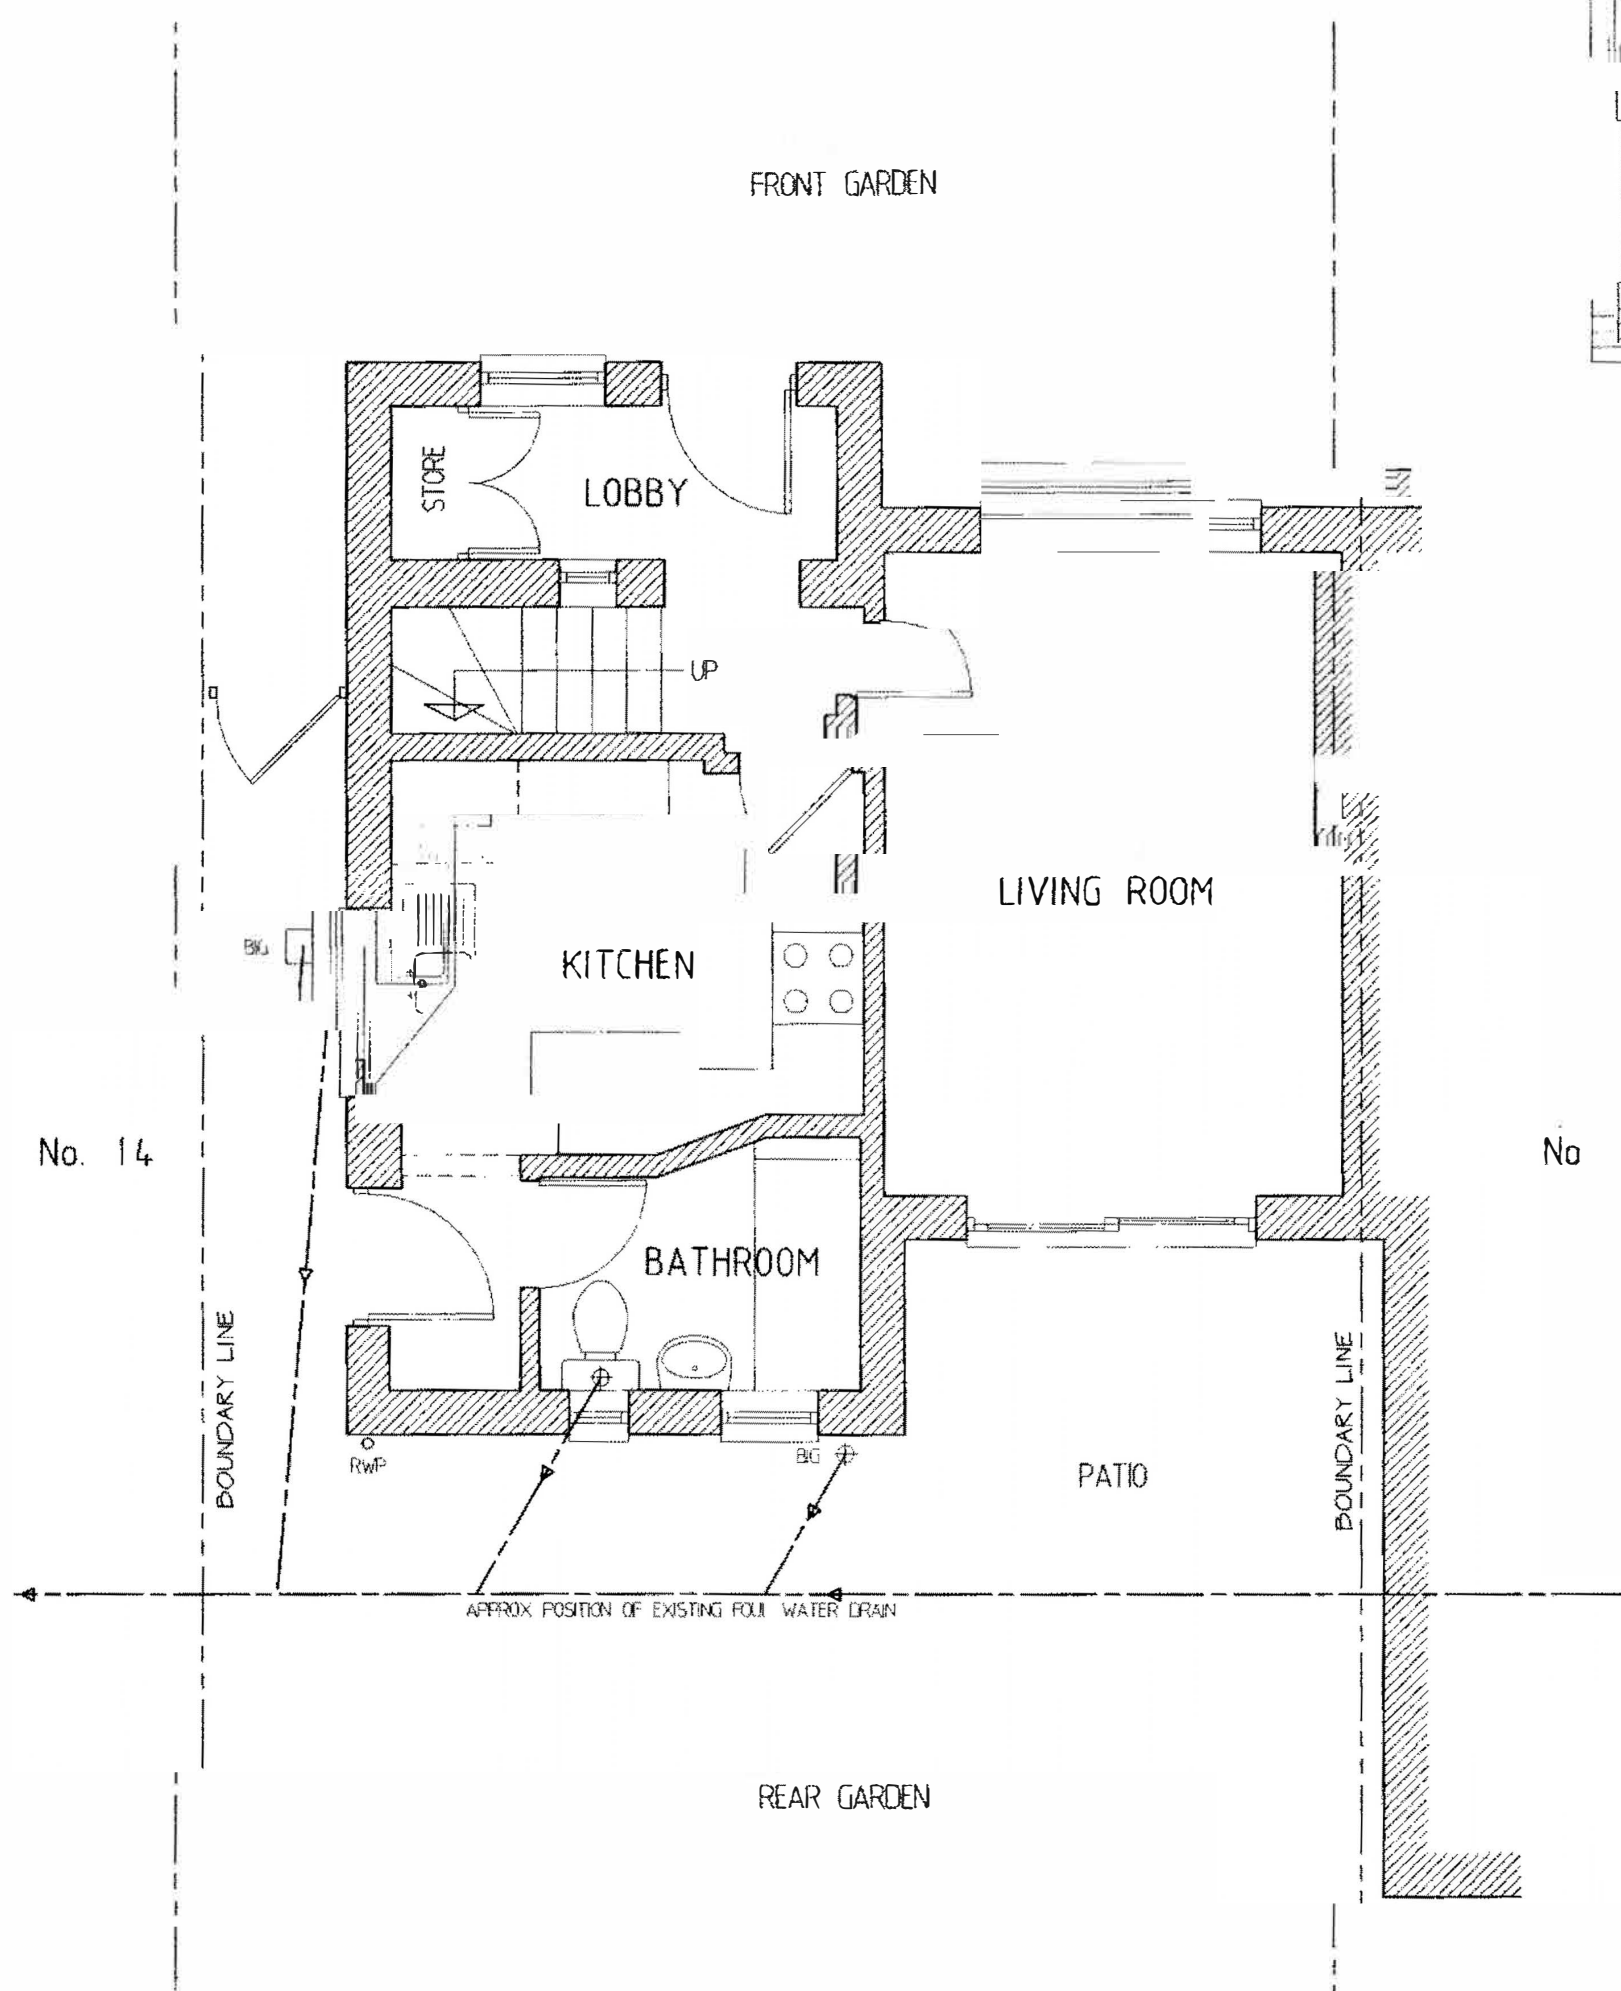


GROUND FLOOR PLAN

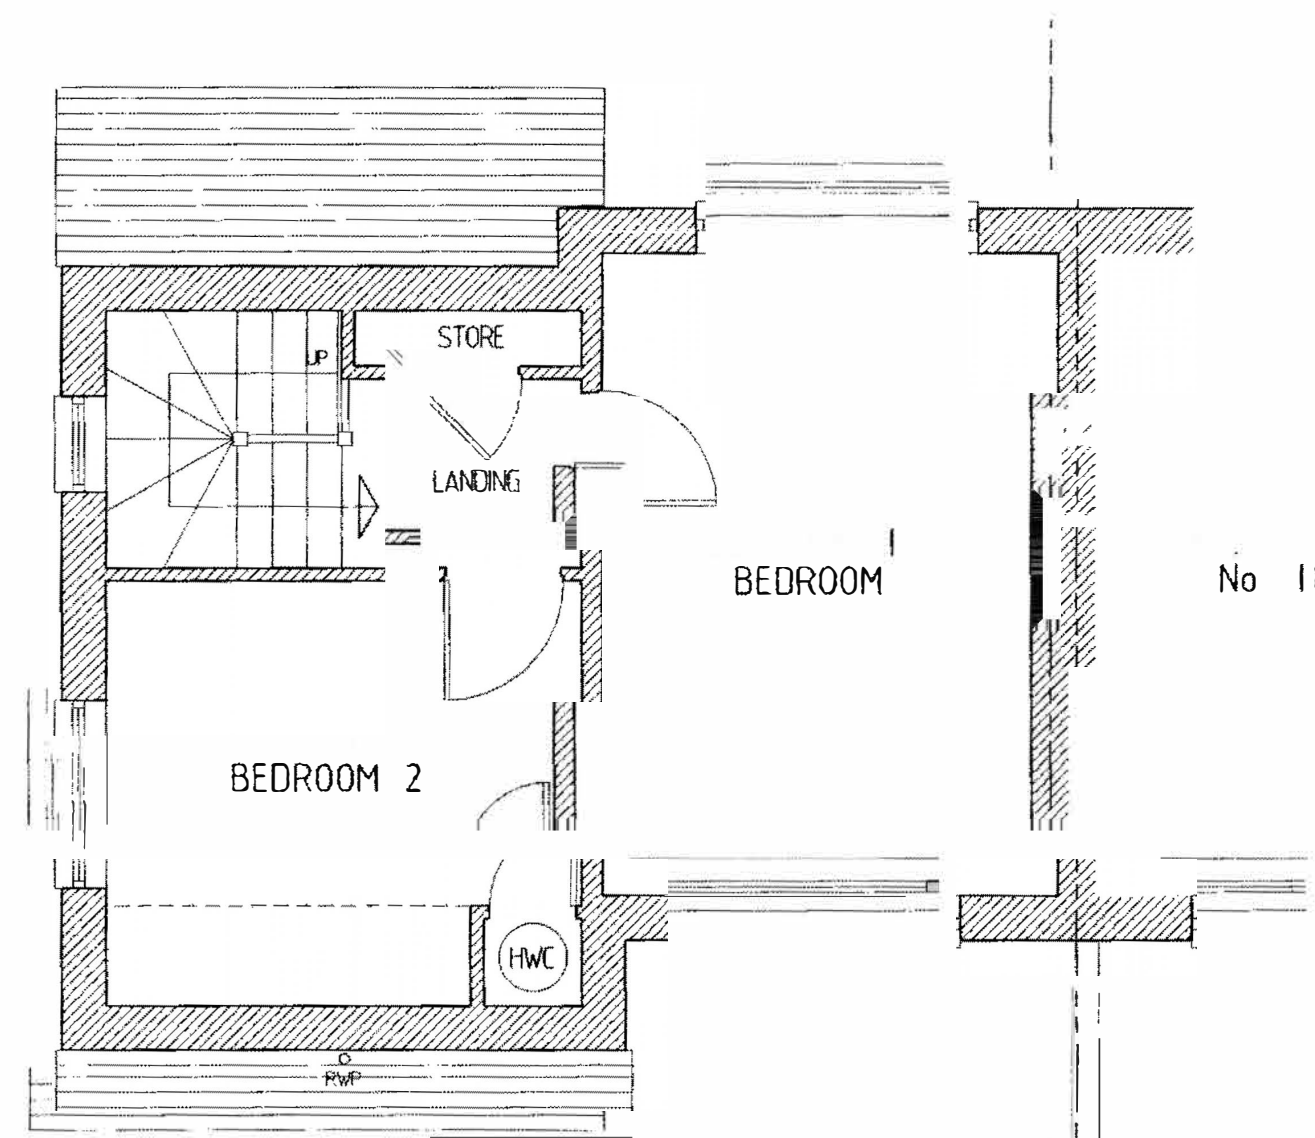

FIRST FLOOR PLAN



SIDE ELEVATION (VIEW FROM No. 14)

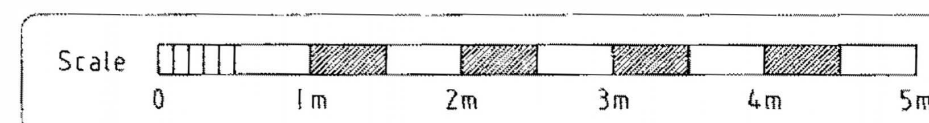

REAR ELEVATION

PROJECT TITLE
Two Storey Rear Extension

PROJECT TITLE
16 Thornbridge Road,
Whitley,
Reading RG2 8RL

CLIENTS
Mr & Mrs Goodliffe

DRAWING TITLE
Existing Floor Plans &
Elevations

DRAWN BY CR
DATE: 7/05/2016
SCALE 1:50
DRAWING NO: 16TR/CG/03