




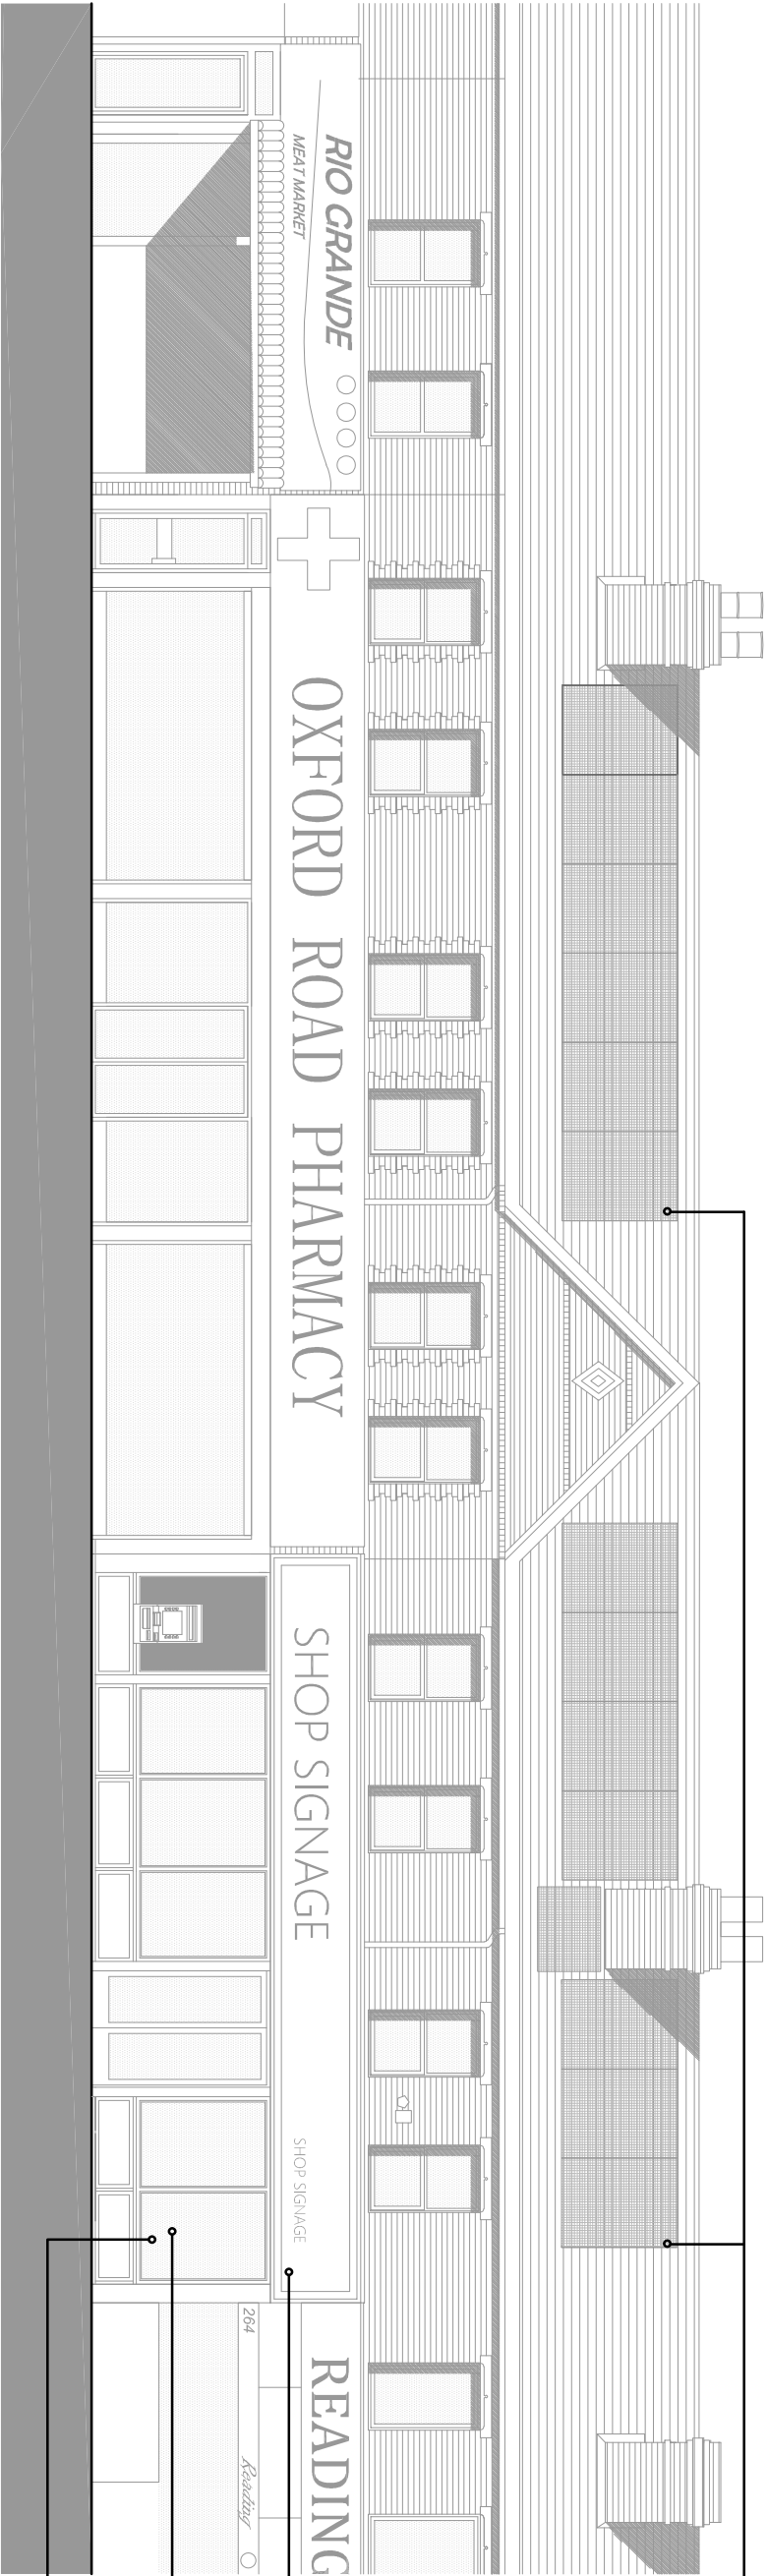

Proposed Front Elevation

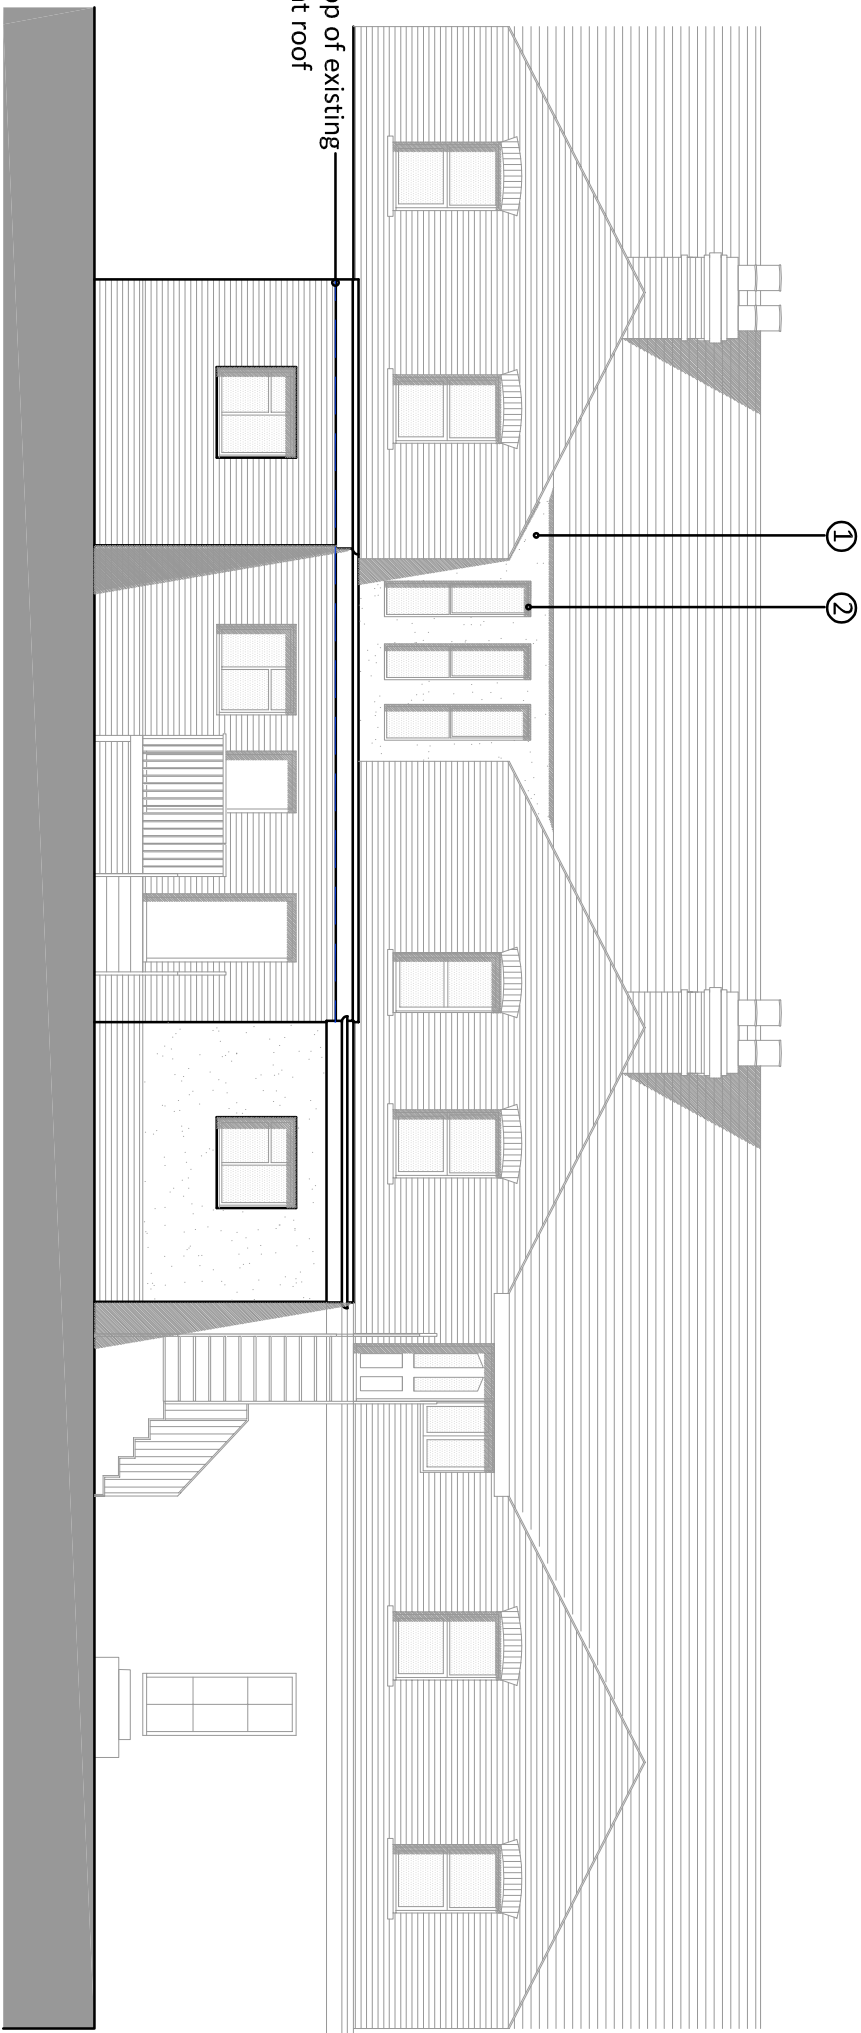

Proposed Rear Eleavtion

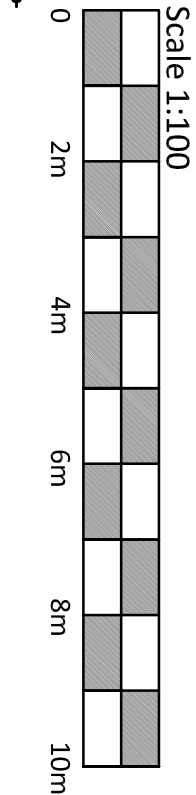

Solar Panels

New signage

New shop front frontage with stall risers and aluminium double glazing

B	02.02.23	Planning amendments
A	31.01.23	Planning amendments
Rev	Date	Amendment

CLIENT
OXFORD ROAD
PHARMACY
PROJECT
Oxford Road Pharmacy -
New Premises

DRAWING
Proposed Elevations

CHECKED
MM
DRAWN
EV
X-REF(S)
F-e01
PLOT STYLE
brox.ctb
DATE
June 2022
SCALE
1:100 @ A3

DRAWING NUMBER

5270-PL20B

BROCKLEHURST ARCHITECTS LIMITED
15 High Street West Wycombe
Buckinghamshire HP14 3AE
01494 521621
www.brocklehurst.com

