






PROPOSED
FRONT ELEVATION (1:50)

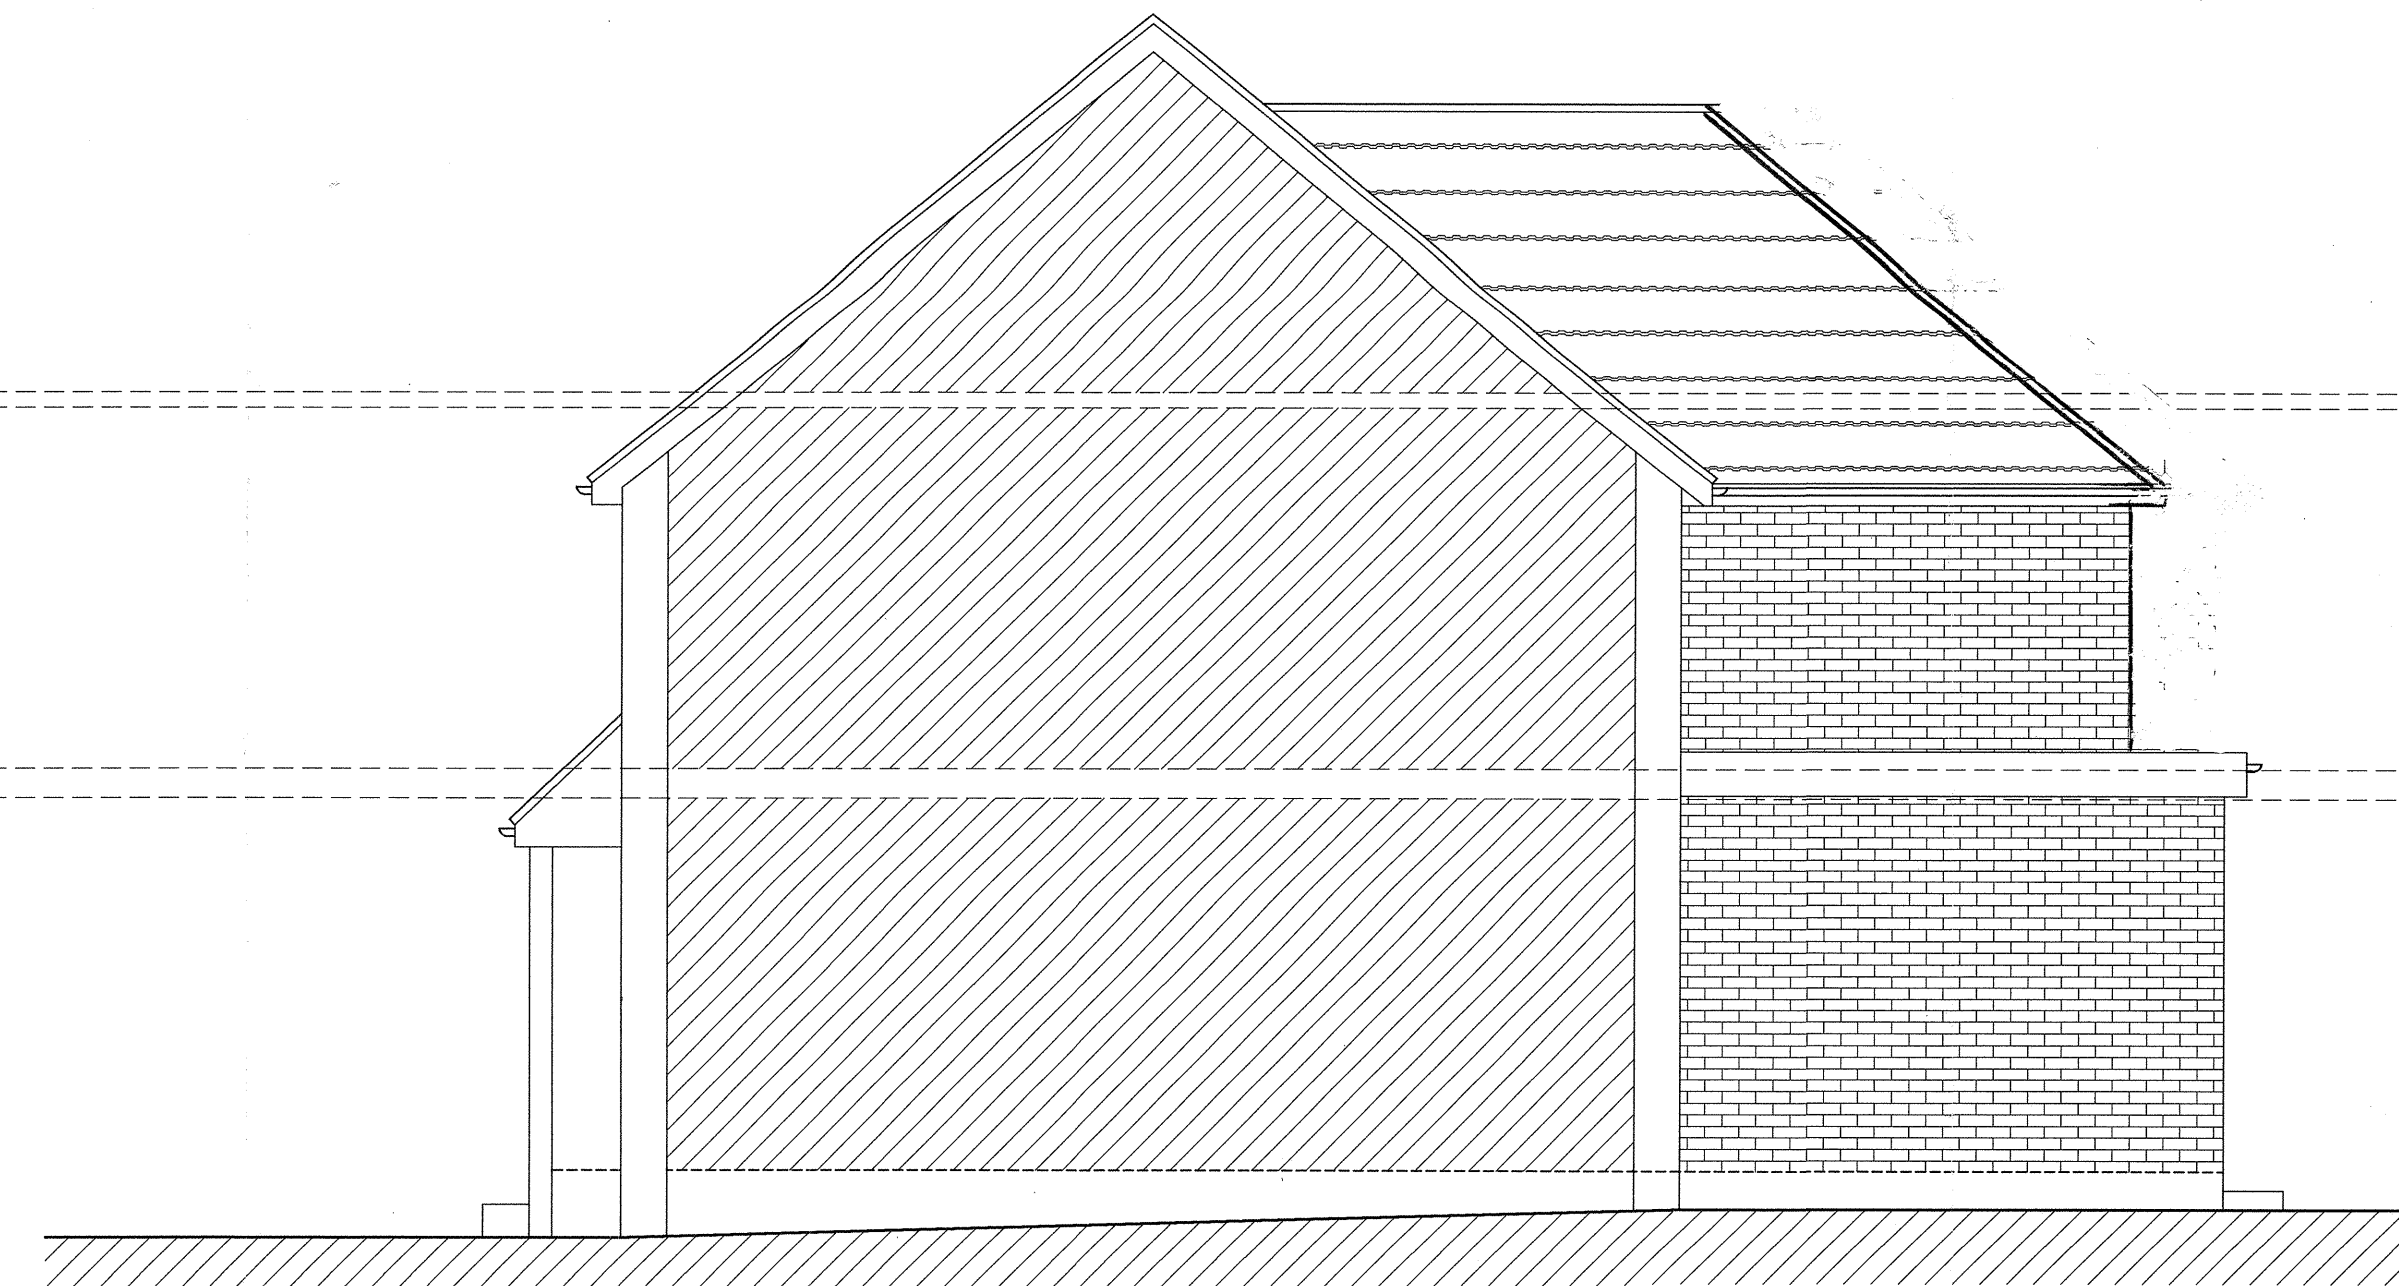

PROPOSED
SIDE SECTIONAL ELEVATION (1:50)

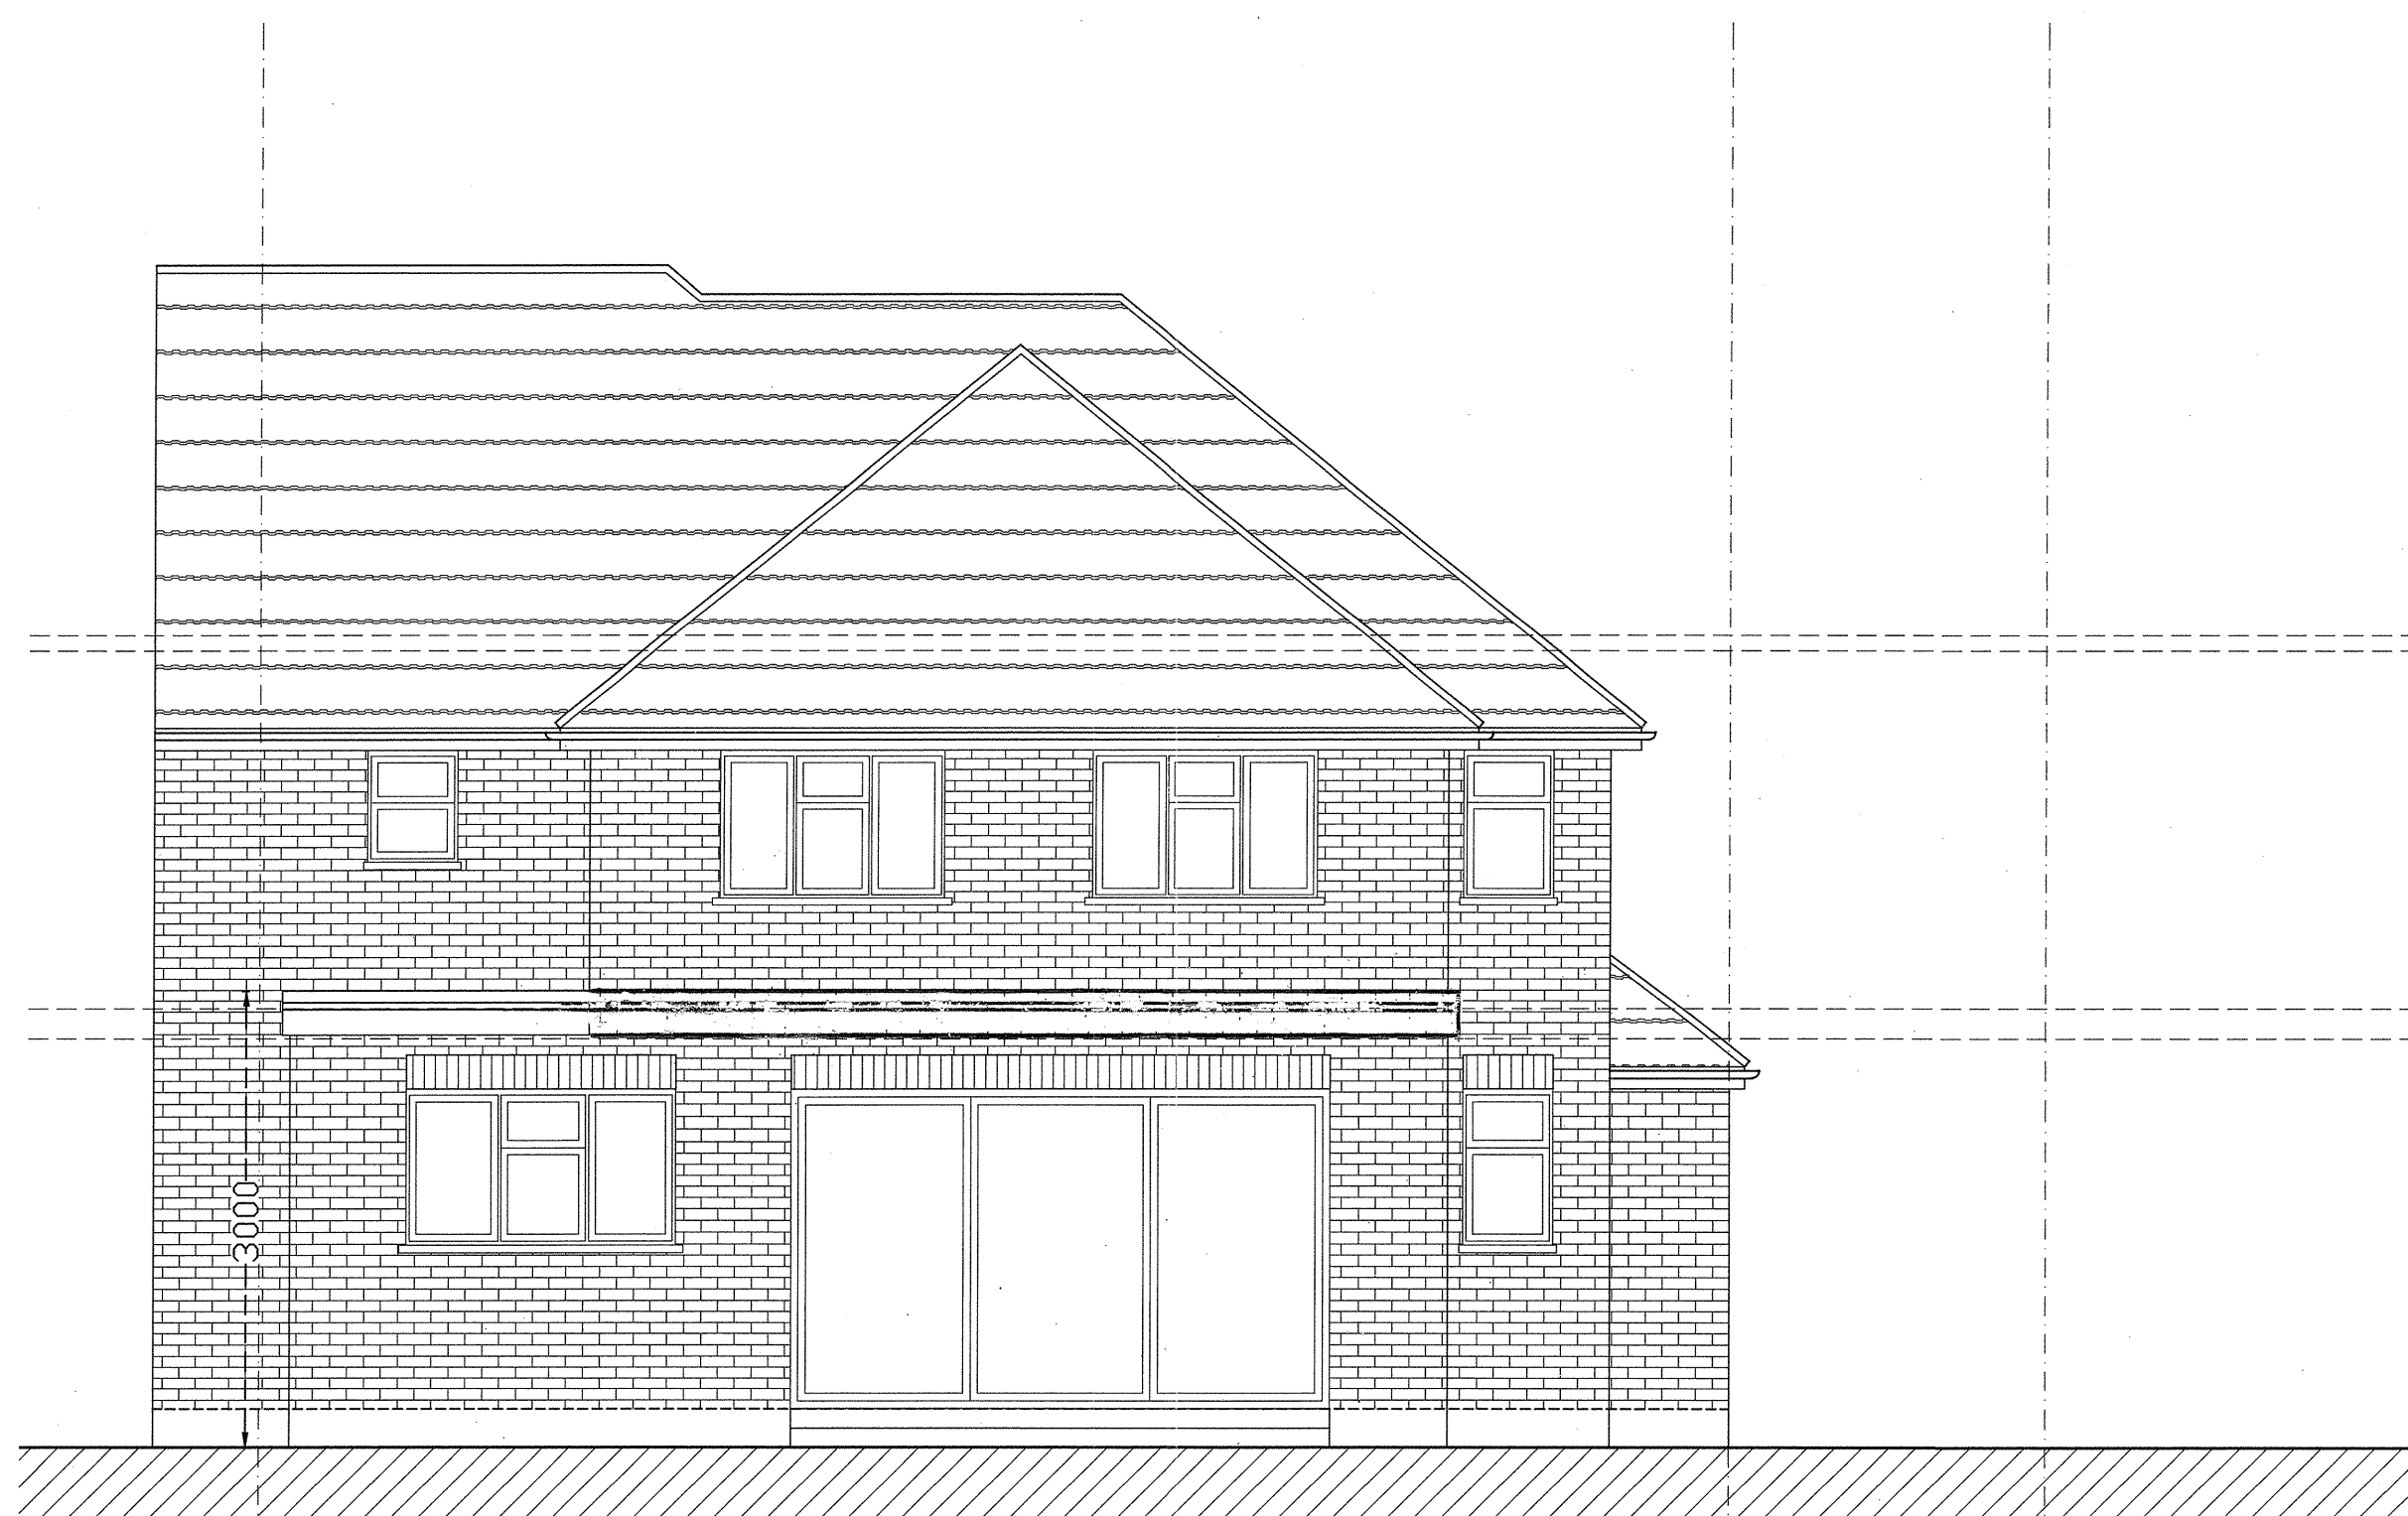

PROPOSED
REAR ELEVATION (1:50)

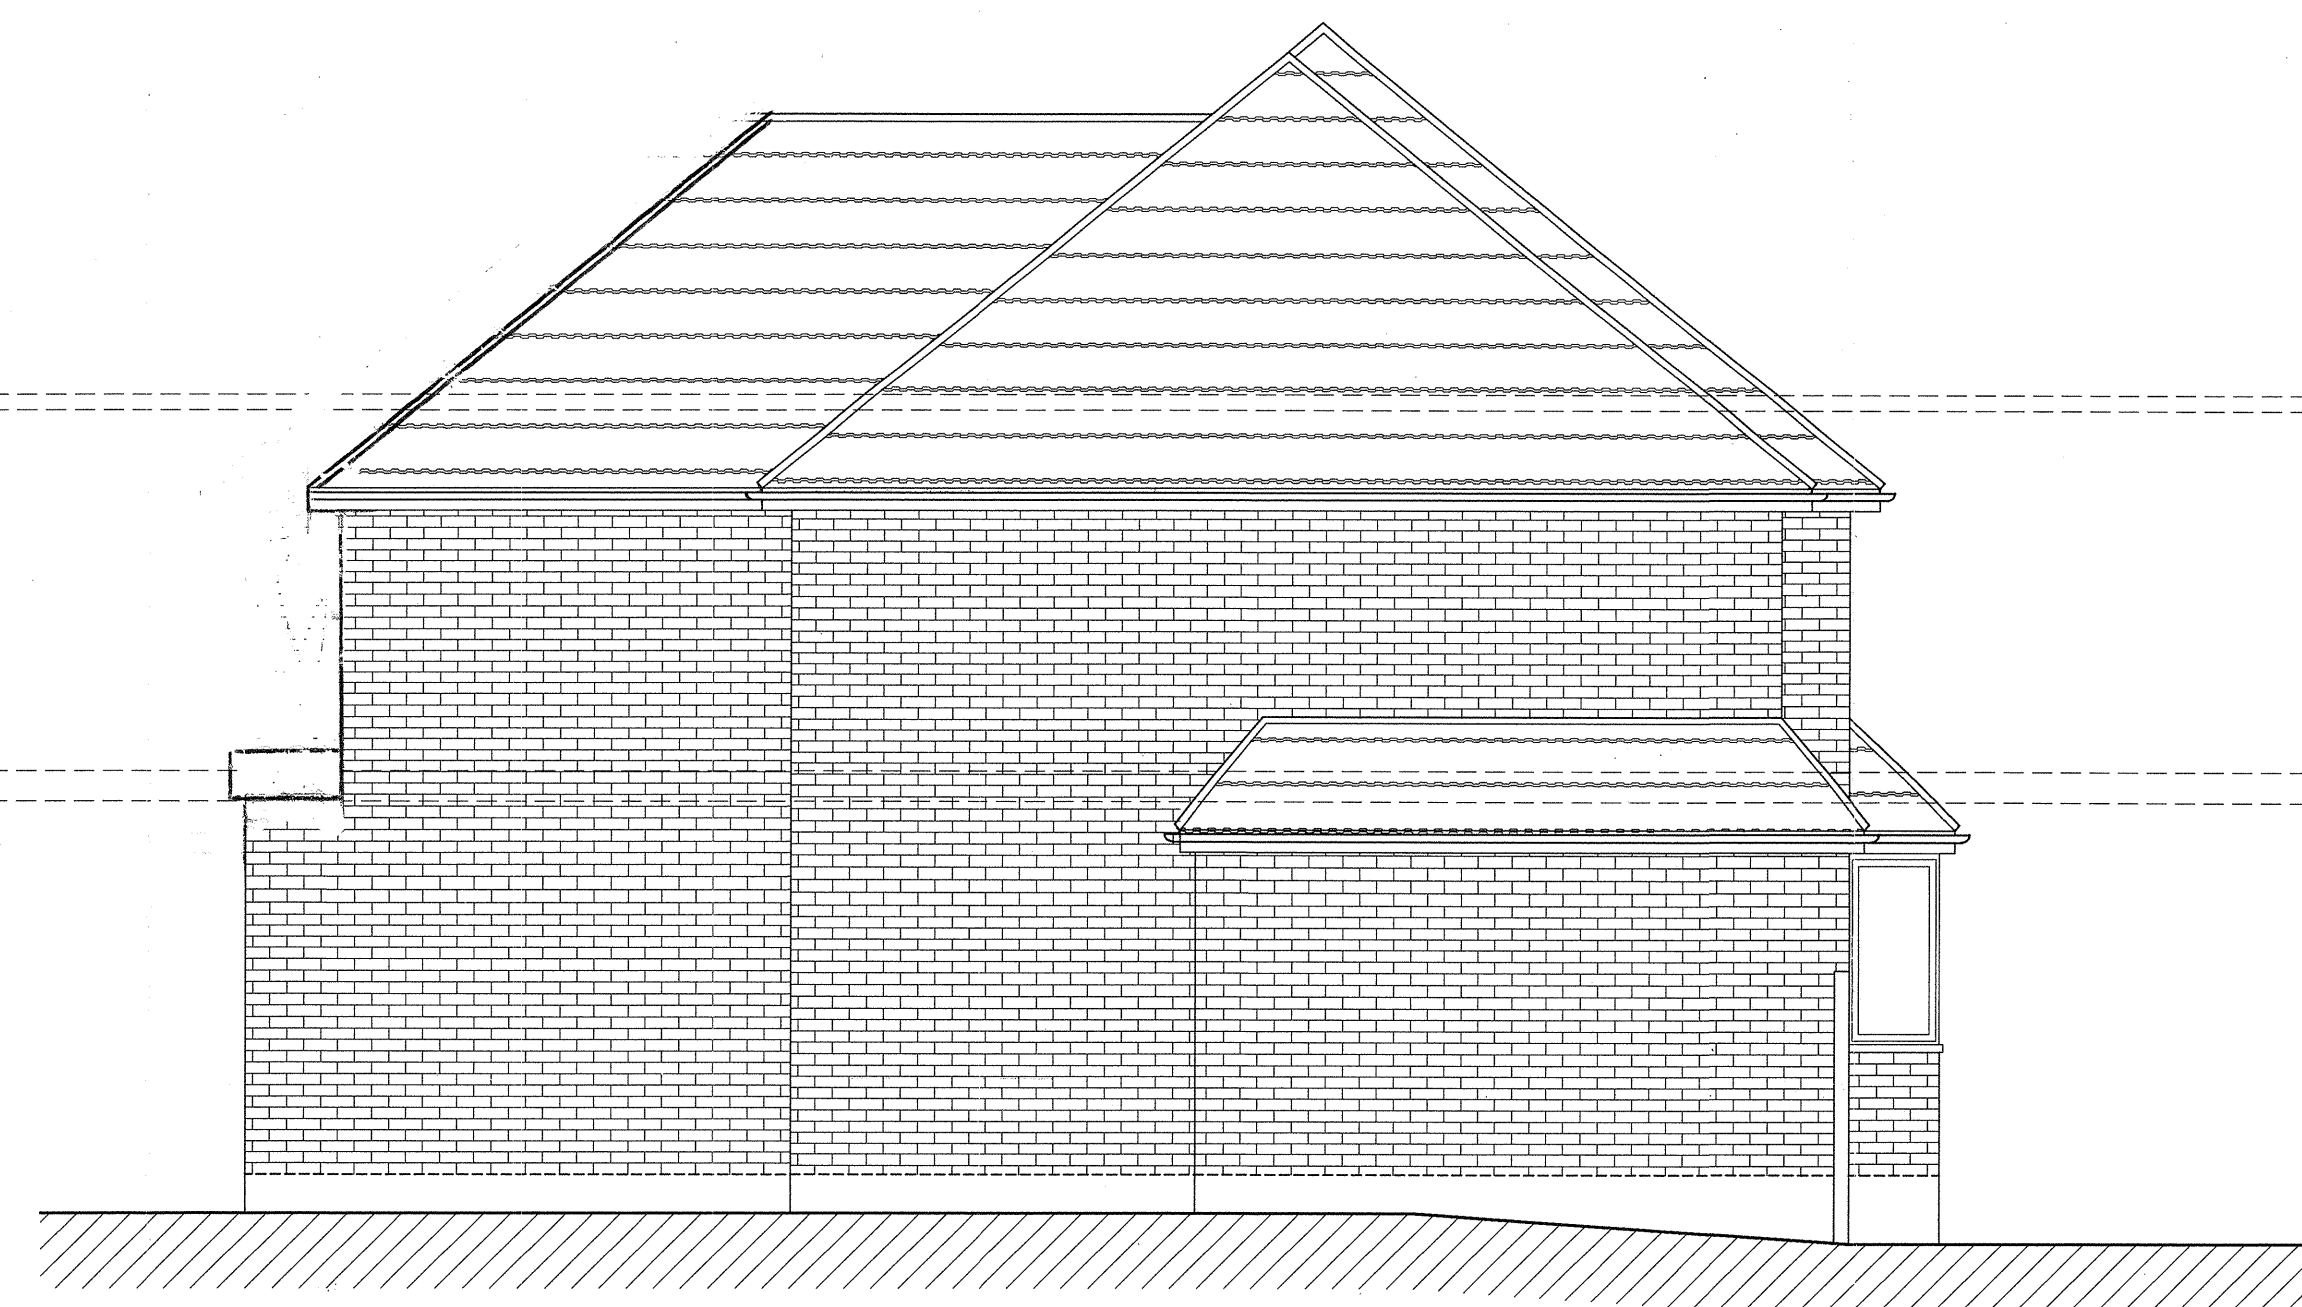

PROPOSED
SIDE ELEVATION (1:50)

x A' Rev 1st fl rear extension revised 10.1.22

Project Title
Double storey side and rear extension

Location
18 Donkin Hill, Caversham
Reading, RG4 5DG
Client Name
Mr. W Khan

Drawing No: DH-04 A
Drawing Title: Proposed Elevations
Scale: 1:50@A1
Date: 12/08/2021
Rev: B

JMGC DESIGNS

Rowan House, New Lane Hill
Tilehurst, Reading, RG30 4JJ
Tel: 07714244273
Email: amor.clayton@btinternet.com

Scale 1:50
0 1 2 3 4 5