



KEY



Existing adopted Foul
Water Sewer(locations, levels
and sizes taken from Thames
Water records, survey awaited

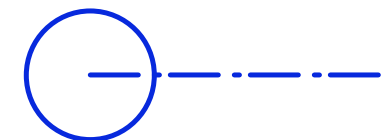


Existing adopted Surface
Water Sewer(locations, levels
and sizes taken from Thames
Water records, survey awaited

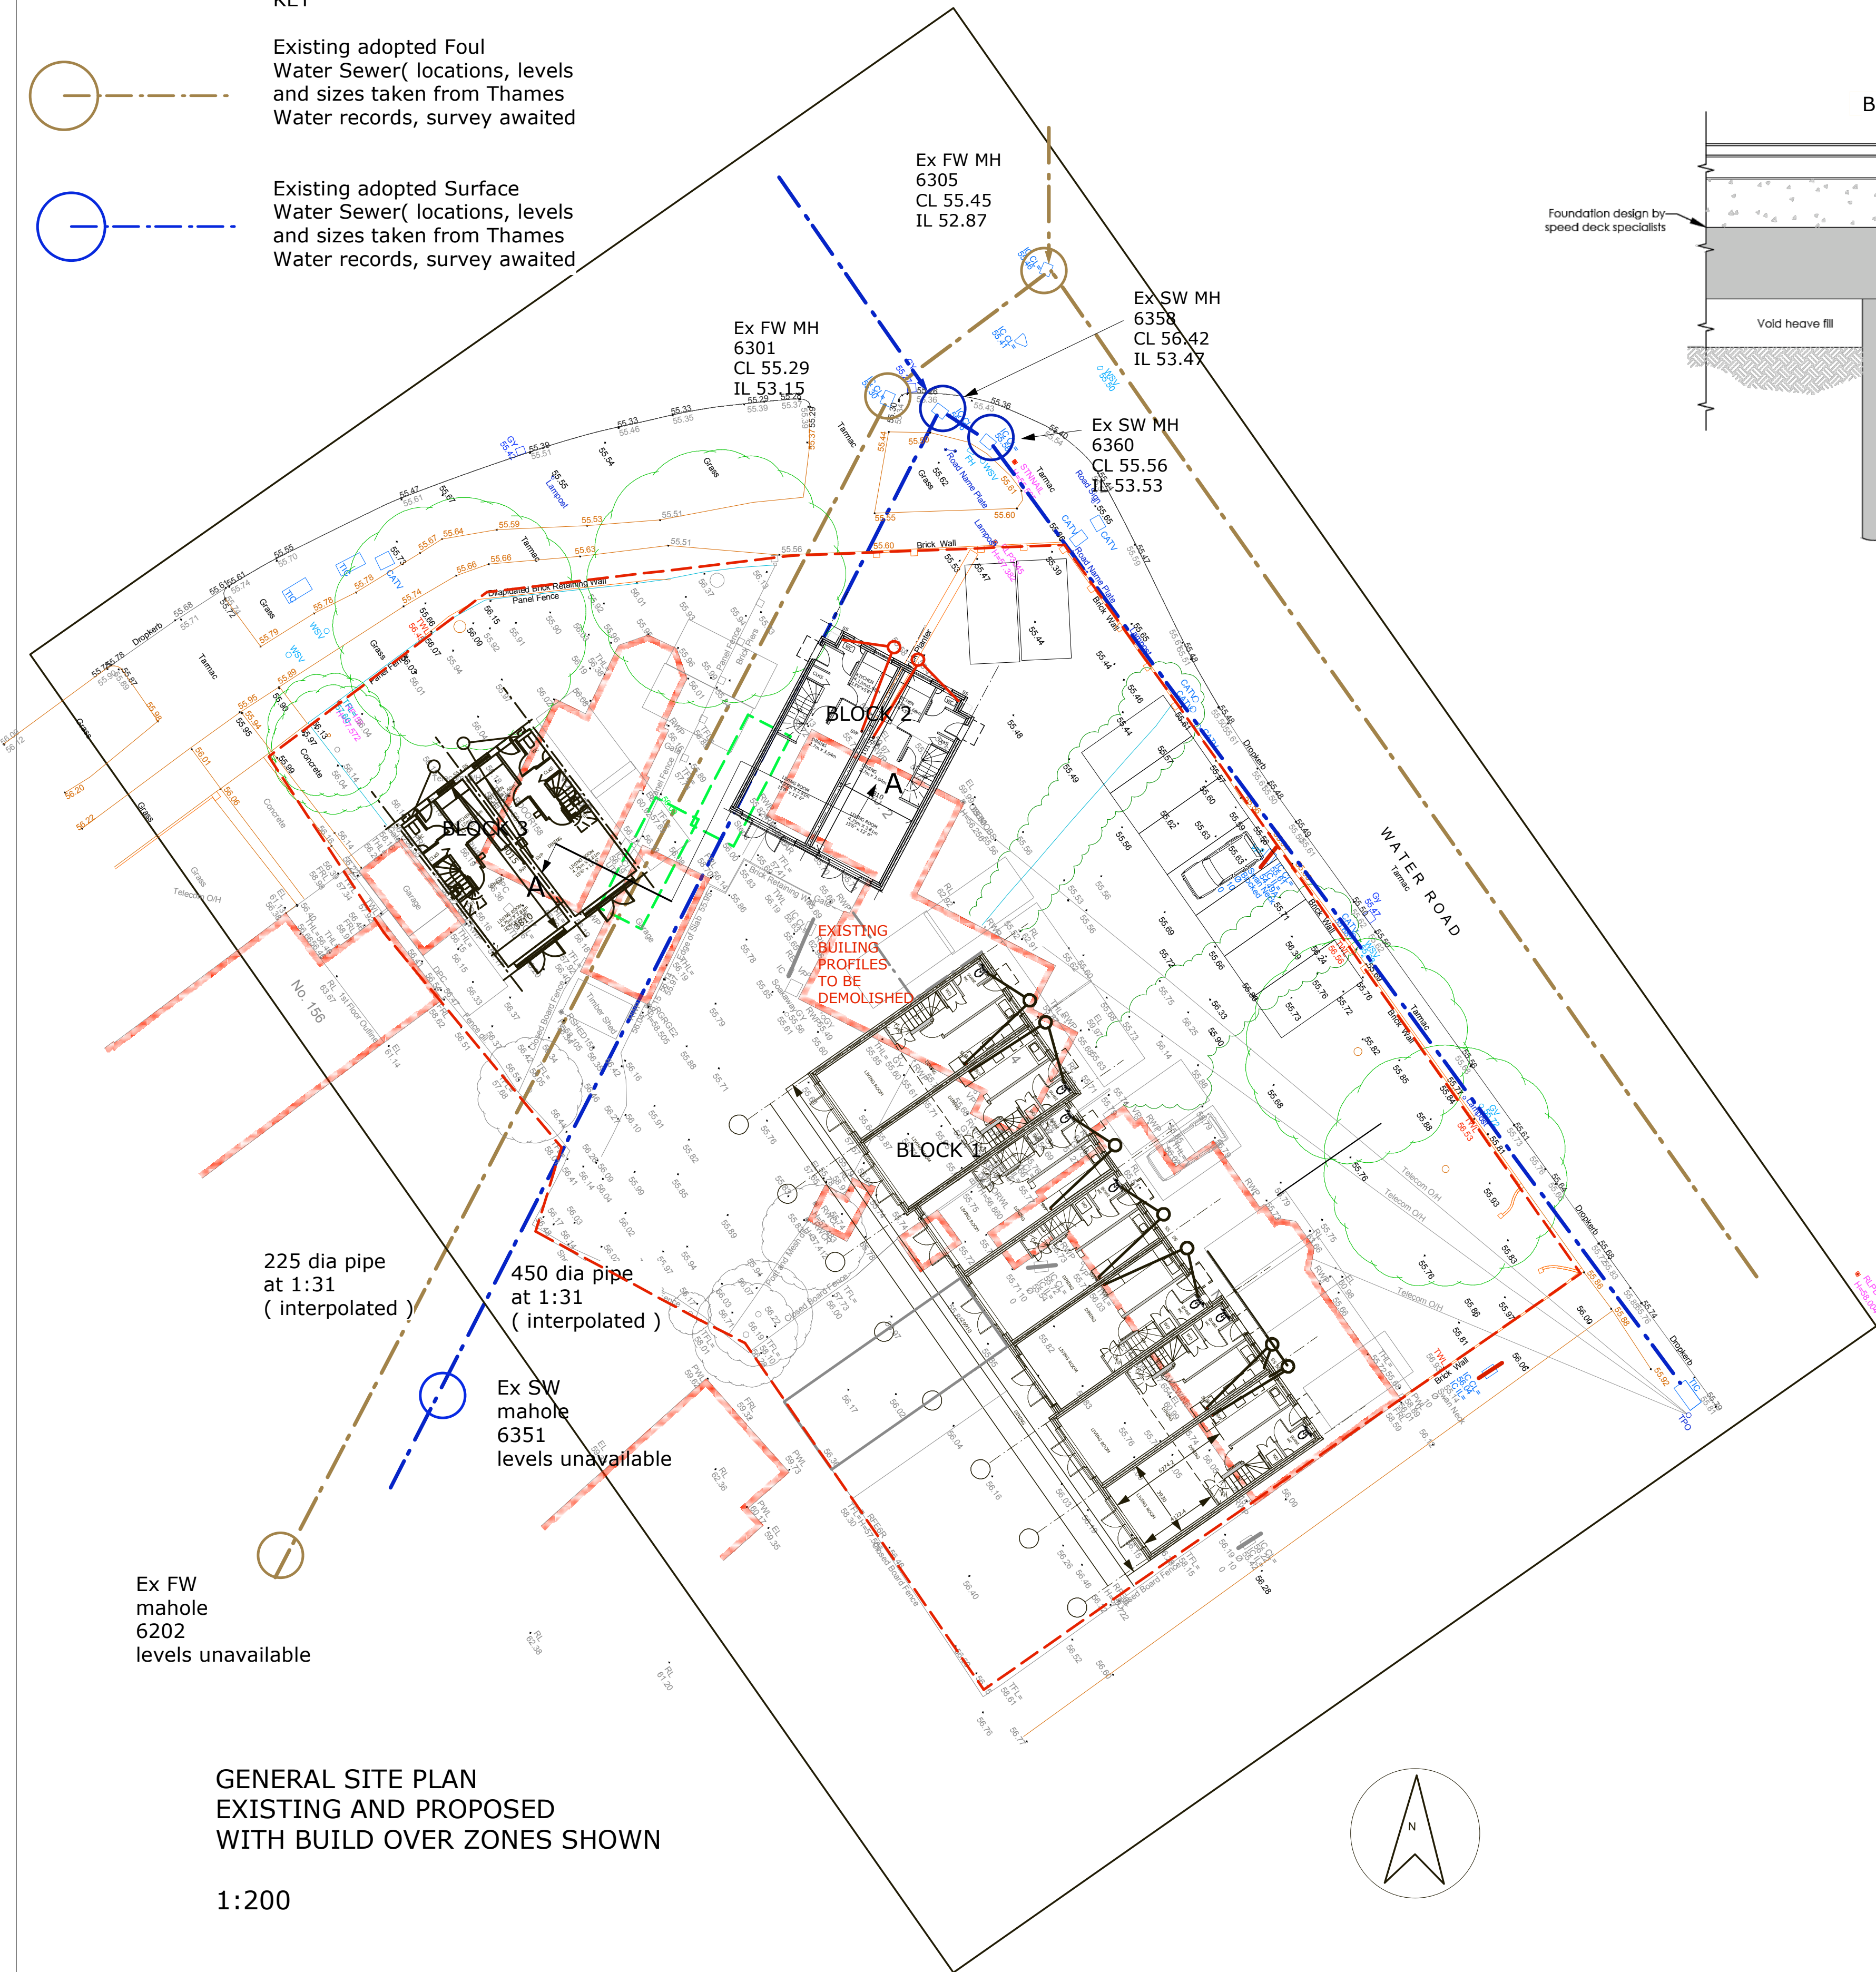


GENERAL SITE PLAN
EXISTING AND PROPOSED
WITH BUILD OVER ZONES SHOWN

1:200

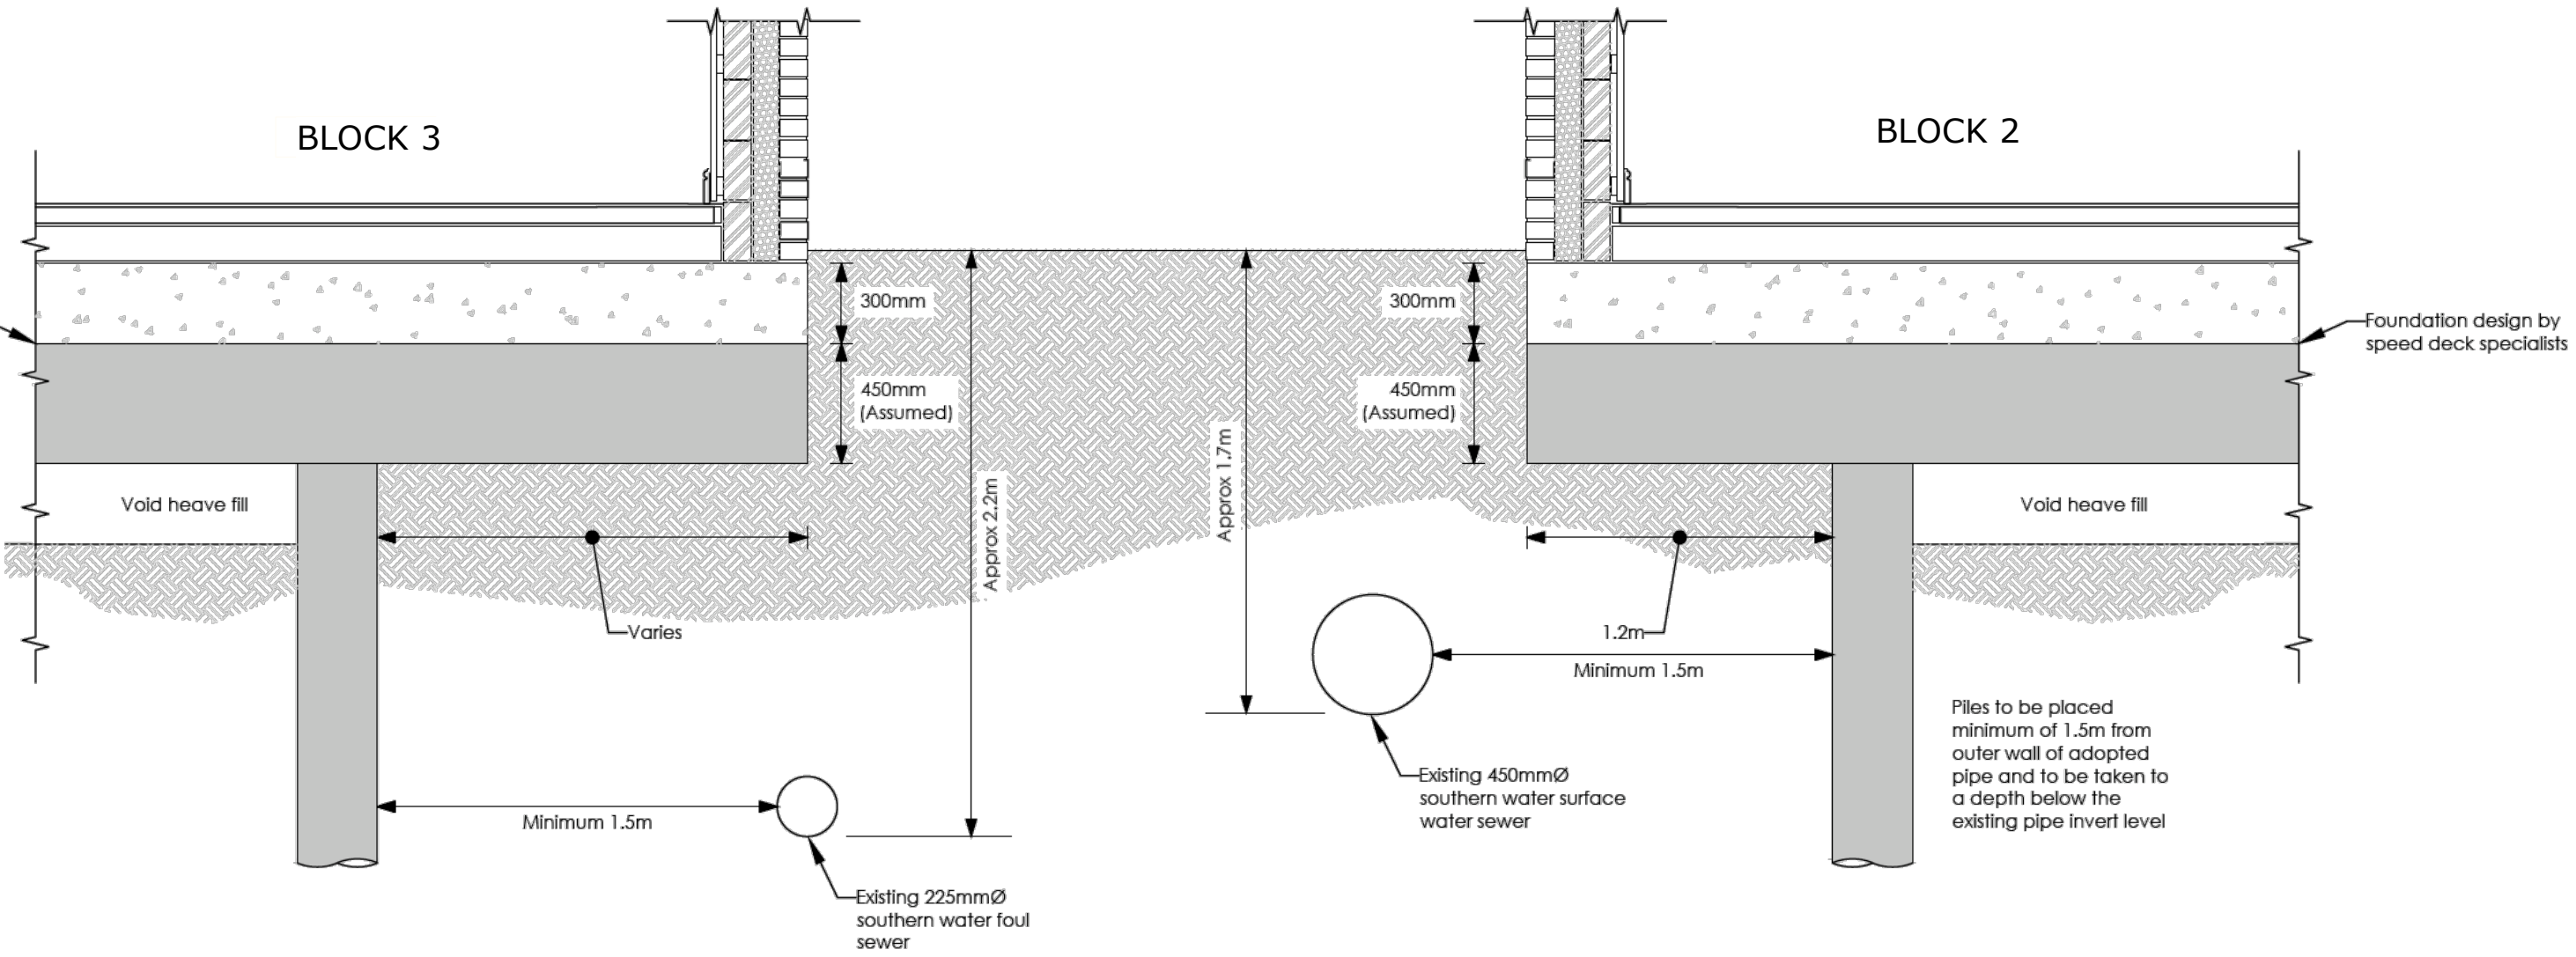

TYPICAL SECTION THROUGH
CONCRETE SLAB BUILD OVER
AND EDGE PILE SET BACK
SCALE 1 : 25

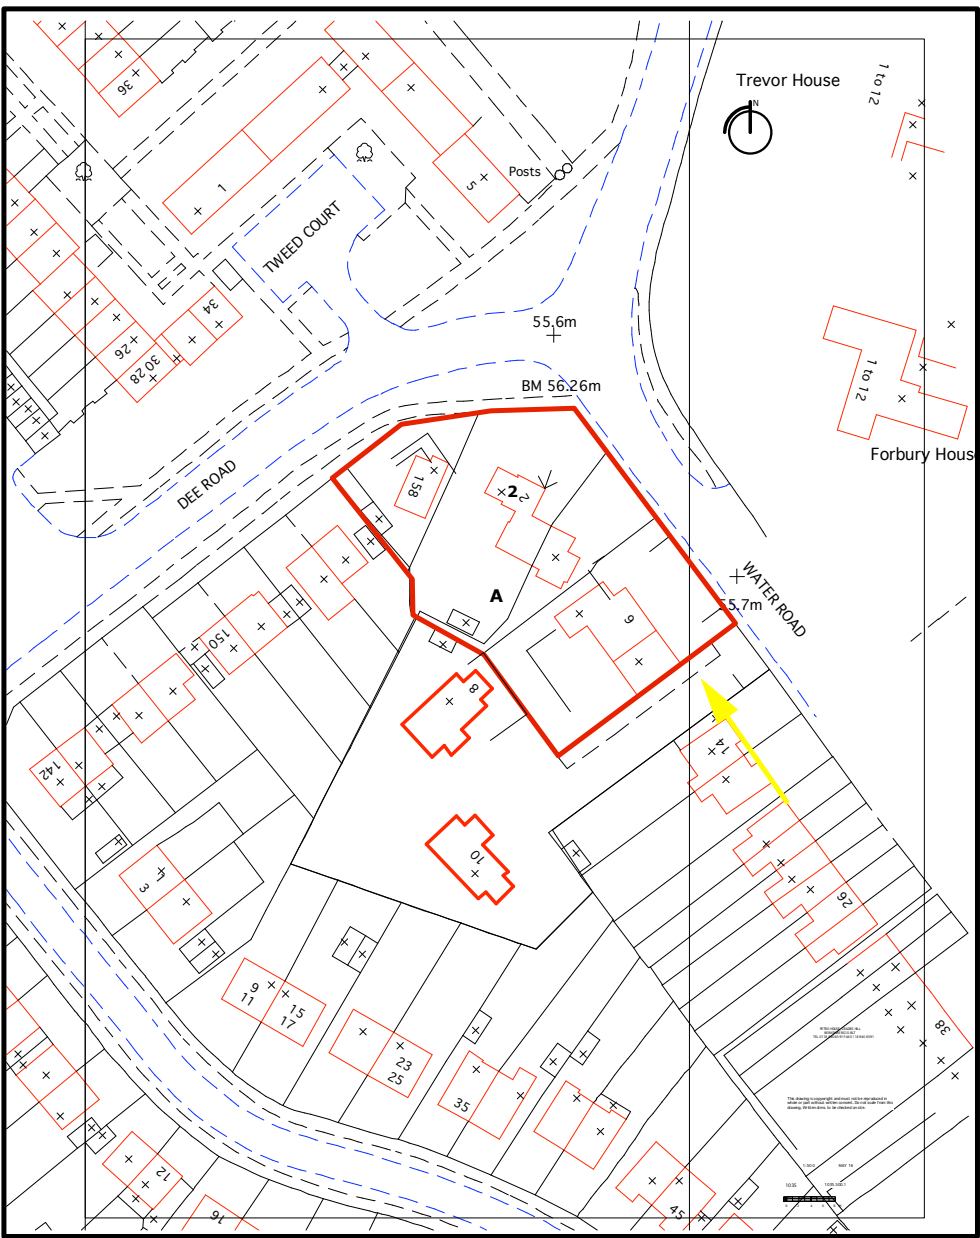

SITE LOCATION 1 :1250

REVISIONS



158 DEE ROAD,
2,4,6,8 WATER ROAD,
READING RG30 2MN

This drawing is copyright and must not be reproduced in
whole or part without written consent. Do not scale from this
drawing. Written dims. to be checked on site.

THAMES WATER BUILD OVER
PROPOSED SEWER LOCATIONS
AND SECTIONAL POSITIONING

SCALE 1:200 DATE OCT 22 DRAWN

Project No 1035 Dwg. No. 200.TWDRIN.1 Rev.

