
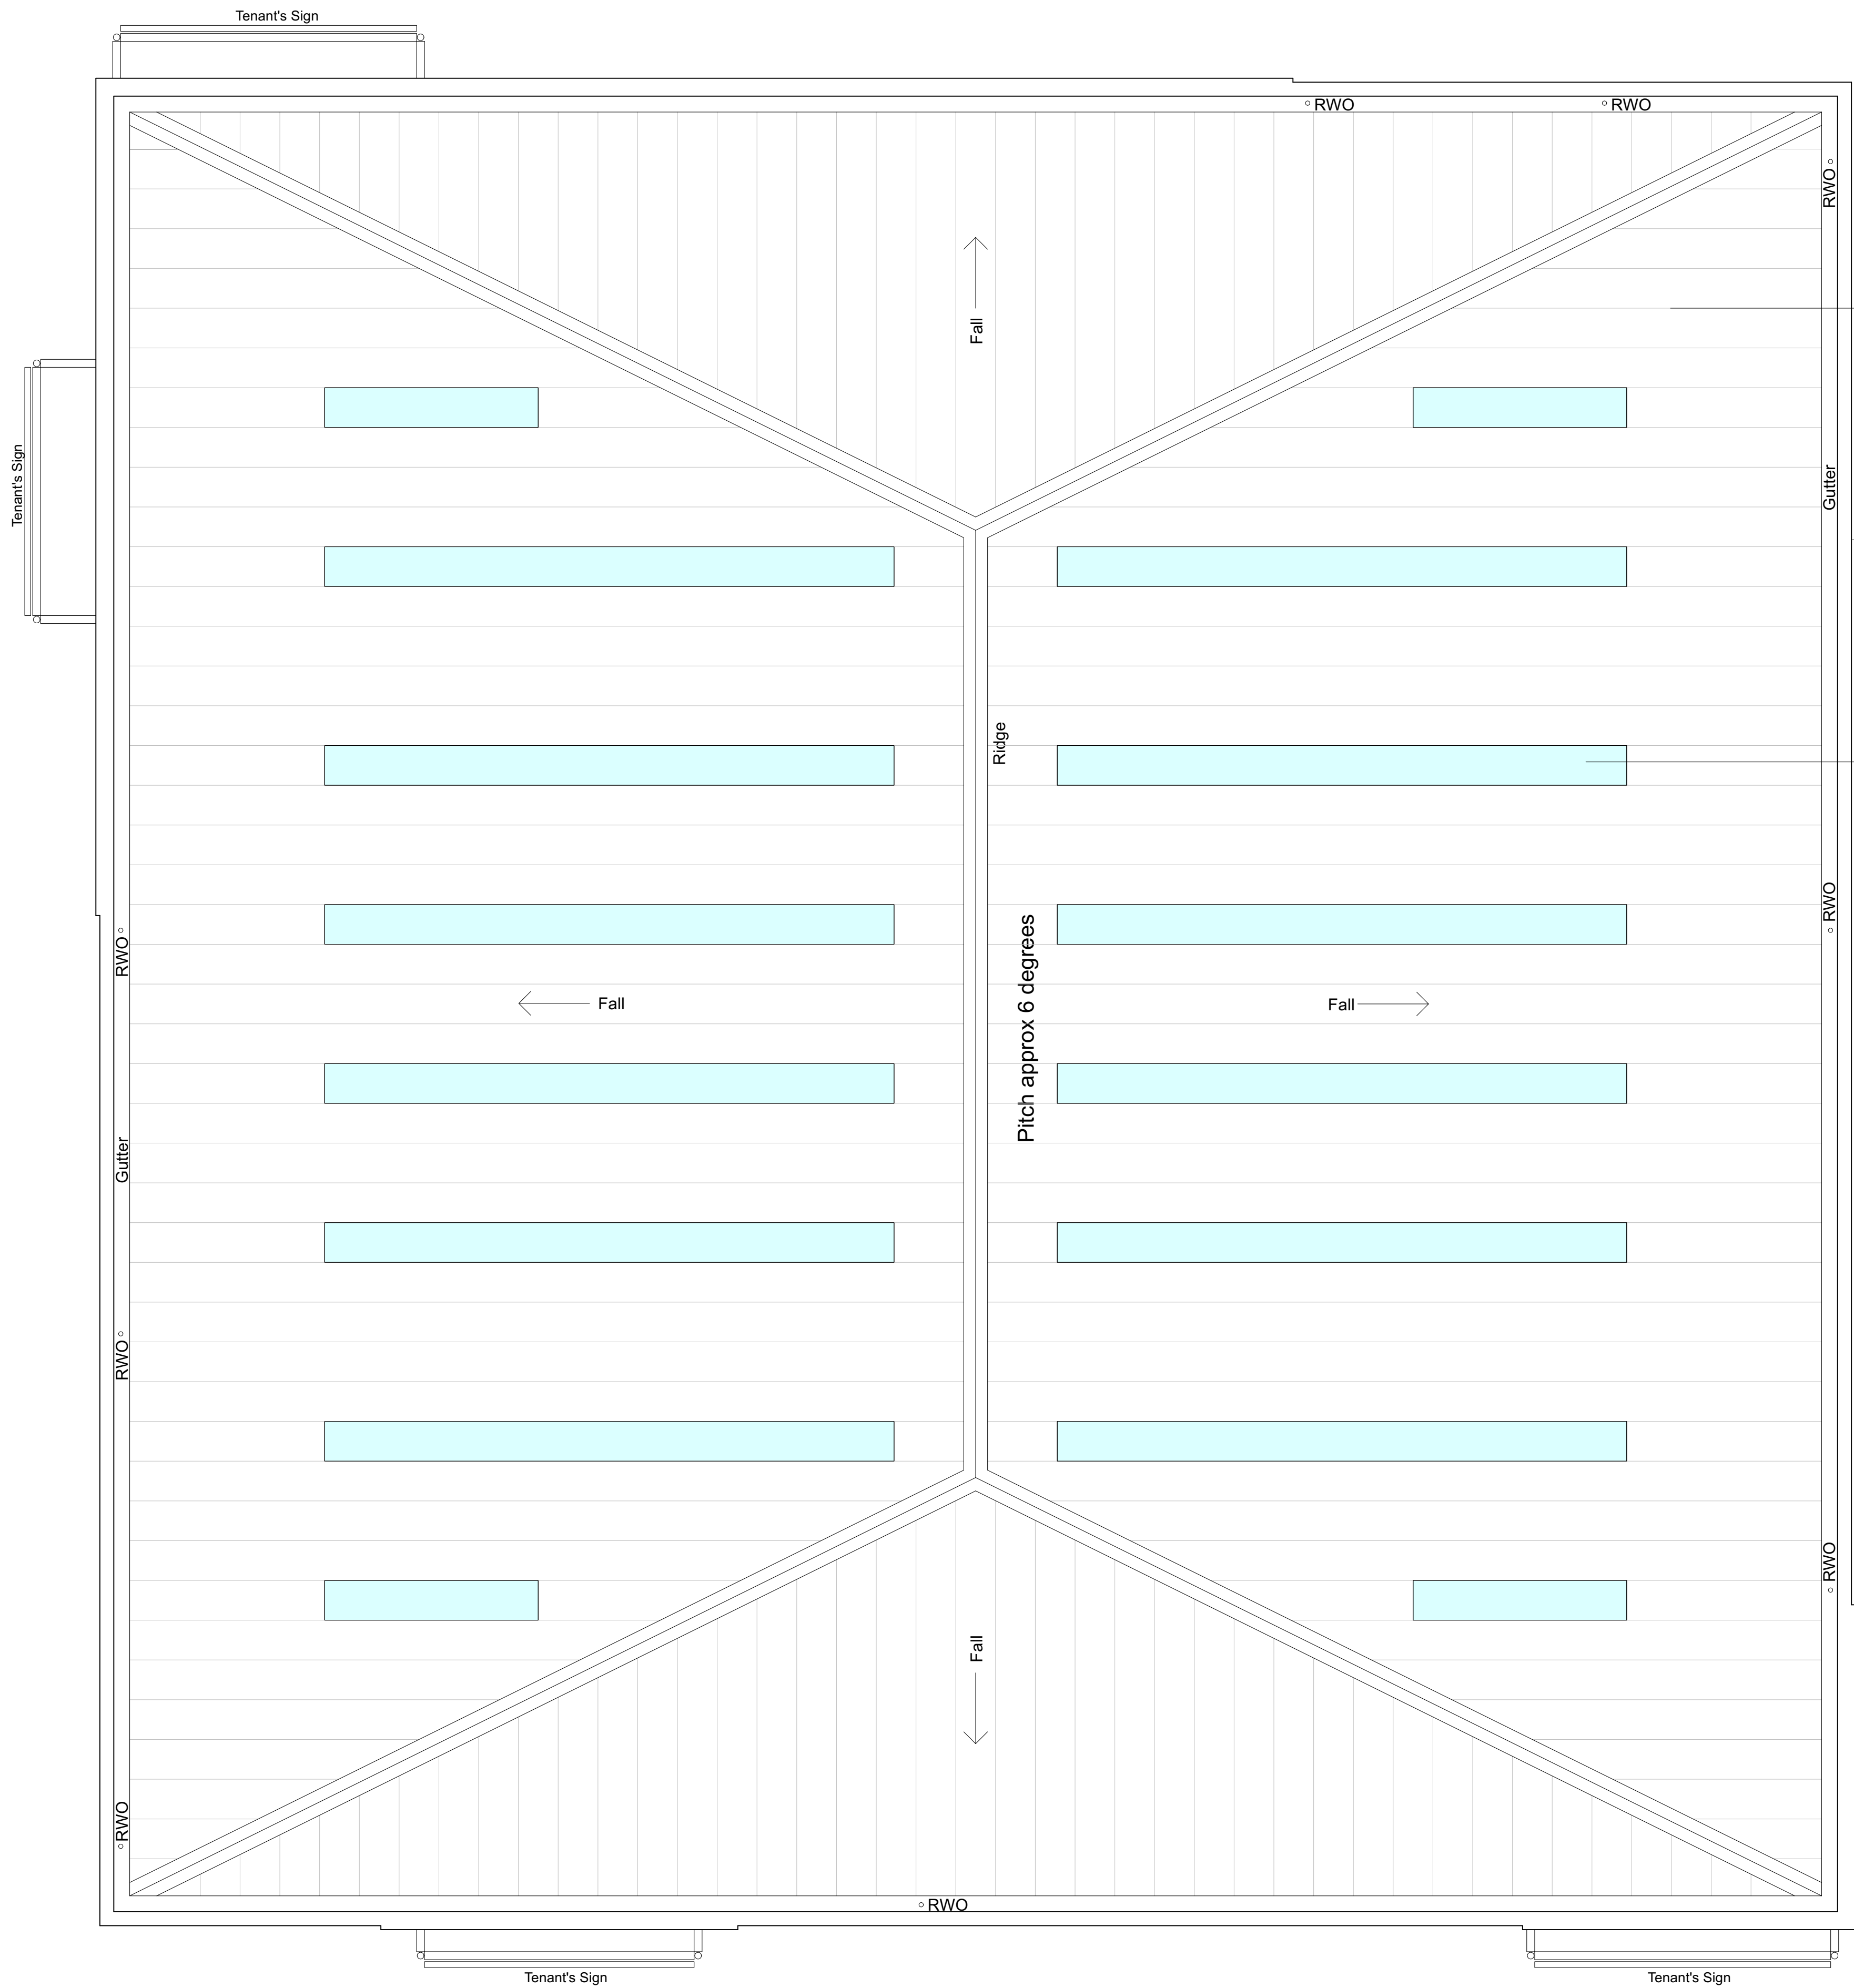
 


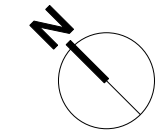

Main roof panel:
Kingspan KS1000RW profiled composite insulated roof panel
col - Goosewing Grey (BS 10 A 05)

Parapet coping:
Pressed metal flashing
col - Dark Grey (RAL 7012)

Rooflights:
Kingspan KS1000 DTLR polycarb triple skin rooflights

Signage frames:
Painted galvanised steel frame
col - White (RAL 9010)



**Unit 6, Reading Gateway,
Sentinel End**

Glentworth Court, Lime Kiln Close
Stoke Gifford, Bristol BS34 6SR
+44 (0)117 931 2062
www.kendallkingscott.co.uk

Project
Unit 6, Reading Gateway,
Sentinel End
Client
Aldi Stores Ltd
Scale
1:200
Paper Size
A1
Filename

P2 15/11/2022 MS MW Planning drawing issue
P1 20/10/2022 MS MW Drawing issue
Rev Date By Ap Note

Drawing Title
Existing Roof Plan

Project Number Drawing Number Revision
220534 1101 P2

Date Drawn Checked Status
Oct 2022 MS MW PLANNING

Only to be used on the site for which designed. The electronic transmission of design information contained in this drawing is carried out entirely at the User's risk and Kendall Kingscott Ltd. will have no liability for any errors or inaccuracies arising therefrom. The production of amended or updated information from the said design information by the User is entirely the responsibility of the User and Kendall Kingscott Ltd. shall have no responsibility in respect thereof whatsoever.