




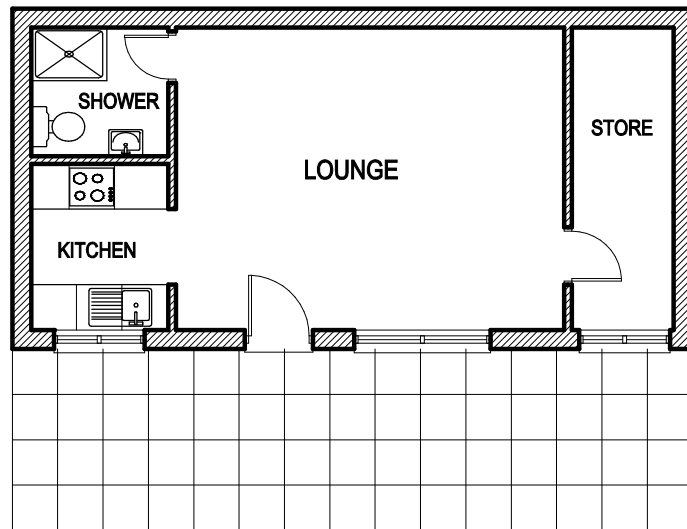


FLOOR PLAN

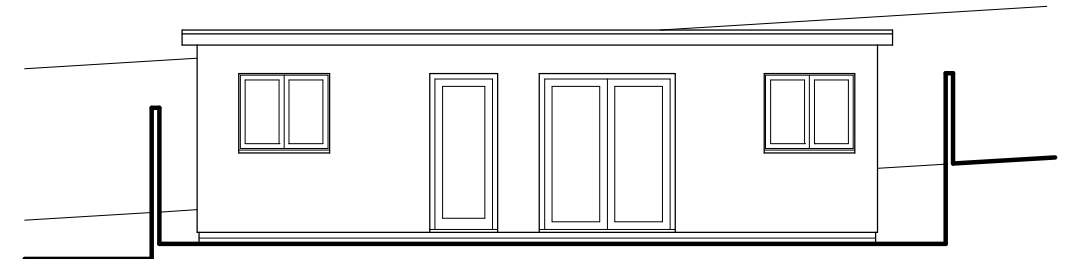


FRONT ELEVATION

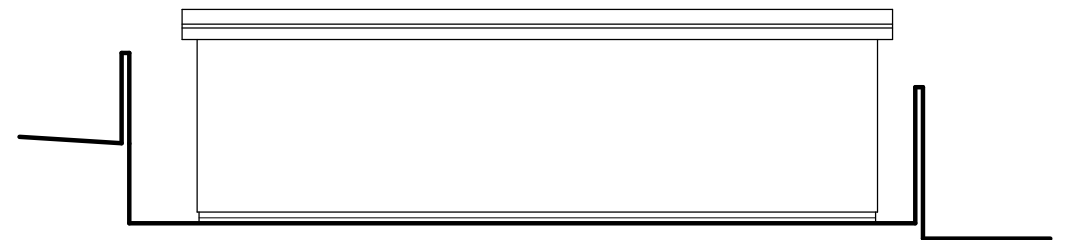

REAR ELEVATION

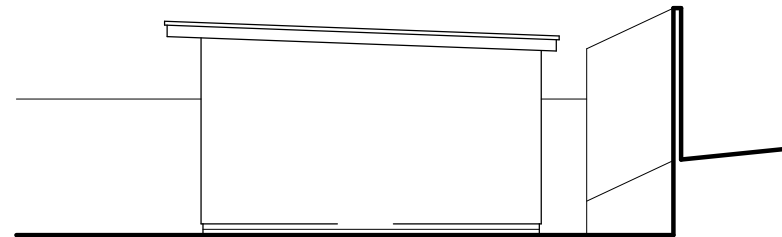

SIDE ELEVATION

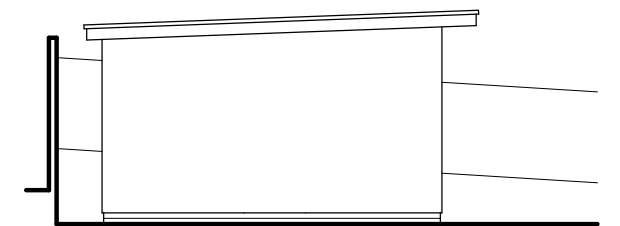

SIDE ELEVATION



Job SUMMER HOUSE 75 SILCHESTER ROAD READING RG30 3EJ			pioneer designs ltd 17 Kingswood Court, Reading RG30 2AU 01183475590 / 07725338742 pioneerdesignsltd@gmail.com	
Client MR ELIS BAJOLLARI				
Drawing FLOOR PLAN & ELEVATIONS			Date Revisions A 23.05.22 DRAWING UPDATE	
Date JANUARY 2023	Scale 1:100	Dwg. No. 221002-3		