

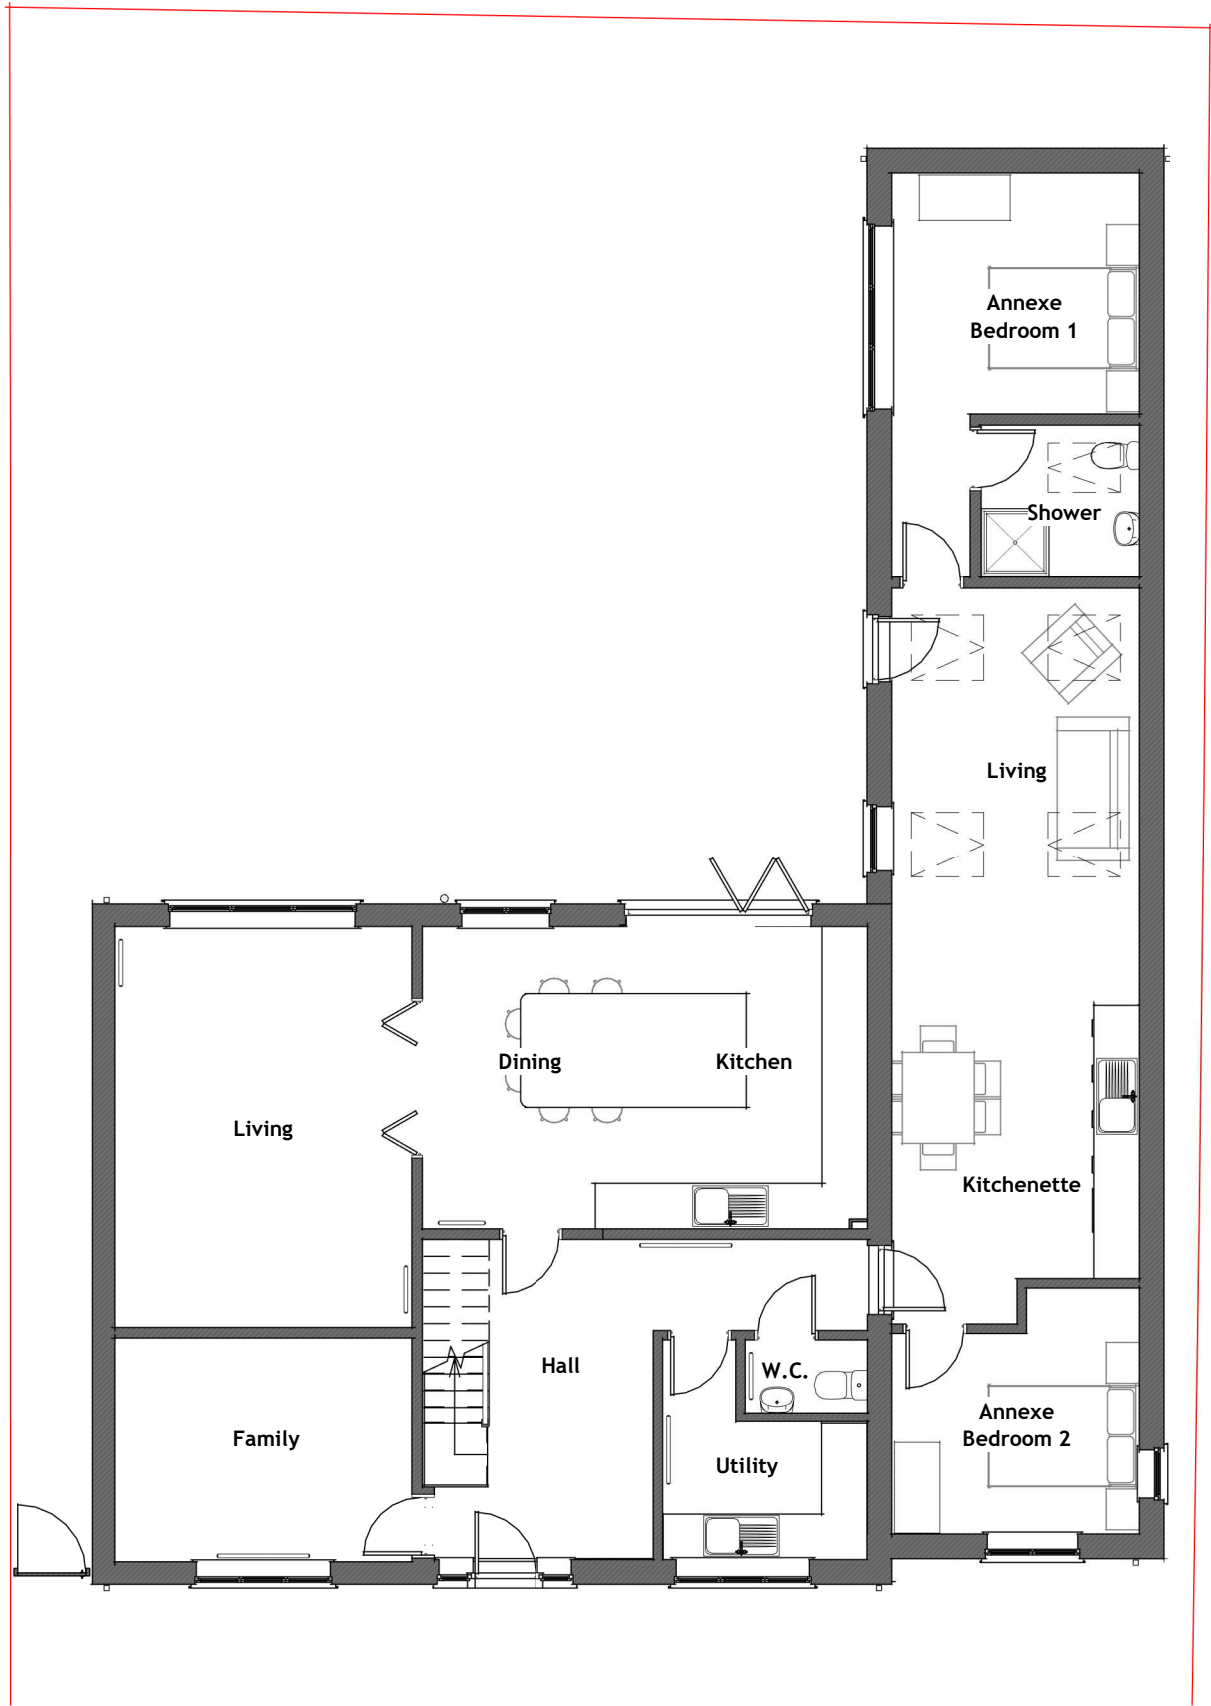


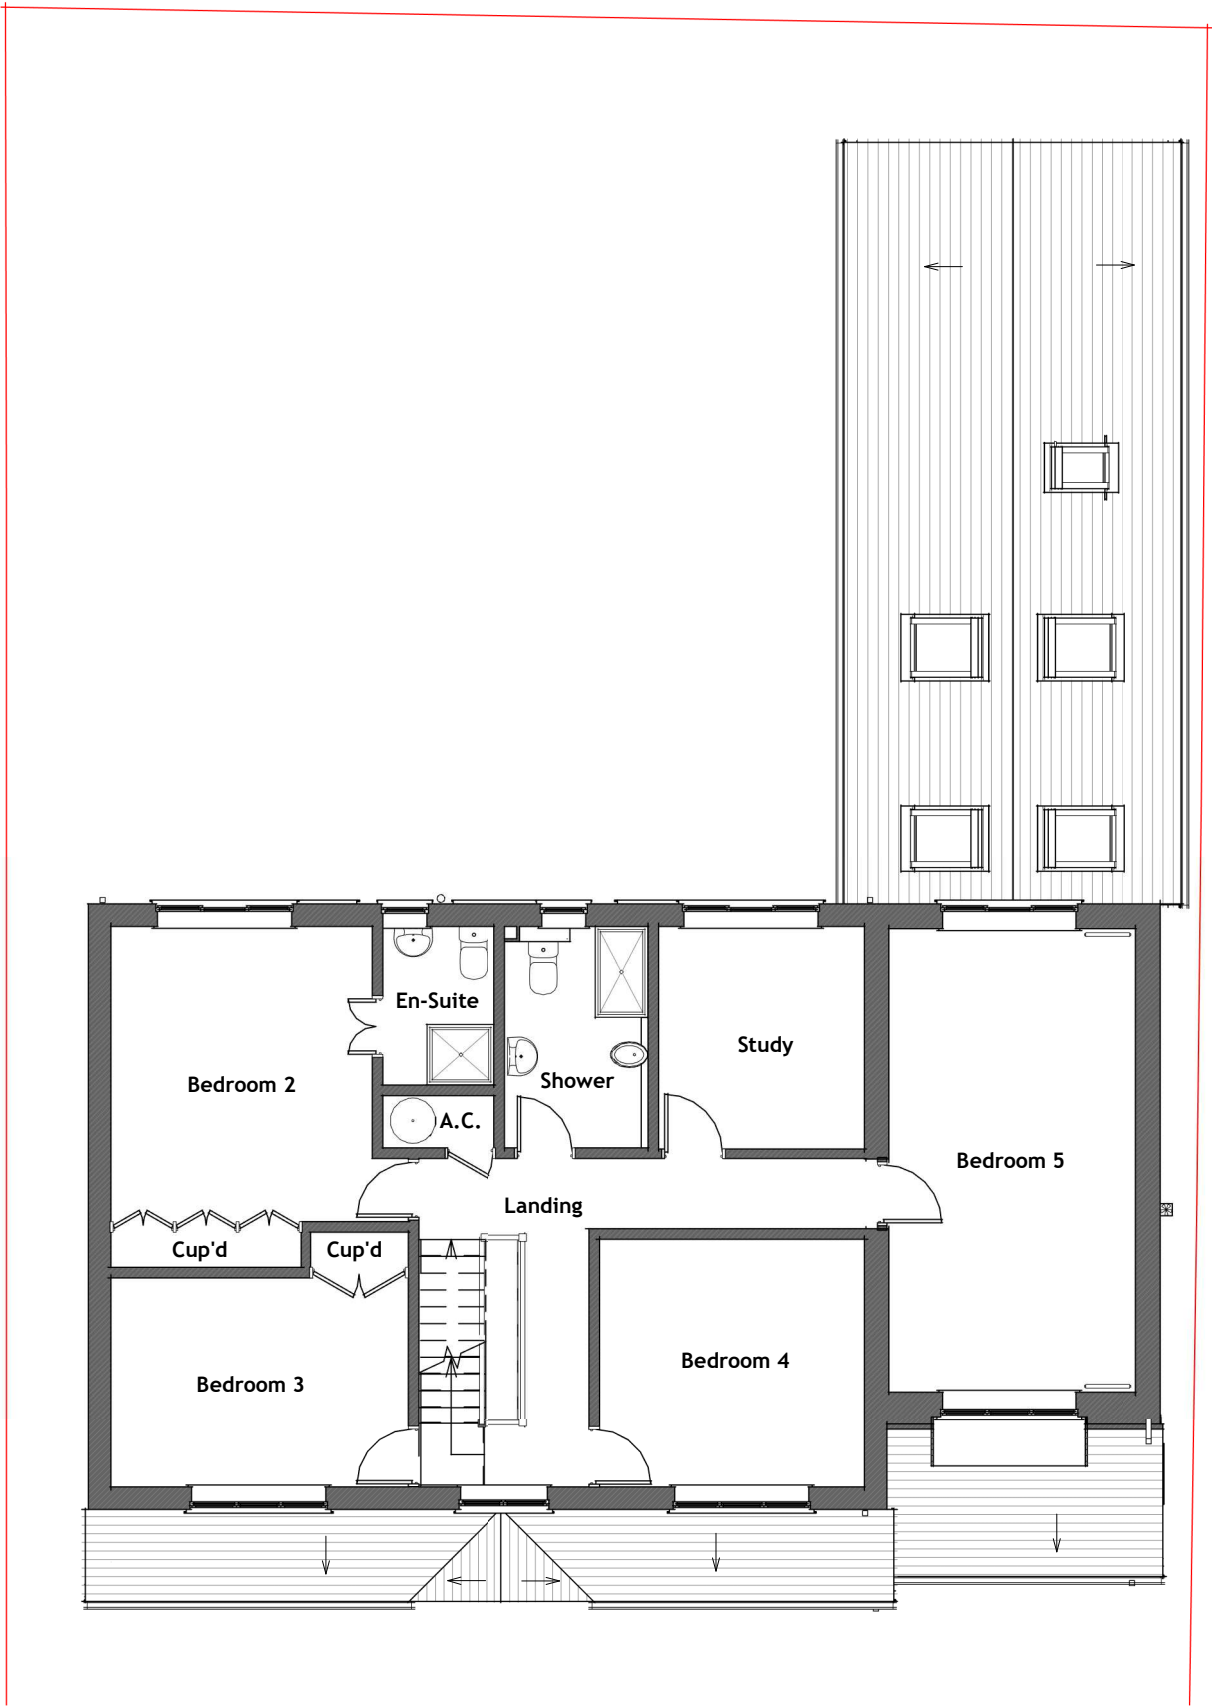

Existing Ground Level Plan

General Arrangement | 00-FFL | Scale 1 : 100

 

Existing First Level Plan

General Arrangement | 01-FFL | Scale 1 : 100

Sheet Notes

- a. the drawing is copyright protected and may not be used, reproduced or relied upon by any third party except as explicitly agreed by MAPL
- b. all dimensions are in millimetres unless noted otherwise
- c. all measurements must be obtained from stated dimensions only and not be scaled off except for Local Authority Planning application purposes
- d. all drawings must be read in conjunction with all other project drawings and any discrepancies reported immediately for clarification
- e. full schedules, specification notes and legends are located on drawings numbered '900' to '999' (900 series)

0	21.04.2023	JMR	First issue
Rev	Date	By	Description
m a michael aubrey partnership • 0118 962 9666 • www.mapl.co.uk			

Client			
Ms. E. Swanborough			
Project Address			
23 Woodcote Road, Caversham, Reading, Berkshire. RG4 7BA			
Project Description			
Insertion of Juliet Balcony to Second Level Rear Elevation			
Sheet Title			
Plans - Ground & First Levels - Existing GA			
Sheet Ref.	MAP-C4155-502	Rev.	0
Project Ref.	C4155	Date	21.04.2023
Drawn by	JMR	Checked by	CB
Scale	1 : 100	Sheet Size	A3