





South Elevation
SCALE 1 : 100

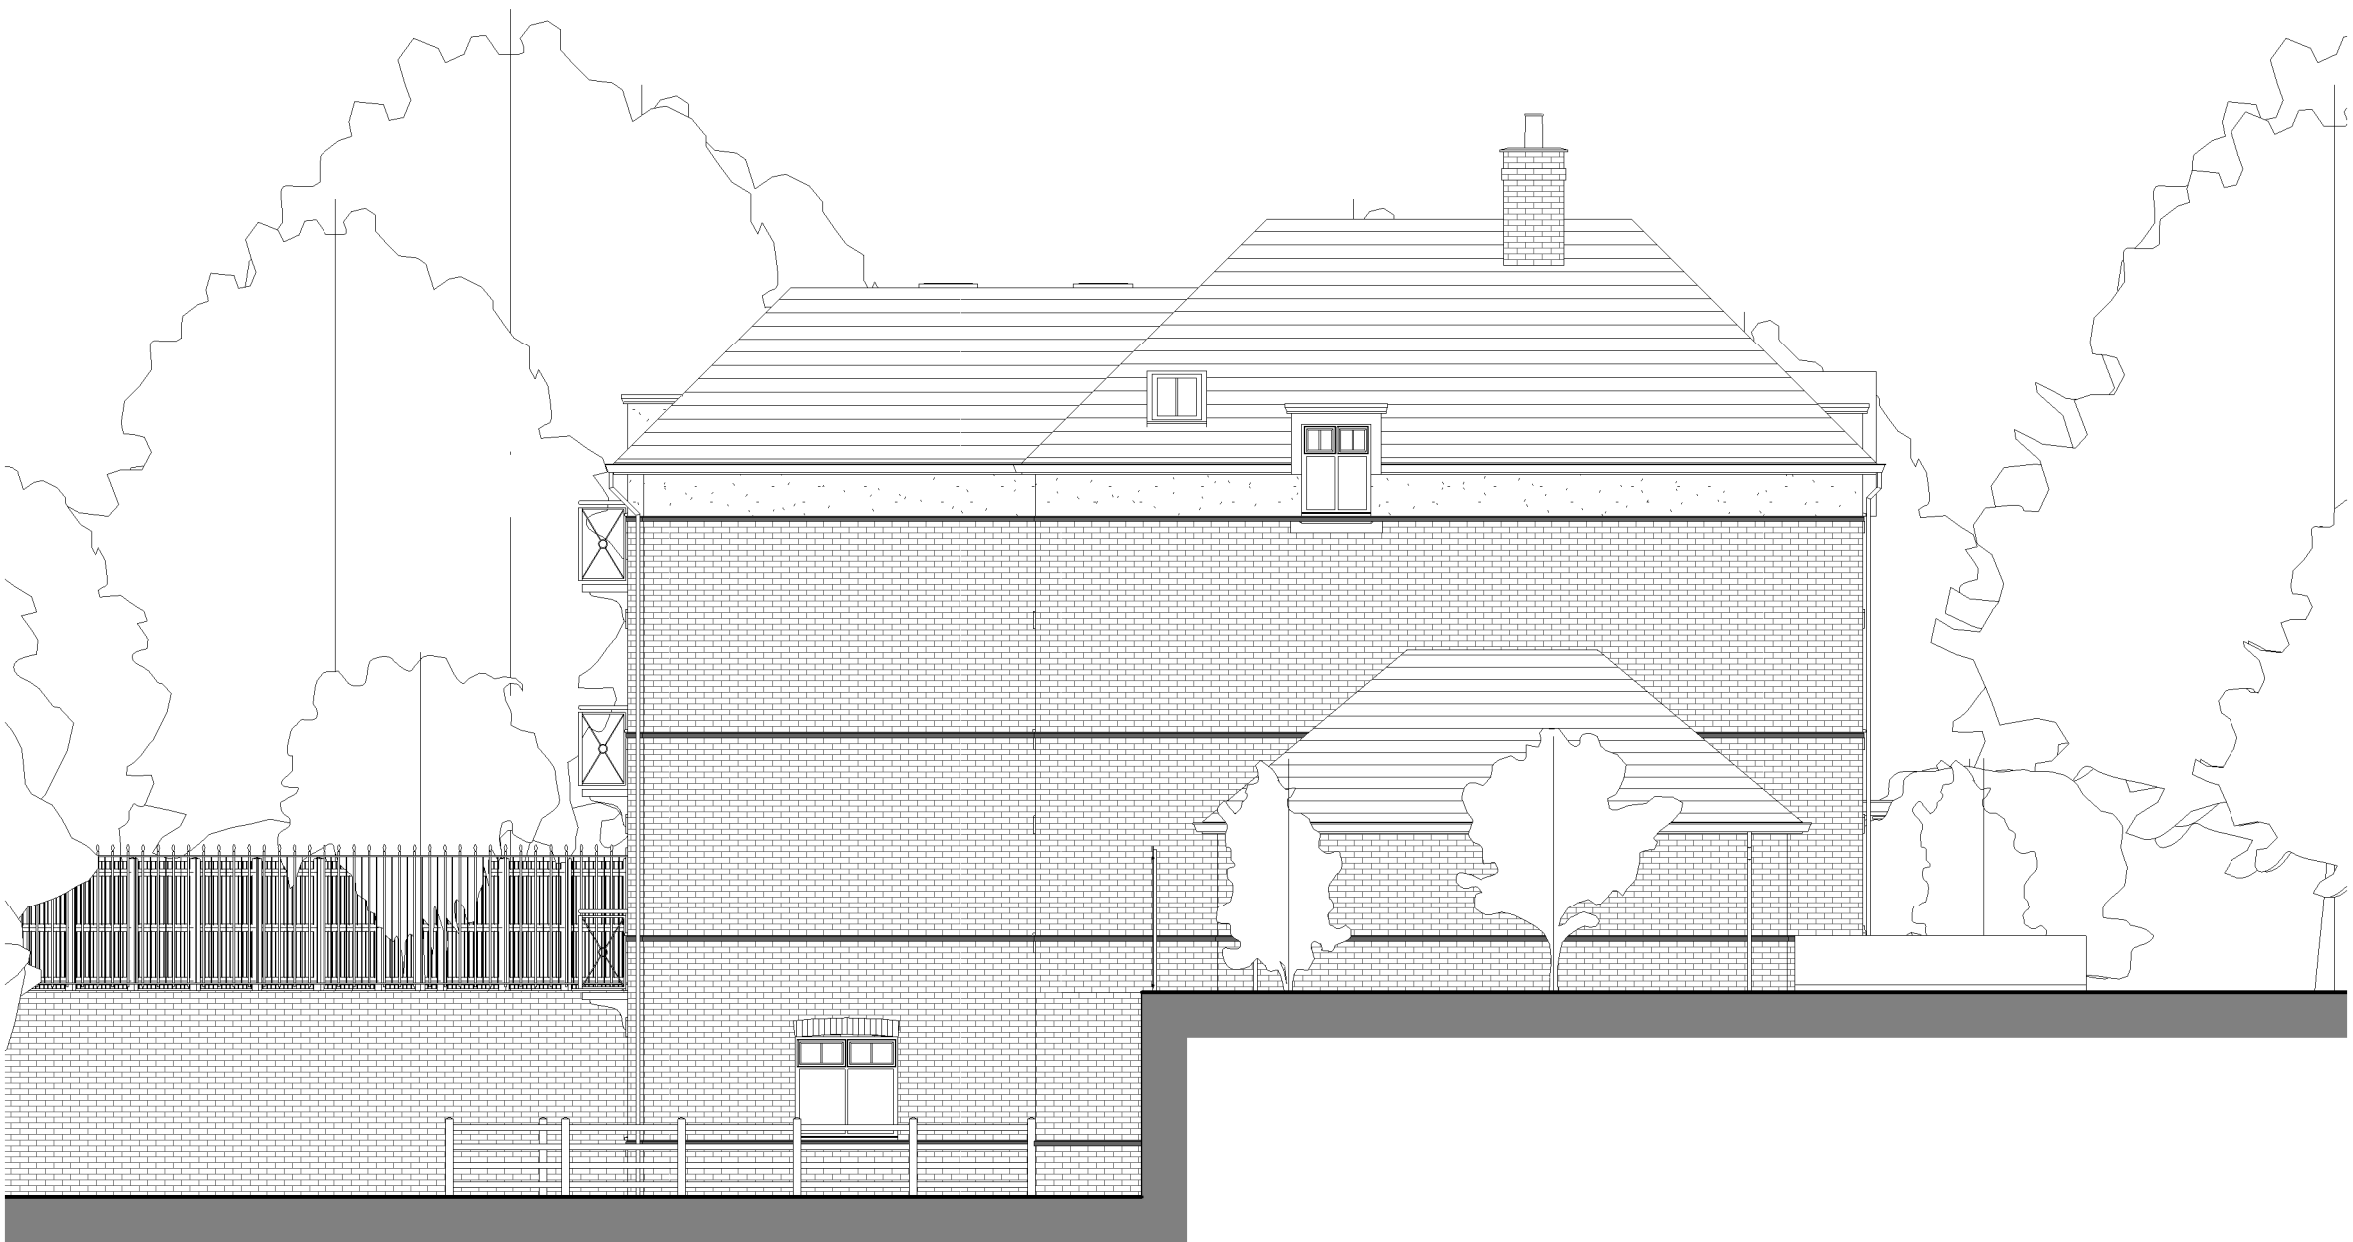

West Elevation
SCALE 1 : 100

 

REV	DATE	DRN	CHKD	APPD	DESCRIPTION
B	03.02.23	GS	DA	JA	PLANNING COMMENTS INCORPORATED
A	25.02.21	GS	DA	JA	ISSUED FOR PLANNING APPROVAL

DRAWING STATUS

For Approval



E: info@bluebirdengineering.co.uk
T: 0118 9 583 551
A: 46 London Street, Reading, RG1 4SQ

CLIENT Mr Hargun		
PROJECT 928 Oxford Road		
TITLE PROPOSED SOUTH & WEST ELEVATIONS		
DRAWN GS	DATE FEB 2021	SCALE 1 : 100 @ A1
DRG NO A-1051		REV B
© BLUEBIRD ENGINEERING LTD 2021		