




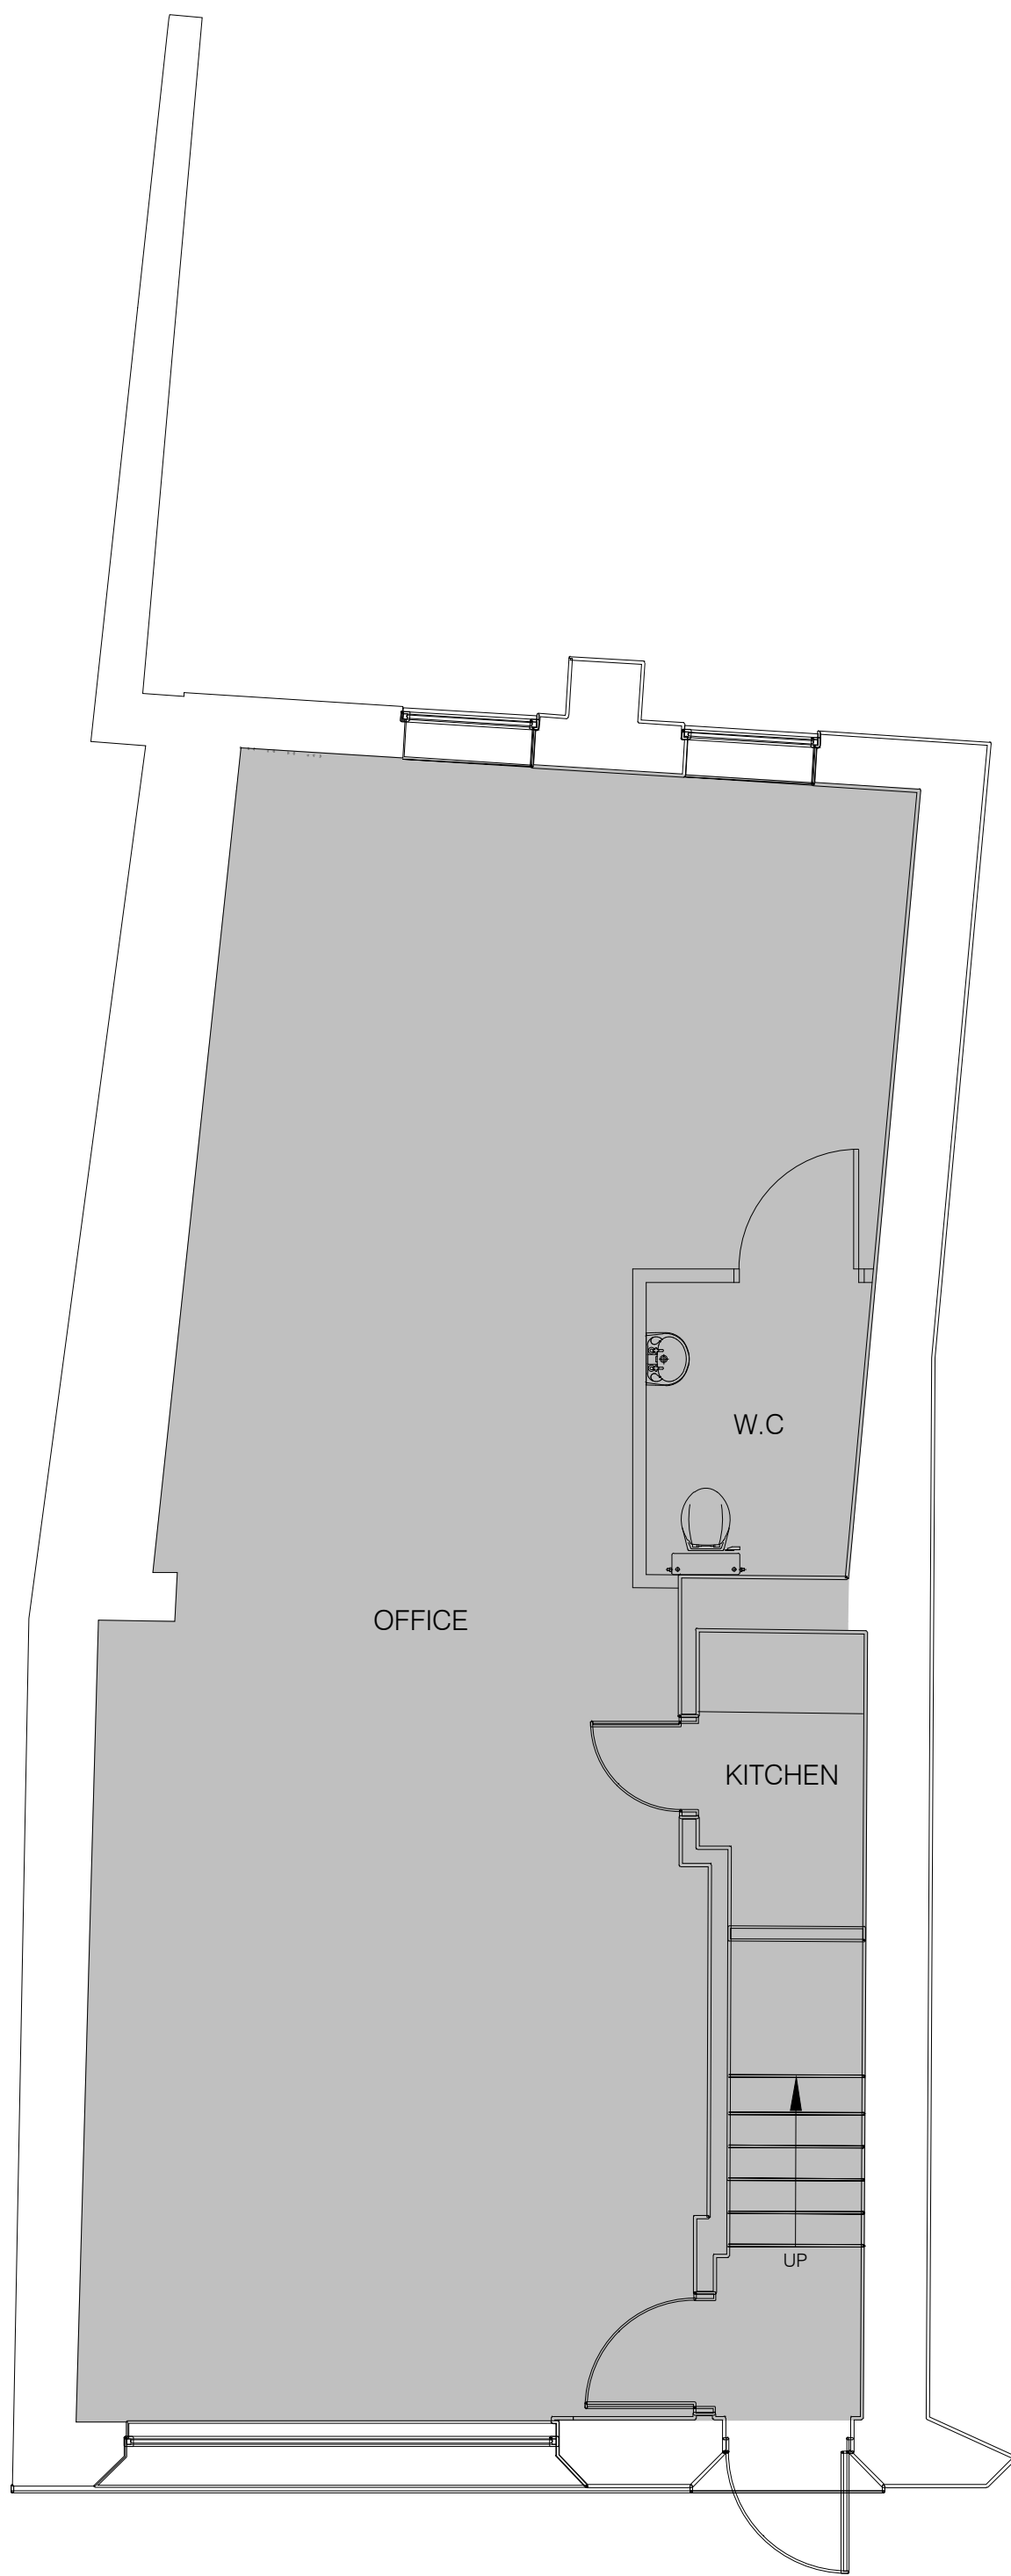

GROUND FLOOR PLAN
AS EXISTING

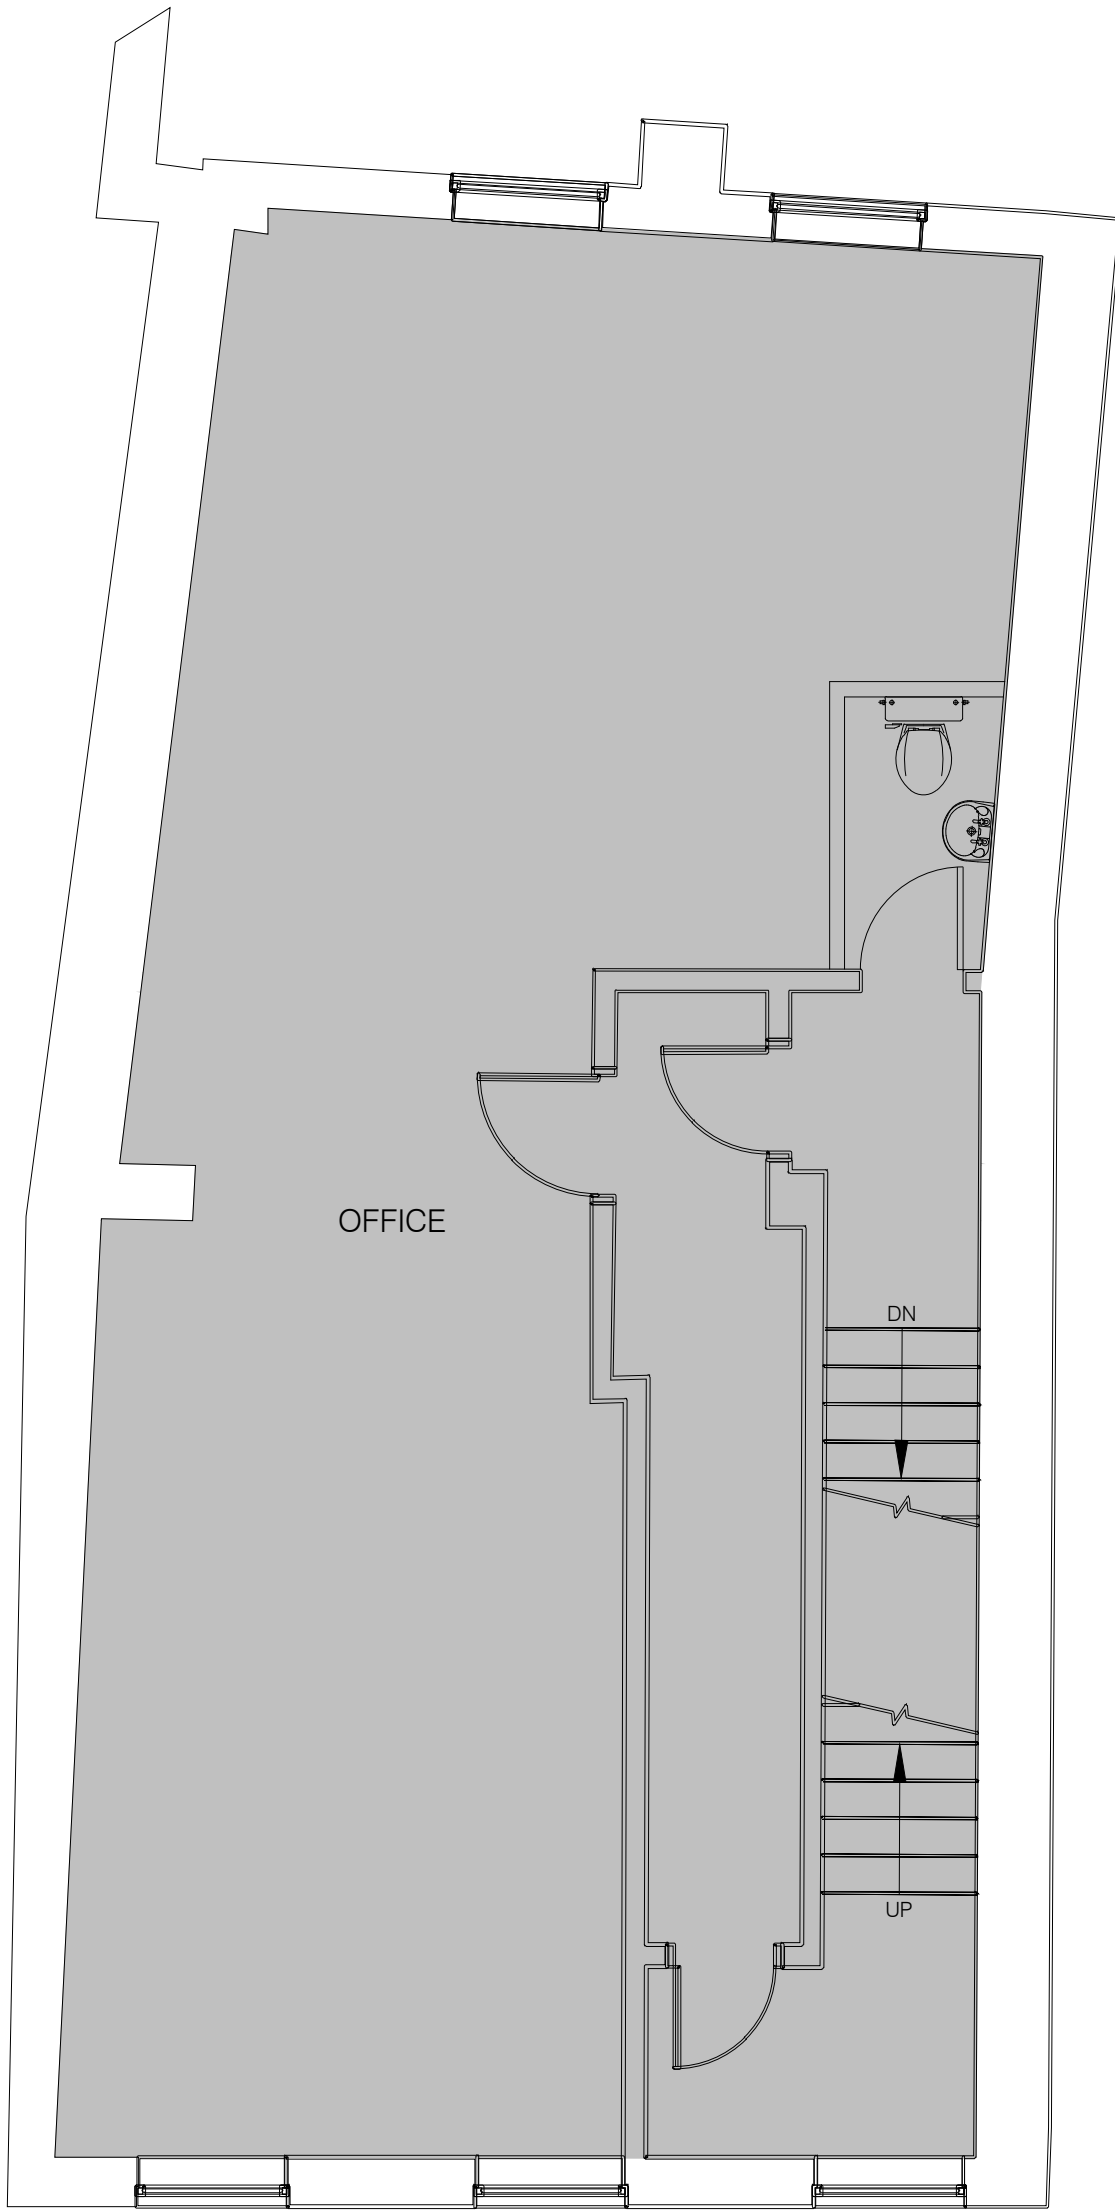

FIRST FLOOR PLAN
AS EXISTING

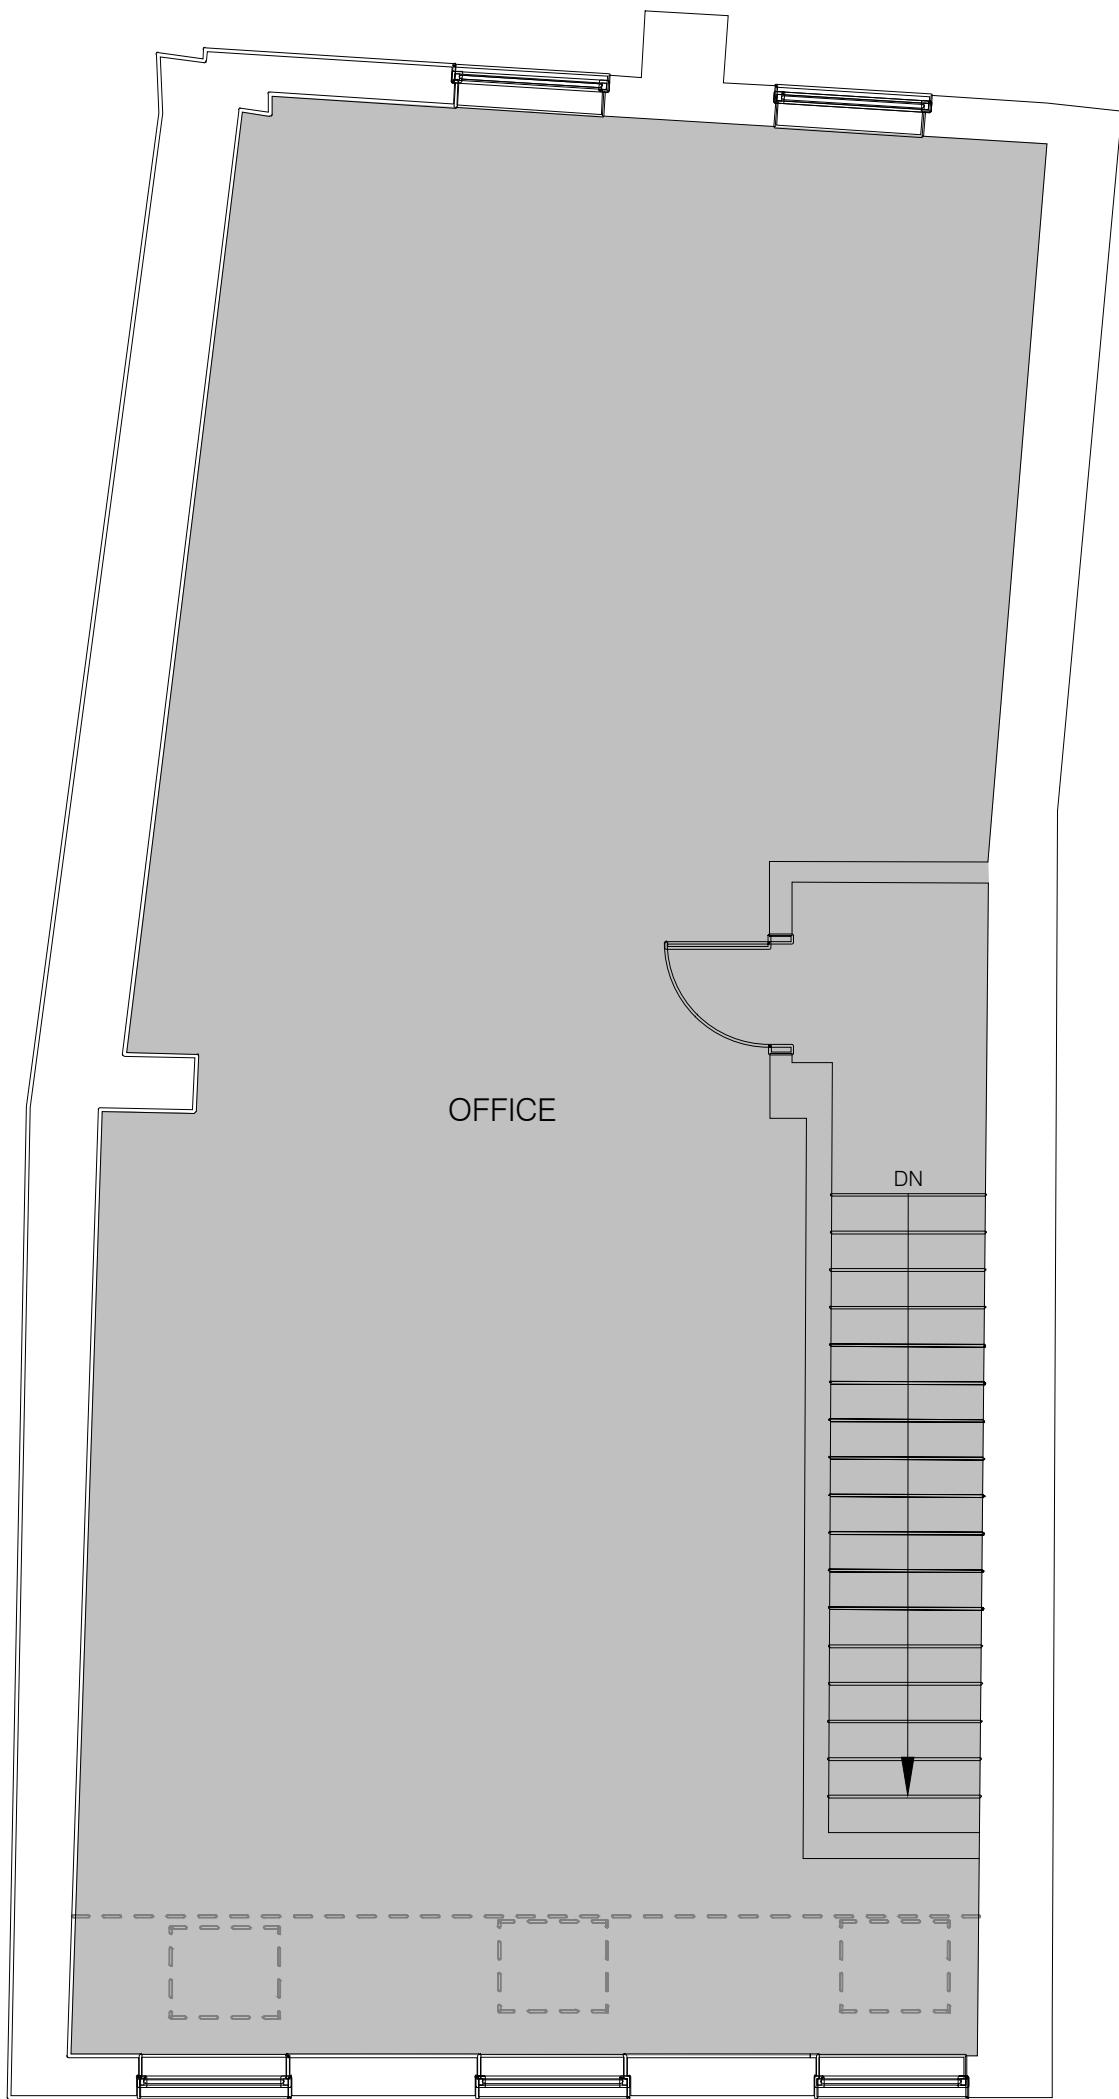

SECOND FLOOR PLAN
AS EXISTING

Notes:

This drawing is a print and must not be scaled from without reference being made to the accompanying scale bar. All dimensions of existing buildings to be verified on site.

This drawing is to be read in conjunction with all other drawings, relevant specifications and preliminary / general conditions associated with the project.

All materials and workmanship to comply with 'Approved Document 7' to support Regulation 7 2013 edition of the Building Regulations 2010.

The Contractor is to check all drawings for dimensional and co-ordination accuracy. Any discrepancy between the details shown and those by others are to be reported to the Client / Contract Administrator.

This drawing remains the copyright of Kirsop & Company Ltd

LEGEND

COMMERCIAL
214 sq.m (G.I.A)

C	26.10.22	Area added
B	25.10.22	Scale Bar Updated
A	18.10.22	Postcode Updated
REV	DATE	NOTE

PLANNING

KIRSOP

chartered building surveyors
architectural consultants

Waxhouse Gate
First Floor
15 High Street
St Albans
AL3 4EH

tel: 01727 845411
web: www.kirsop.co.uk



CLIENT

contractoptions

placing people 24/7

PROJECT
59 London Street
READING
Berkshire
RG1 4PS

DRAWING TITLE
Ground, First & Second Floor Plans
As Existing

SCALE	1:50 @ A1	DRAWING NUMBER	REVISION
DATE	12.07.22	01	C
DRAWN	PB		
PROJECT NUMBER	13842		
		CHECKED BY	TR

