




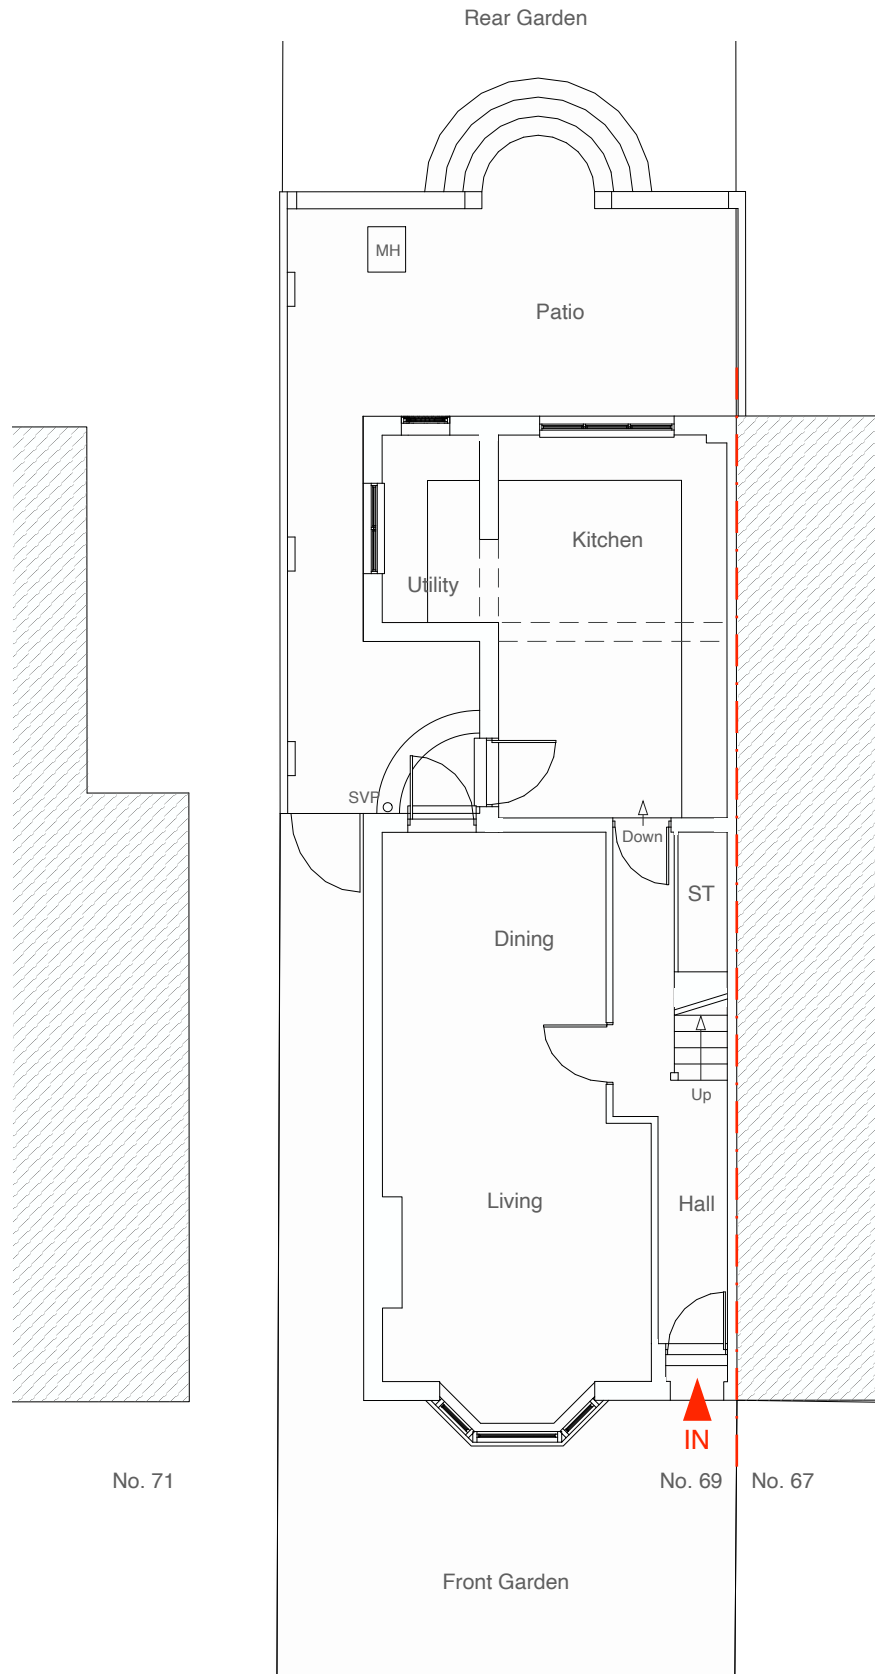

Ground Floor Plan

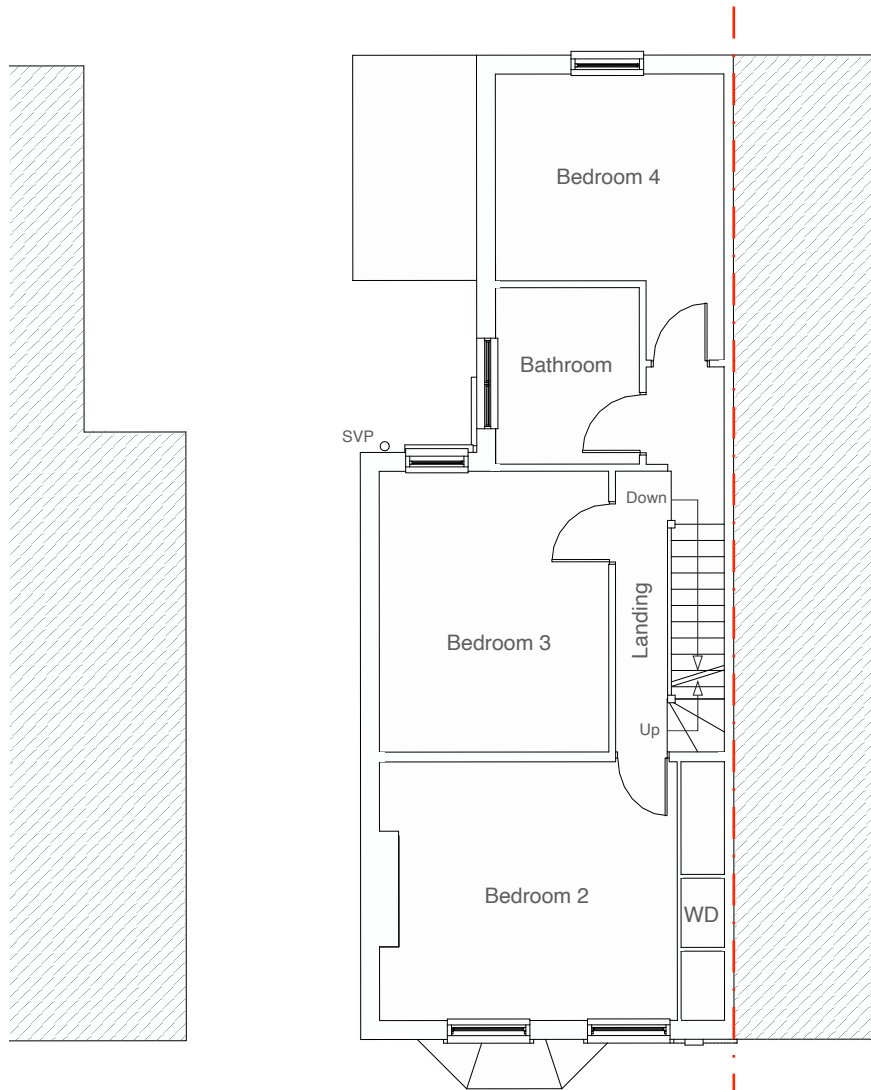

First Floor Plan

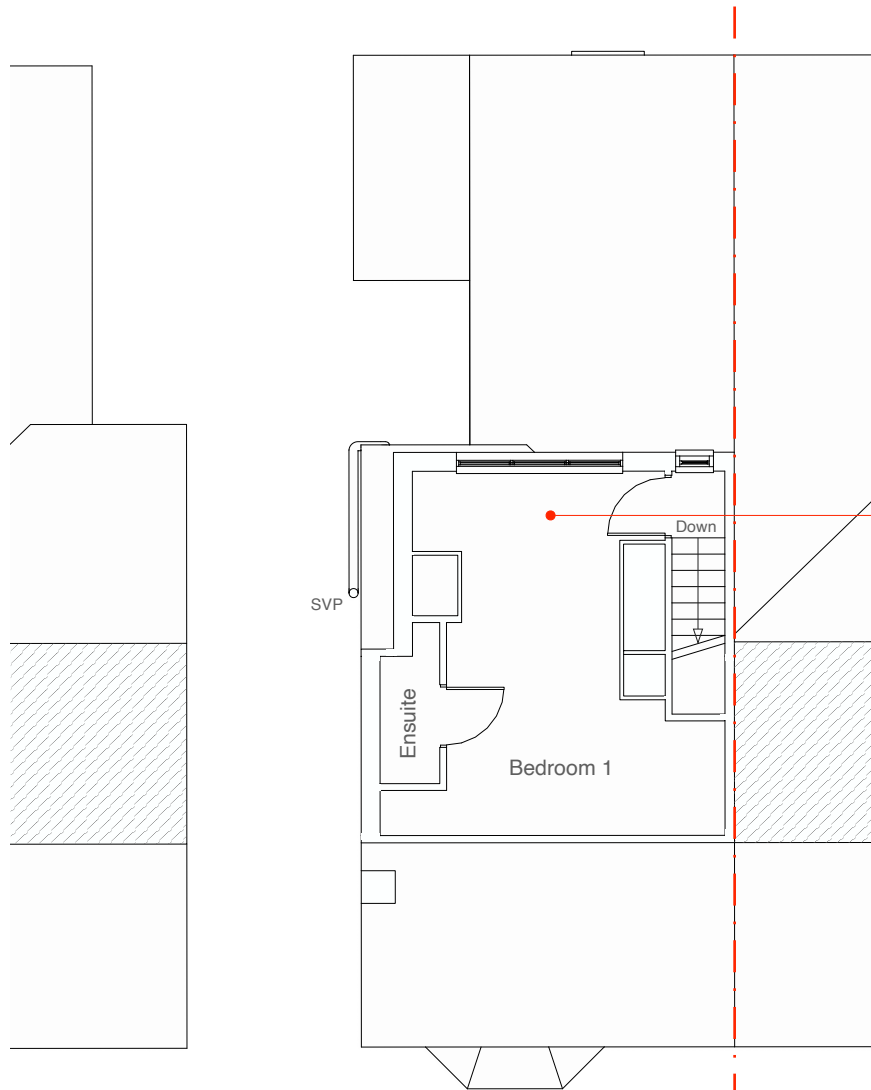

Loft Floor Plan

NOTE:
LOFT NOT
SURVEYED,
INDICATIVE
PLAN ONLY



1:100 @ A3



Drawing Title	
Existing GA Plans	
Project	Client
69 Waverley Road, Reading, RG30 2QB	Helen Fasham Ben Fasham
Date	
March 2023	

Project no. / Stage /	Drawing no. / Revision
1097- PLA-	003_A
Revision notes:	Drawn by: LW
A - First Issue	
Copyright Whitfield.Design © 2023 - ARB Registered Architect Web: www.whitfield-design.co.uk Email: liam@whitfield-design.co.uk Phone: 07810794436	
NOTES: Print all drawings in full colour at A3 size. All measurements to be confirmed on site by the contractor prior to starting any building work. All structure indicative, see Structural Engineer's drawings for more information. Design to comply with the latest Building Regulations and Approved Documents.	

WHITFIELD:DESIGN