



Rev.	Date	Note	Author	Checked
A	06/06/22	Revised following RBC's comments	IG	CTW
B	12/10/22	Revised to address RBC's comments	IG	CTW
C	12/12/22	Heating & hot water supply revised	IG	CTW

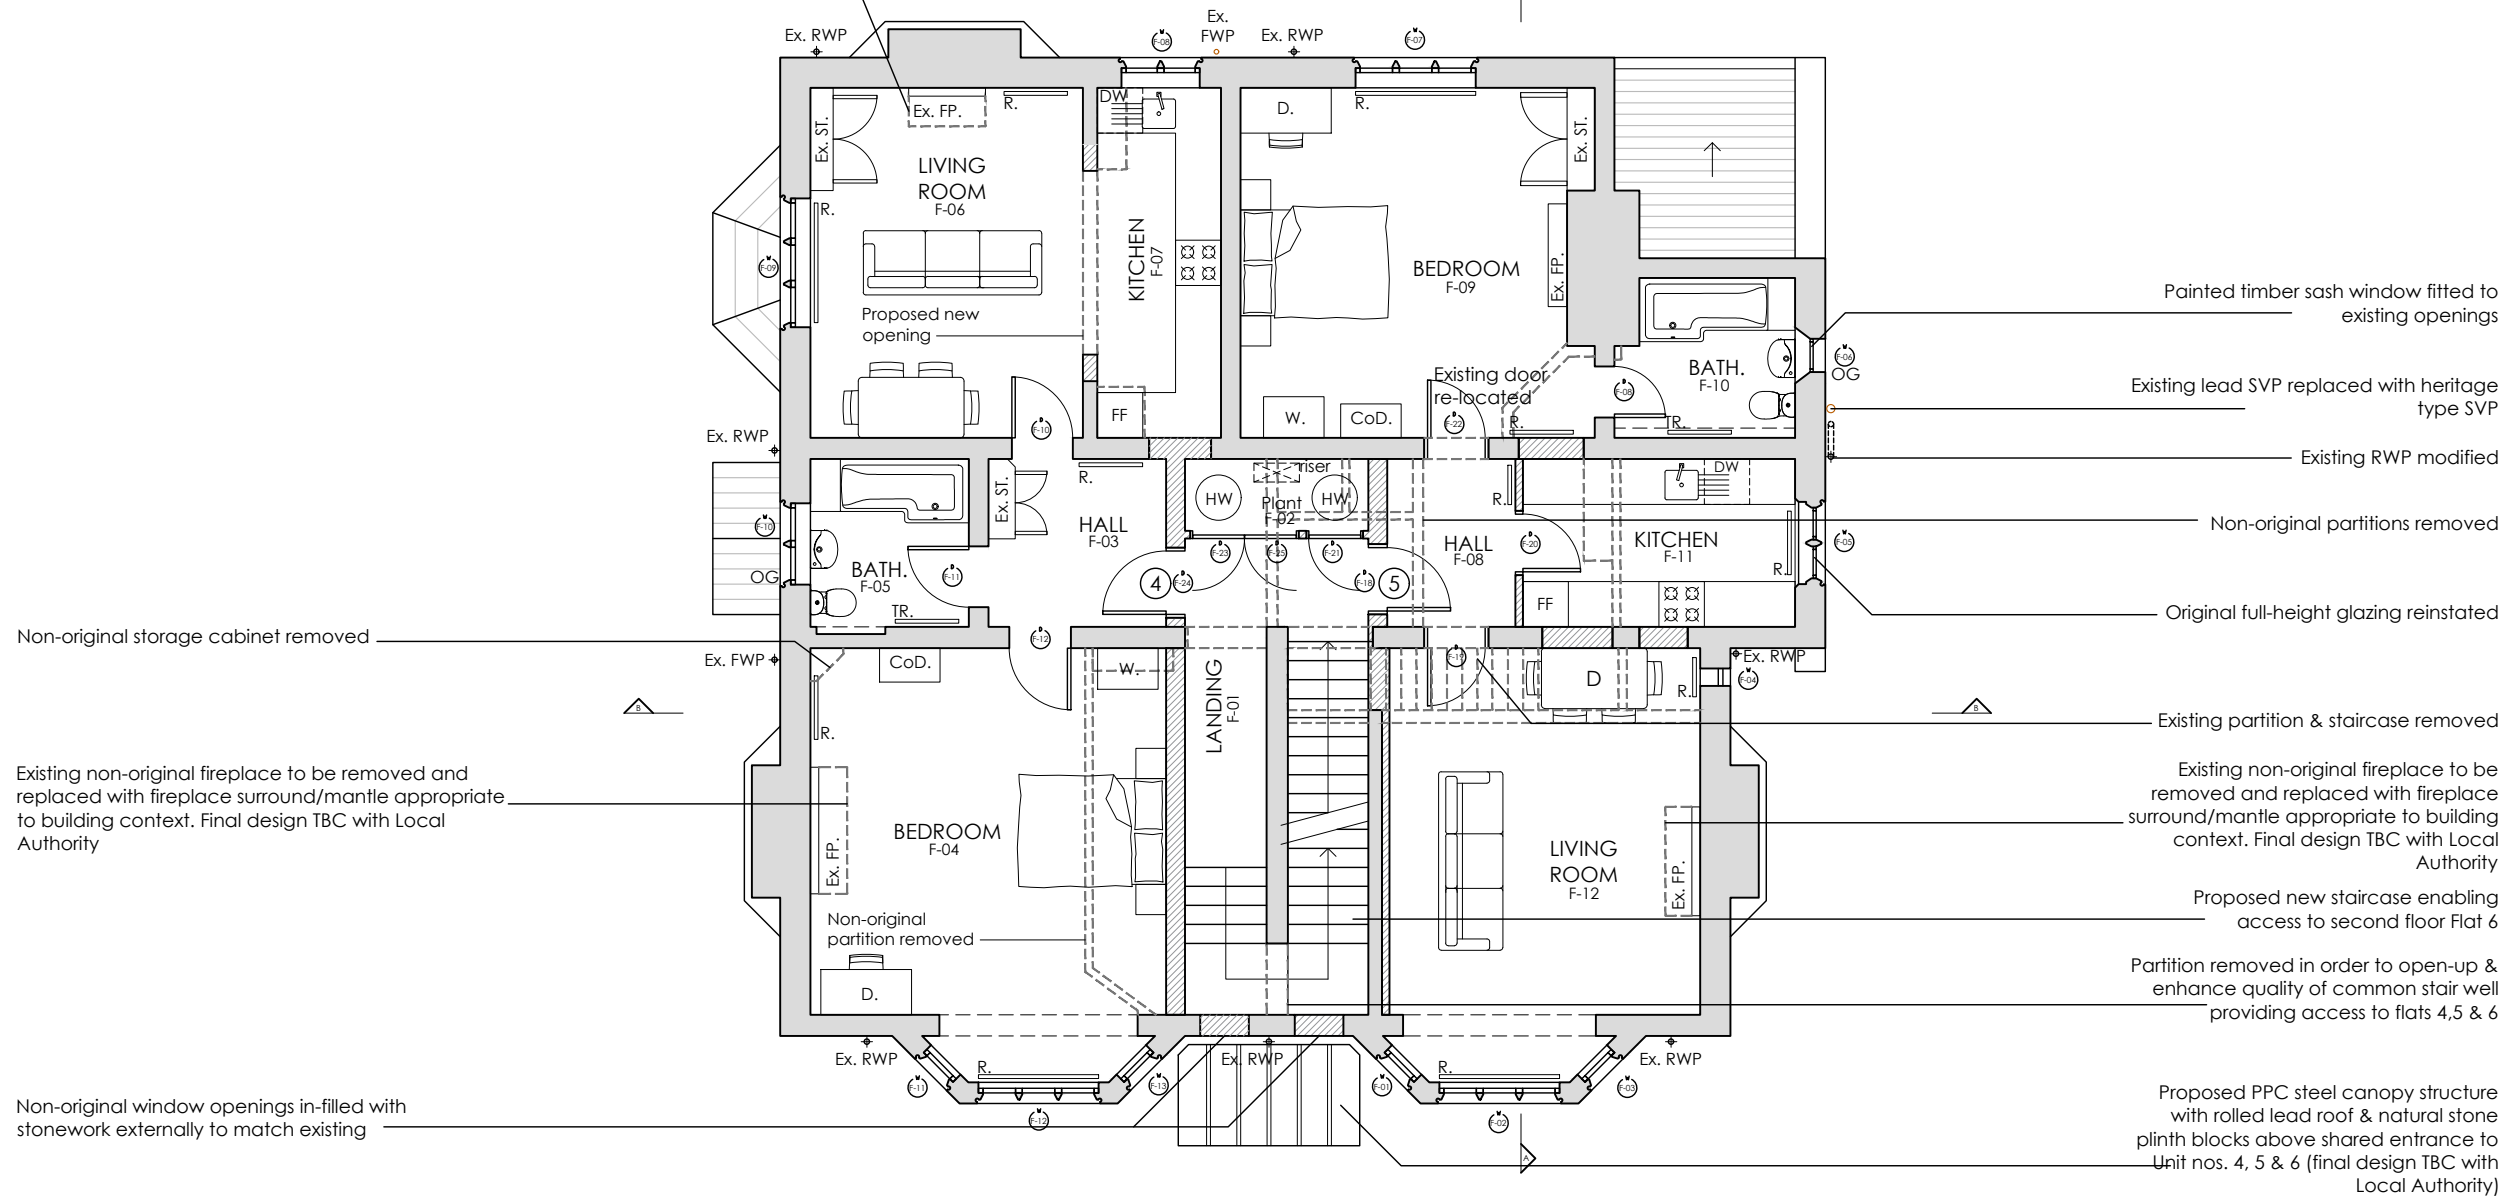

PROPOSED FIRST FLOOR PLAN 1:100


 Walls / partitions proposed to be demolished
 Existing walls / partitions to be retained
 Proposed new walls / partitions

1:100

 

0 1 2 3 4 5 6 7 8 9 10m

- OG - Obscured glazing
- SVP - Soil vent pipe
- RWP - Rainwater pipe
- FWP - Foul water pipe
- R - Radiator position
- TR - Tower rail position

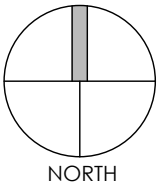

Project	Refurbishment & Alterations Carlisle House, 118 Oxford Road Reading RG1 7NG					Drawing	Proposed First Floor Plan			
						Job-Dwg Number	18009-PL-10		Rev.	C
Client	Turner Property Ltd					WESTON + CO ARCHITECTS Watlington House 44 Watlington Street Reading, RG1 4RJ T. 0118 375 0252 www.weston-co.com				
Status	Planning									
Scale	1/100		Sheet Size A3							
	Author	IG	Checked	CTW	Date					