




103 - Attic
18640

102 - Second Floor
16000

101 - First Floor
13000

100 - Ground Floor
10000

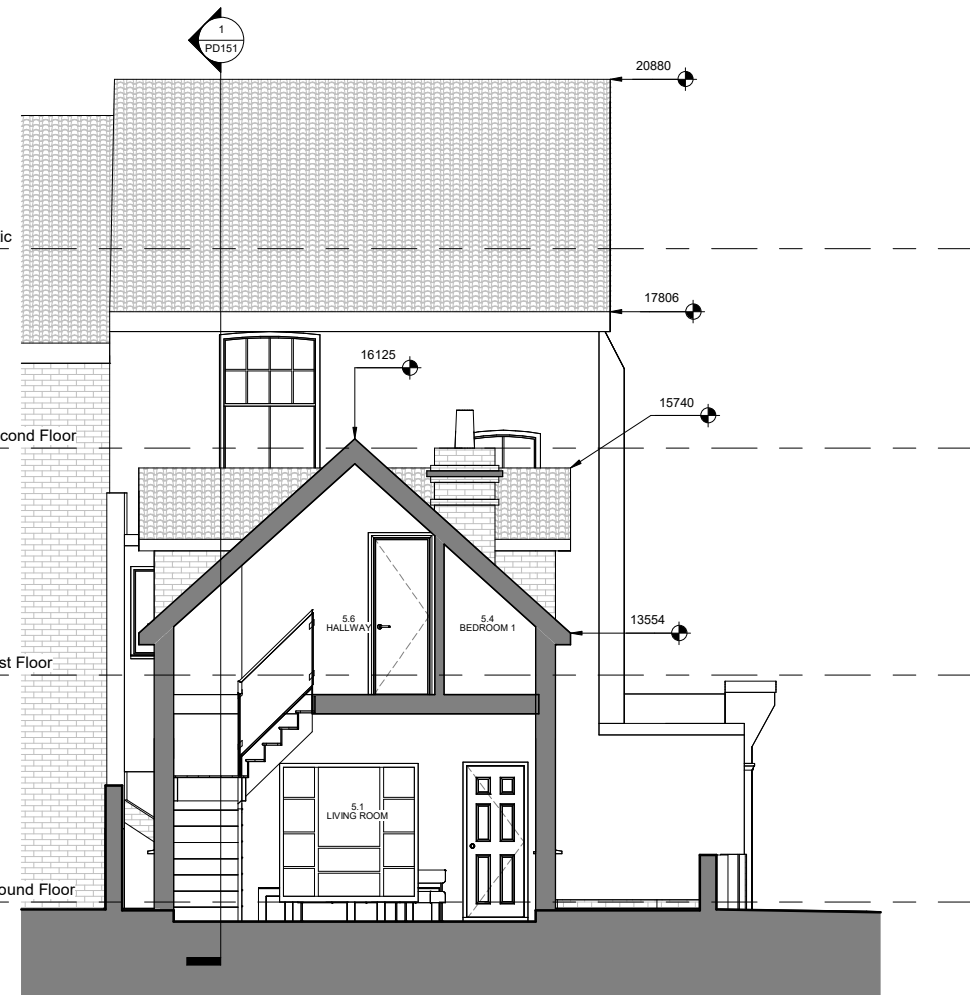


103 - Attic
18640

102 - Second Floor
16000

101 - First Floor
13000

100 - Ground Floor
10000

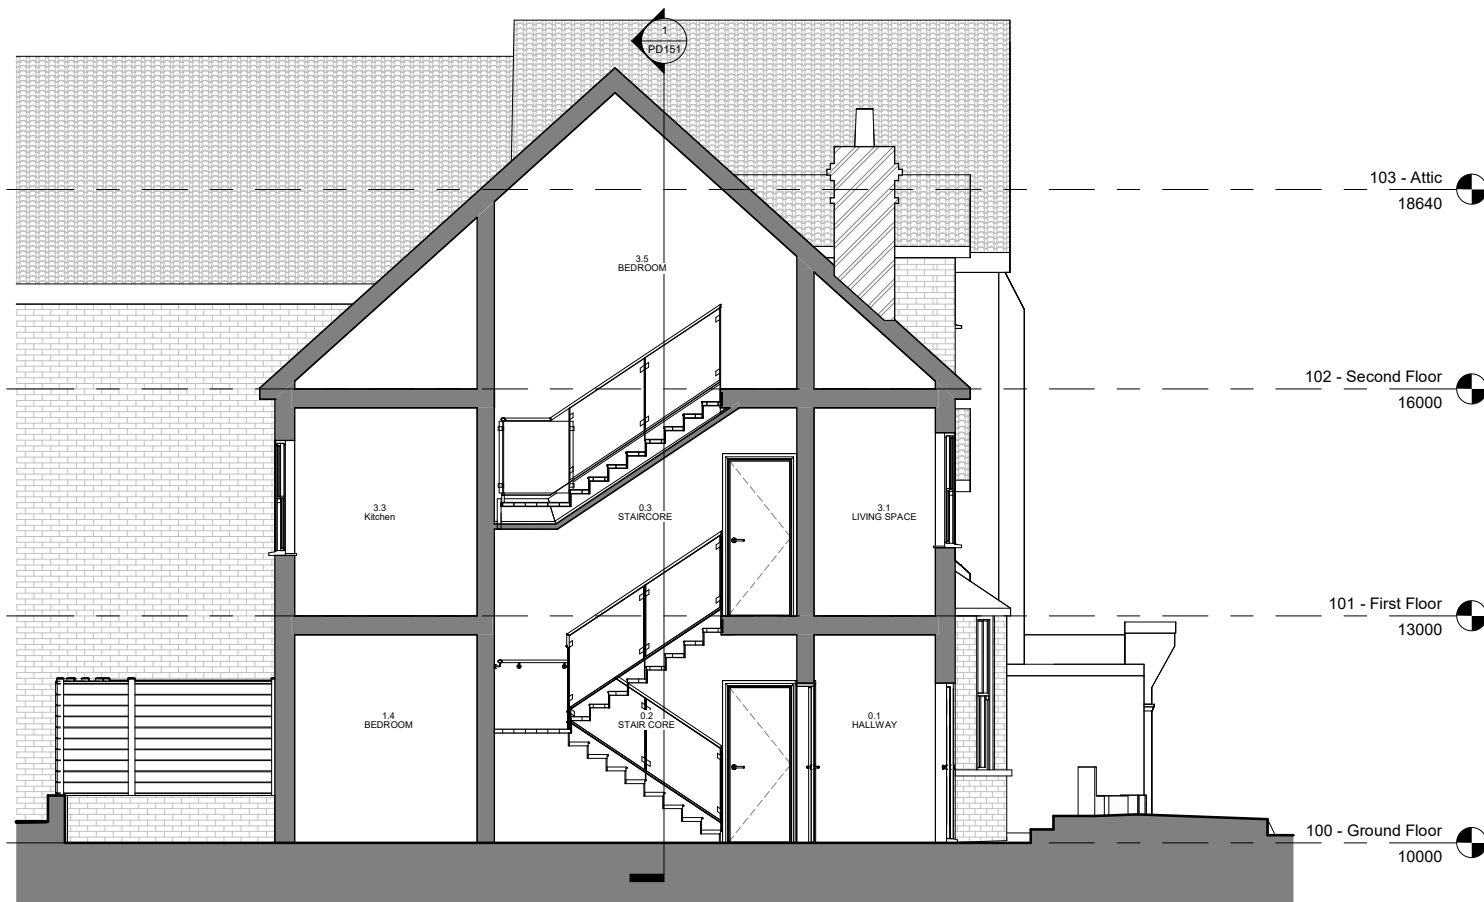


103 - Attic
18640

102 - Second Floor
16000

101 - First Floor
13000

100 - Ground Floor
10000

 

Rev	Description	Date
A	Scalebar added	09/12/2020
B	Layout amended as per LA's comments	27/09/2021
C	Layout and Unit mix amended	29/07/2022
D	Front Bay Windows amended, balcony removed	16/09/2022
E	Front Bay Window Added, Second floor plan amended	14/10/2022

CODE	SUITABILITY DESCRIPTION
STATUS	PURPOSE OF ISSUE

PROPERTY FOUNDATIONS GROUP
Investments and Developments

PROJECT

85 PELL STREET

TITLE

PROPOSED
SECTIONS - SHEET 2

CLIENT

JOHN RIVERS

DRAWN BY
Author

CHECKED BY
Checker

DATE
01/05/20

SCALE (@ A1)
1 : 50

PROJECT NUMBER
AAIMS_12

DRAWING NUMBER

PD152

REV

E