



Double Sided Palisade Fence

Sky Lantern

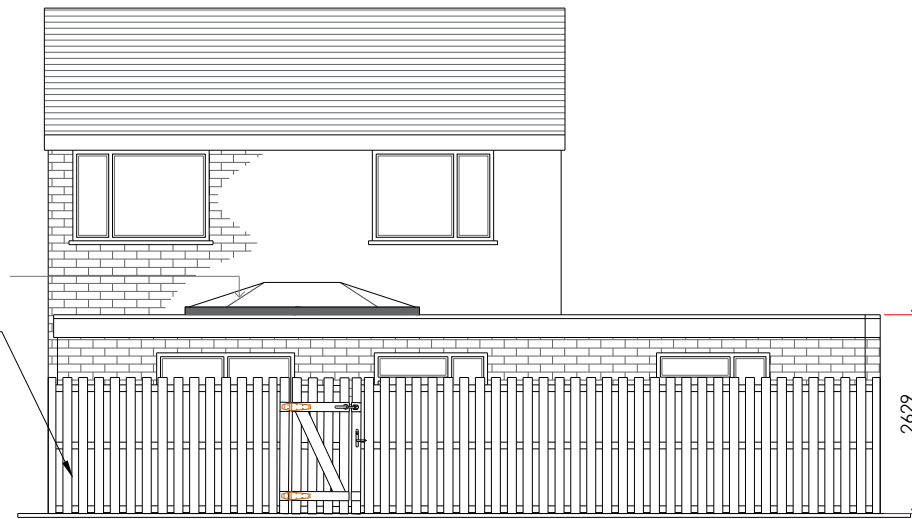


Proposed Rear Elevation with Fence

Double Sided Palisade Fence

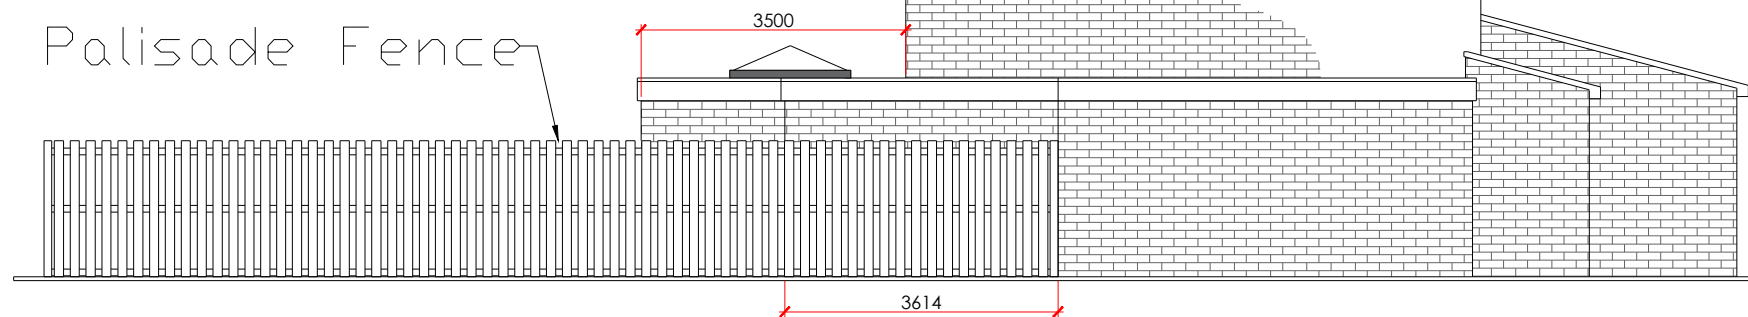

Proposed Left Side Elevation with Fence

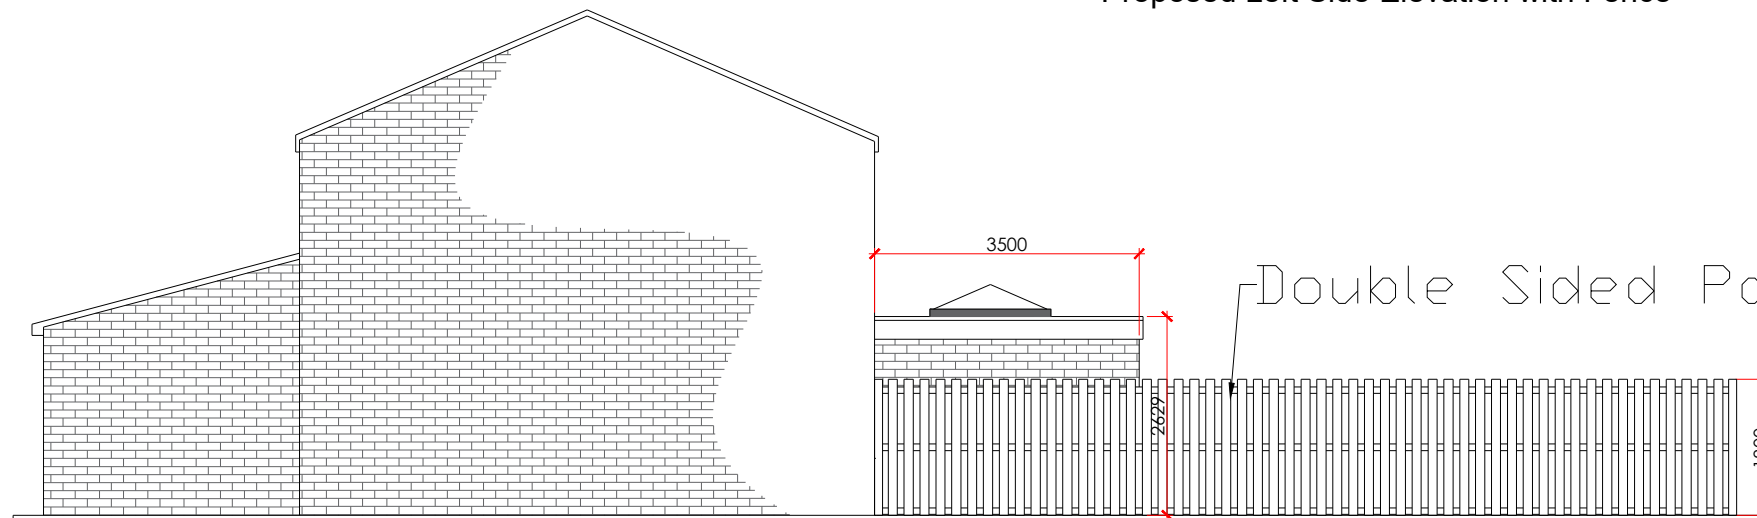


Proposed Right Side Elevation with Fence

**Notes :**

1. Matching materials to be used for the proposed rear extension.

M 1:100

 

**Disclaimer:**

Drawing to be read in conjunction with all other relevant documentation.

All written dimensions to be checked on the site before work commences.

Discrepancies, where identified, must be reported to the designer.

The drawing is the property of Ak Design Group and must not be reproduced or used in conjunction with any unauthorized person either wholly or in part without valid consent.

**PLANNING APPLICATION**

AK DESIGN AND ARCHITECTURAL

Email: info.akarch@gmail.com

Mobile: 07445220138

Project

Single Storey Rear Extension

6 Abingdon Drive, RG4 6RU

Client

Mr. Nischal Tiwar

DATE:

18/02/2023

SCALE

1:100 @ A3

DRAWN:

AHMK

SHEET SIZE:

A3

PROJECT NO:

006/22

DRAWING NO:

Pl06

REVISE:

1

DATE:

18/02/2023

ak  
DESIGN