



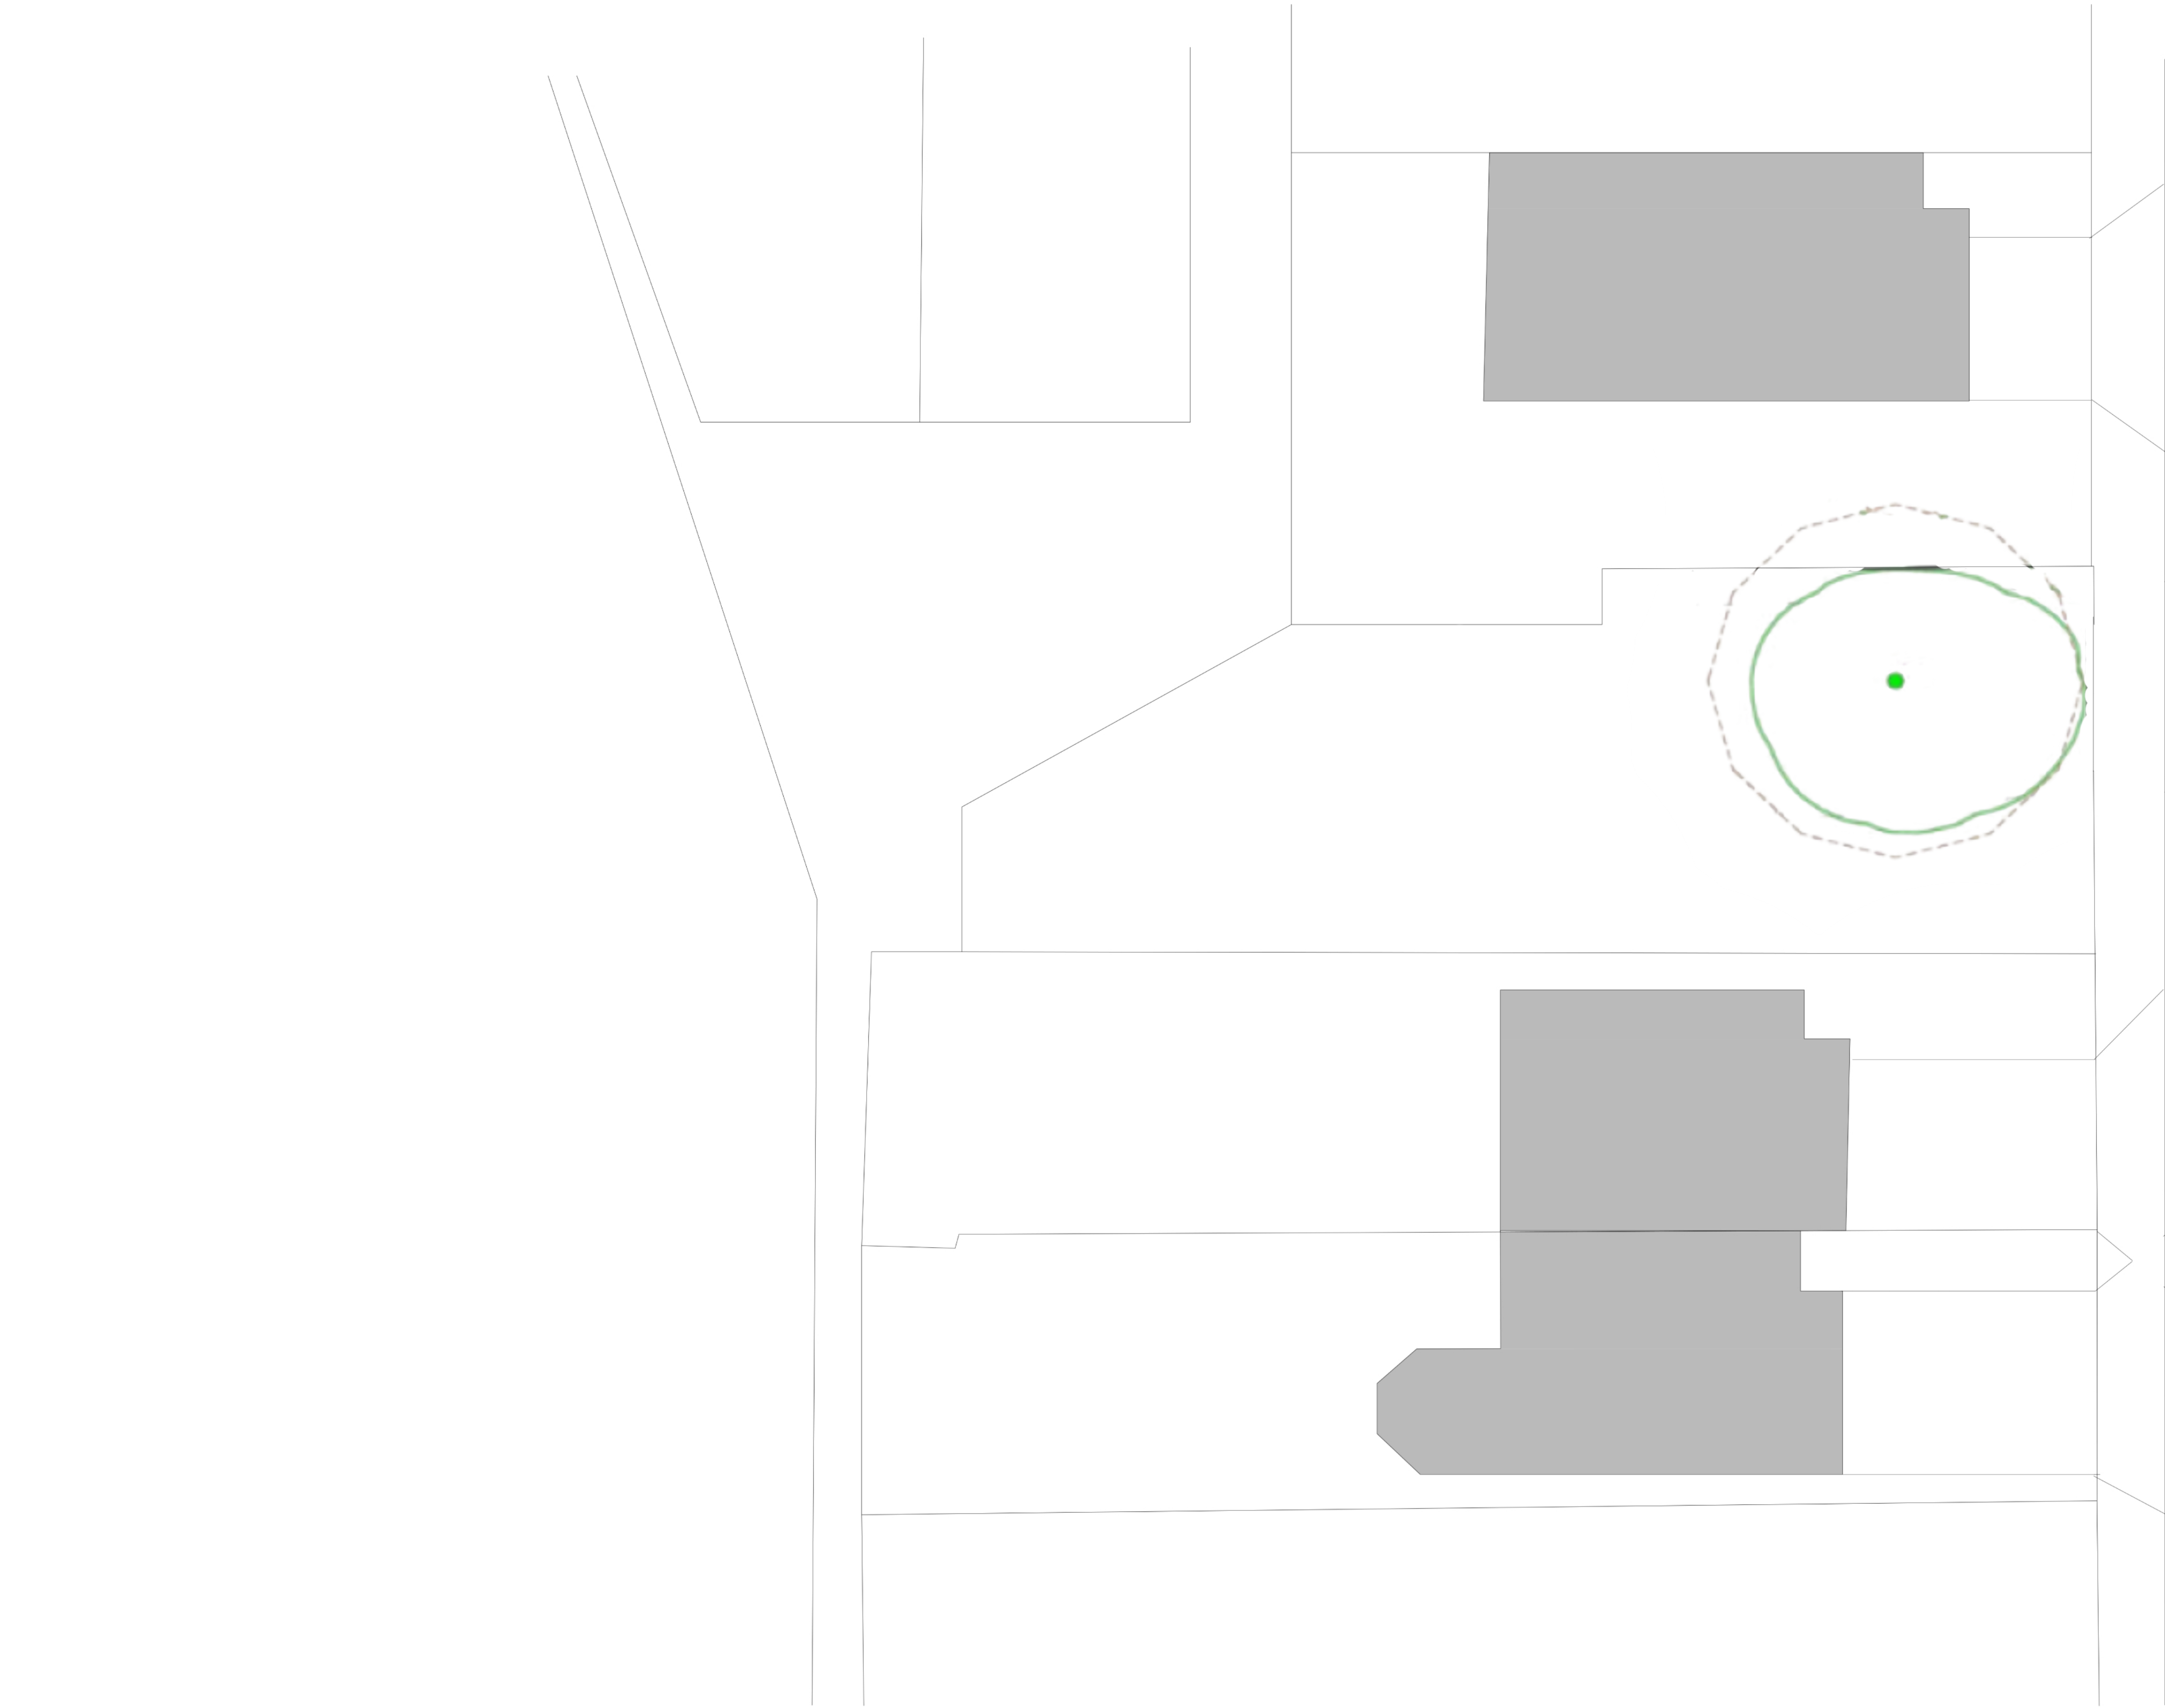

GAYHURST CLOSE

Notes:
THIS DRAWING IS ISSUED FOR PURPOSE INDICATED ONLY. IT IS TO BE READ IN CONJUNCTION WITH ALL OTHER CONSULTANT INFORMATION.
CHECK SITE CONDITIONS PRIOR TO COMMENCEMENT OF ANY WORK. ANY DISCREPANCIES TO BE REPORTED DIRECTLY TO ST EDWARDS
DESIGN & PLANNING IMMEDIATELY. ALL DIMENSIONS TO BE CHECKED ON SITE. DO NOT SCALE OFF DRAWING FOR CONSTRUCTION PURPOSES
AND USE FIGURED DIMENSIONS ONLY. ADHERENCE TO THIS DRAWING DOES NOT INDEMNIFY CONSULTANTS OR CONTRACTORS OF THEIR
RESPONSIBILITIES AND ANY STATUTORY REQUIREMENTS RELATING TO THE EXECUTION OF THIS DRAWING. ST EDWARDS DESIGN & PLANNING
LTD ACCEPT NO RESPONSIBILITY IF THE WORKS ARE EXECUTED CONTRARY TO THIS DRAWING. THIS DRAWING IS COPYRIGHT TO ST EDWARDS
DESIGN & PLANNING LTD AND MUST NOT BE REPRODUCED WITHOUT PRIOR WRITTEN CONSENT.

Revisions:		No.	Date:	Drawn:	Details:

 

Project
19 GAYHURST CLOSE,
CAVERSHAM, RG4 6QW

Status
PLANNING SUBMISSION

Date
DEC 2022

Drawing
EXISTING SITE PLAN

Scale
1:100@A1

Number
22.040.05

Revision
-