


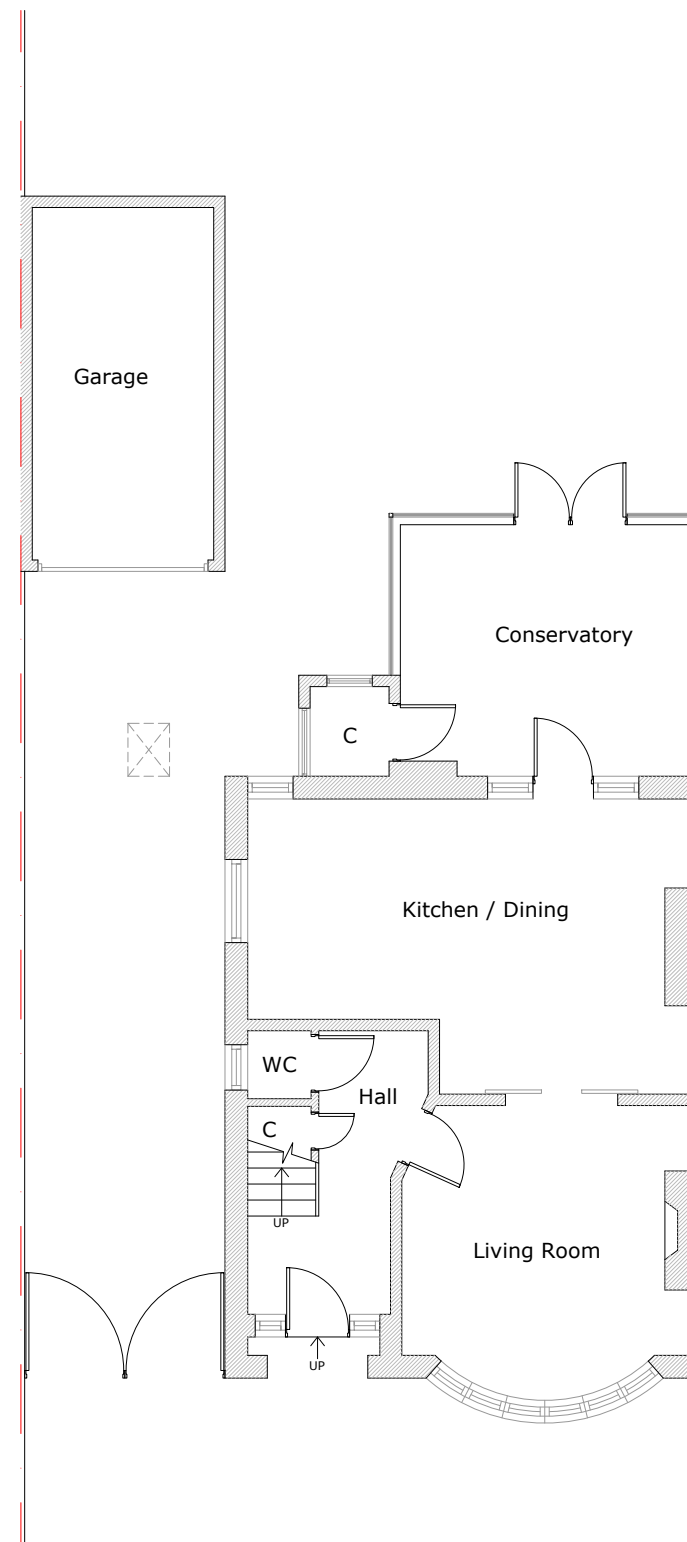

Ground Floor Plan

- Notes
1. All materials to match existing unless otherwise noted.
 2. Do not scale for the construction purposes.
 3. The contractor must verify all dimension on site prior to commencement of works.
 4. This document is copyright of the originator and must be treated as confidential.

Project
3 Northumberland Ave
Reading RG2 7PR

Drawing title
Existing Ground Floor

Drawing no
01

Rev
-

Scale
1:100 @ A3

Date
Jun 2023



1 Right Plan
1rightplan@gmail.com
07955 449 285