



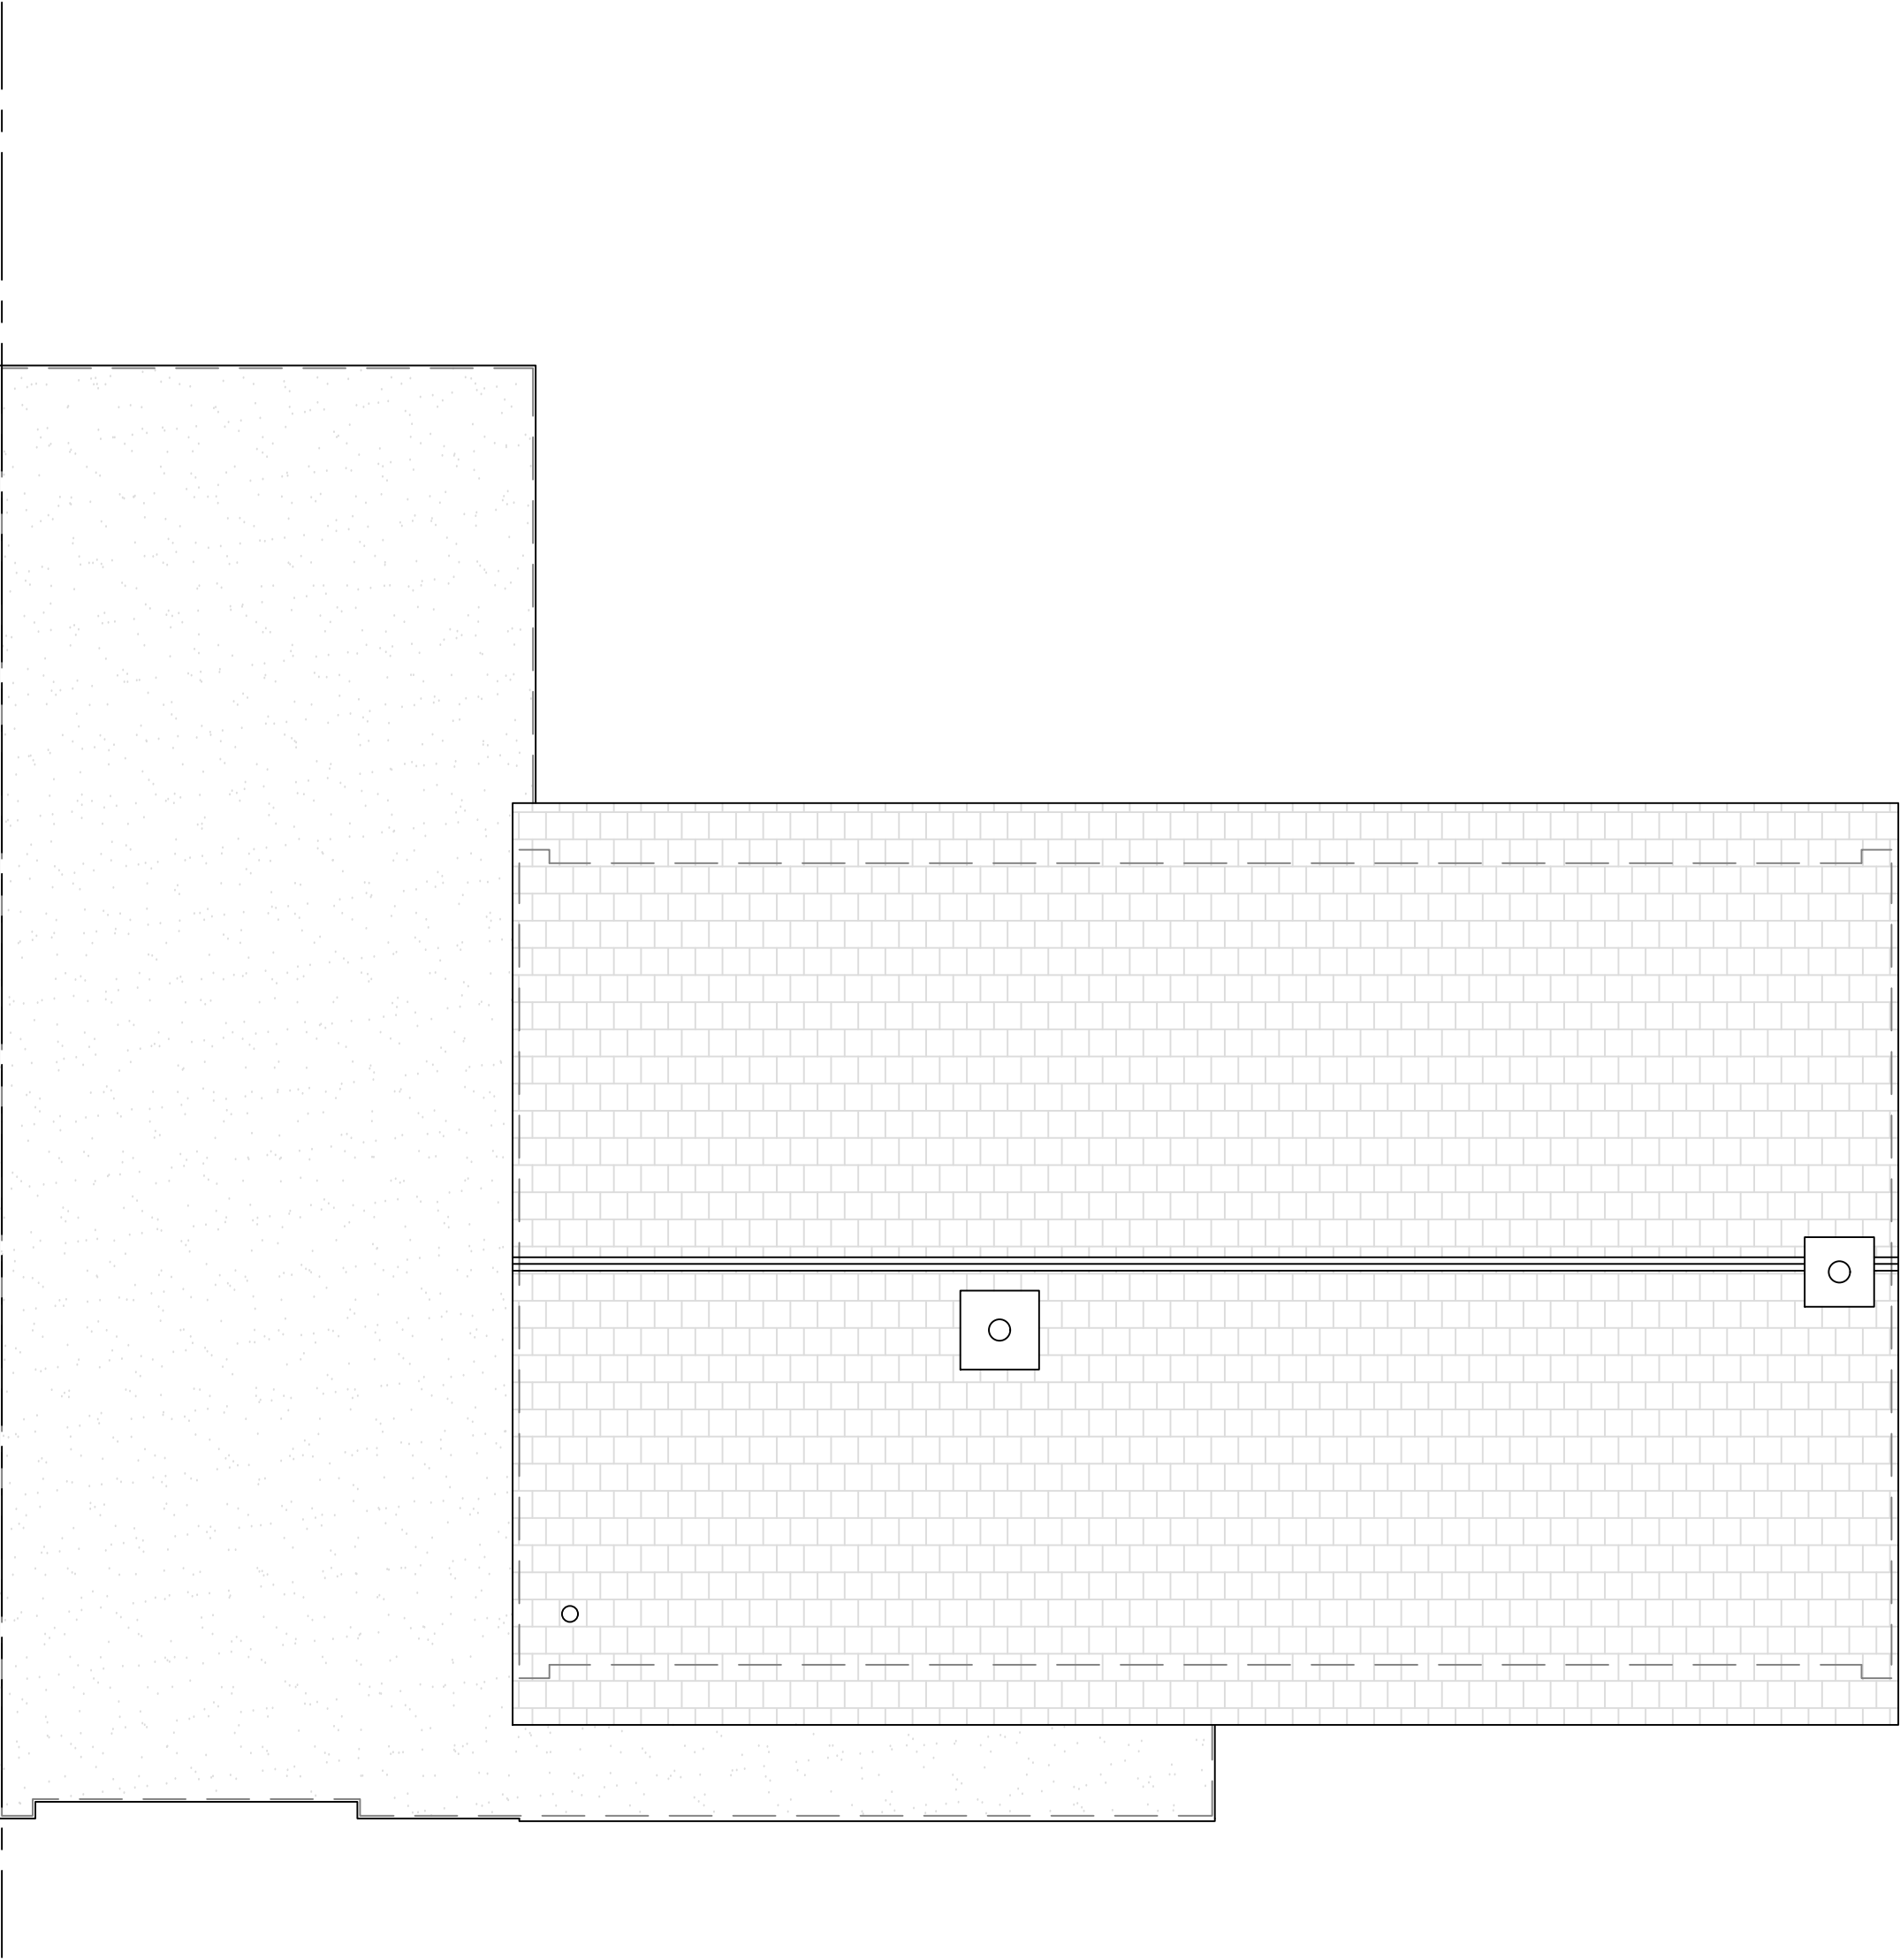

Existing Roof Plan
Scale 1:50

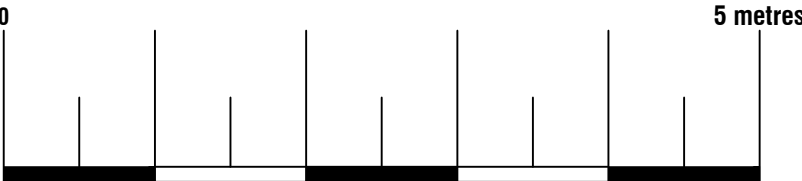



74 Cardiff Road, CF15 7QE • Enquiries@ArkiPlan.co.uk

Site	5 Russet Glade, Emmer Green, Reading RG4 8UJ	Date	02.03.2023		
		Sheet	23-0398	D04	REV 0
		Job	New Extension		
		Scale	As Shown@A1		
Title Number	BK17005	Title	As Shown		