



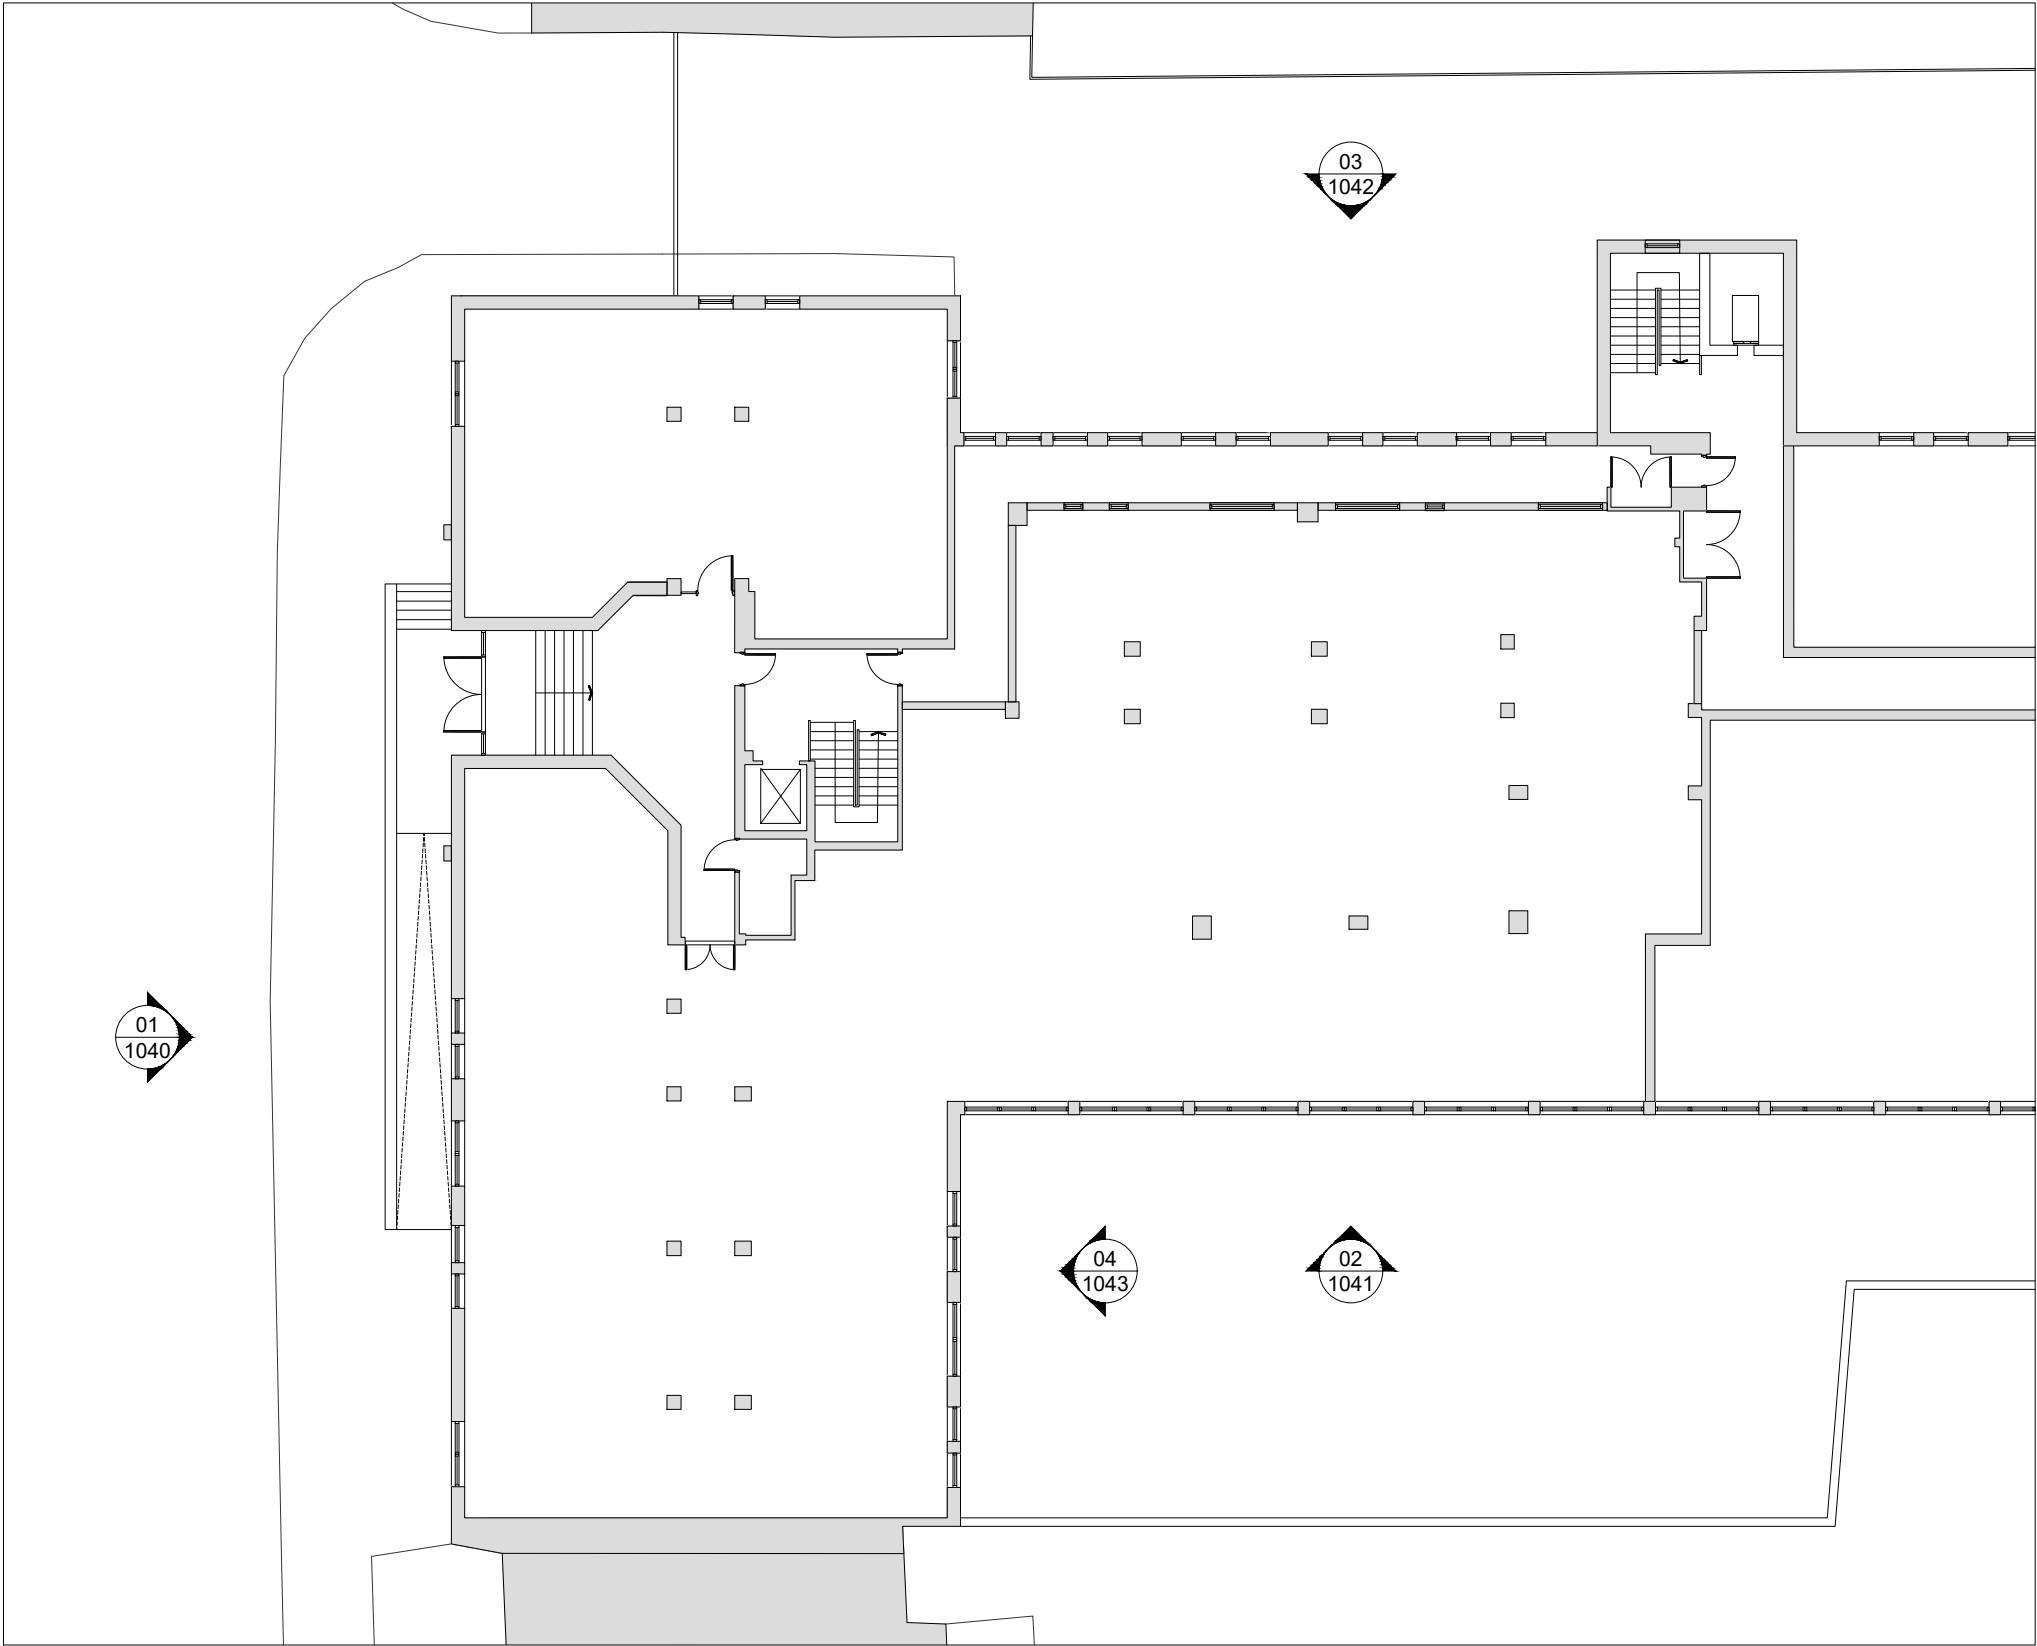


Existing Ground Floor Plan
Scale: 1:100 @ A3

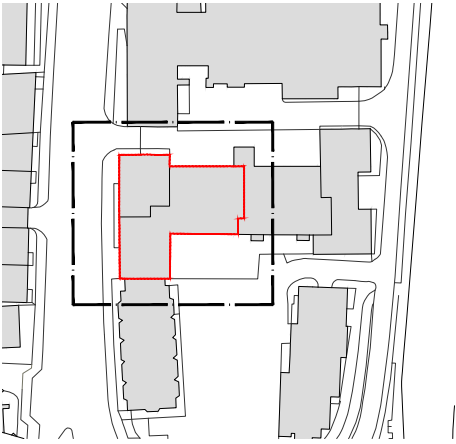

Key Plan
Scale: 1:1000 @ A3

-	12/09/22	Issued for PLANNING
Rev	Date	Description

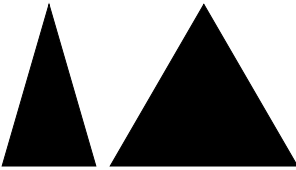


AshtonArchitecture

STAGE 3

Project	Job no
47 Queens Road, Reading	0884
Client	
Metrix Developments	
Date	Scale
September 2022	1:200 @ A3


Drawn	Checked	Approved	Rev
SM	JA		-
Title			
Existing Ground Floor Plan_Rev_-			
Drawing Number			
0884_1020			

 

This drawing is copyright of Ashton Architecture. Do not scale from this drawing. All dimensions and levels to be checked on site by the contractor and such dimensions to be his responsibility. Report all drawing errors, omissions and discrepancies to the architect.


DISCLAIMER

This document may be issued in an editable digital CAD format to enable others to use it as background information to make alterations and/or additions. In that instance the file will be accompanied by a PDF version as a record of the original file. It is for those parties making such alterations and/or additions to ensure that they make use of current background information. Ashton Architecture accepts no liability for either: any such alterations and/or additions to the background information by others; or any other changes made by others to the architectural content of the background information itself.

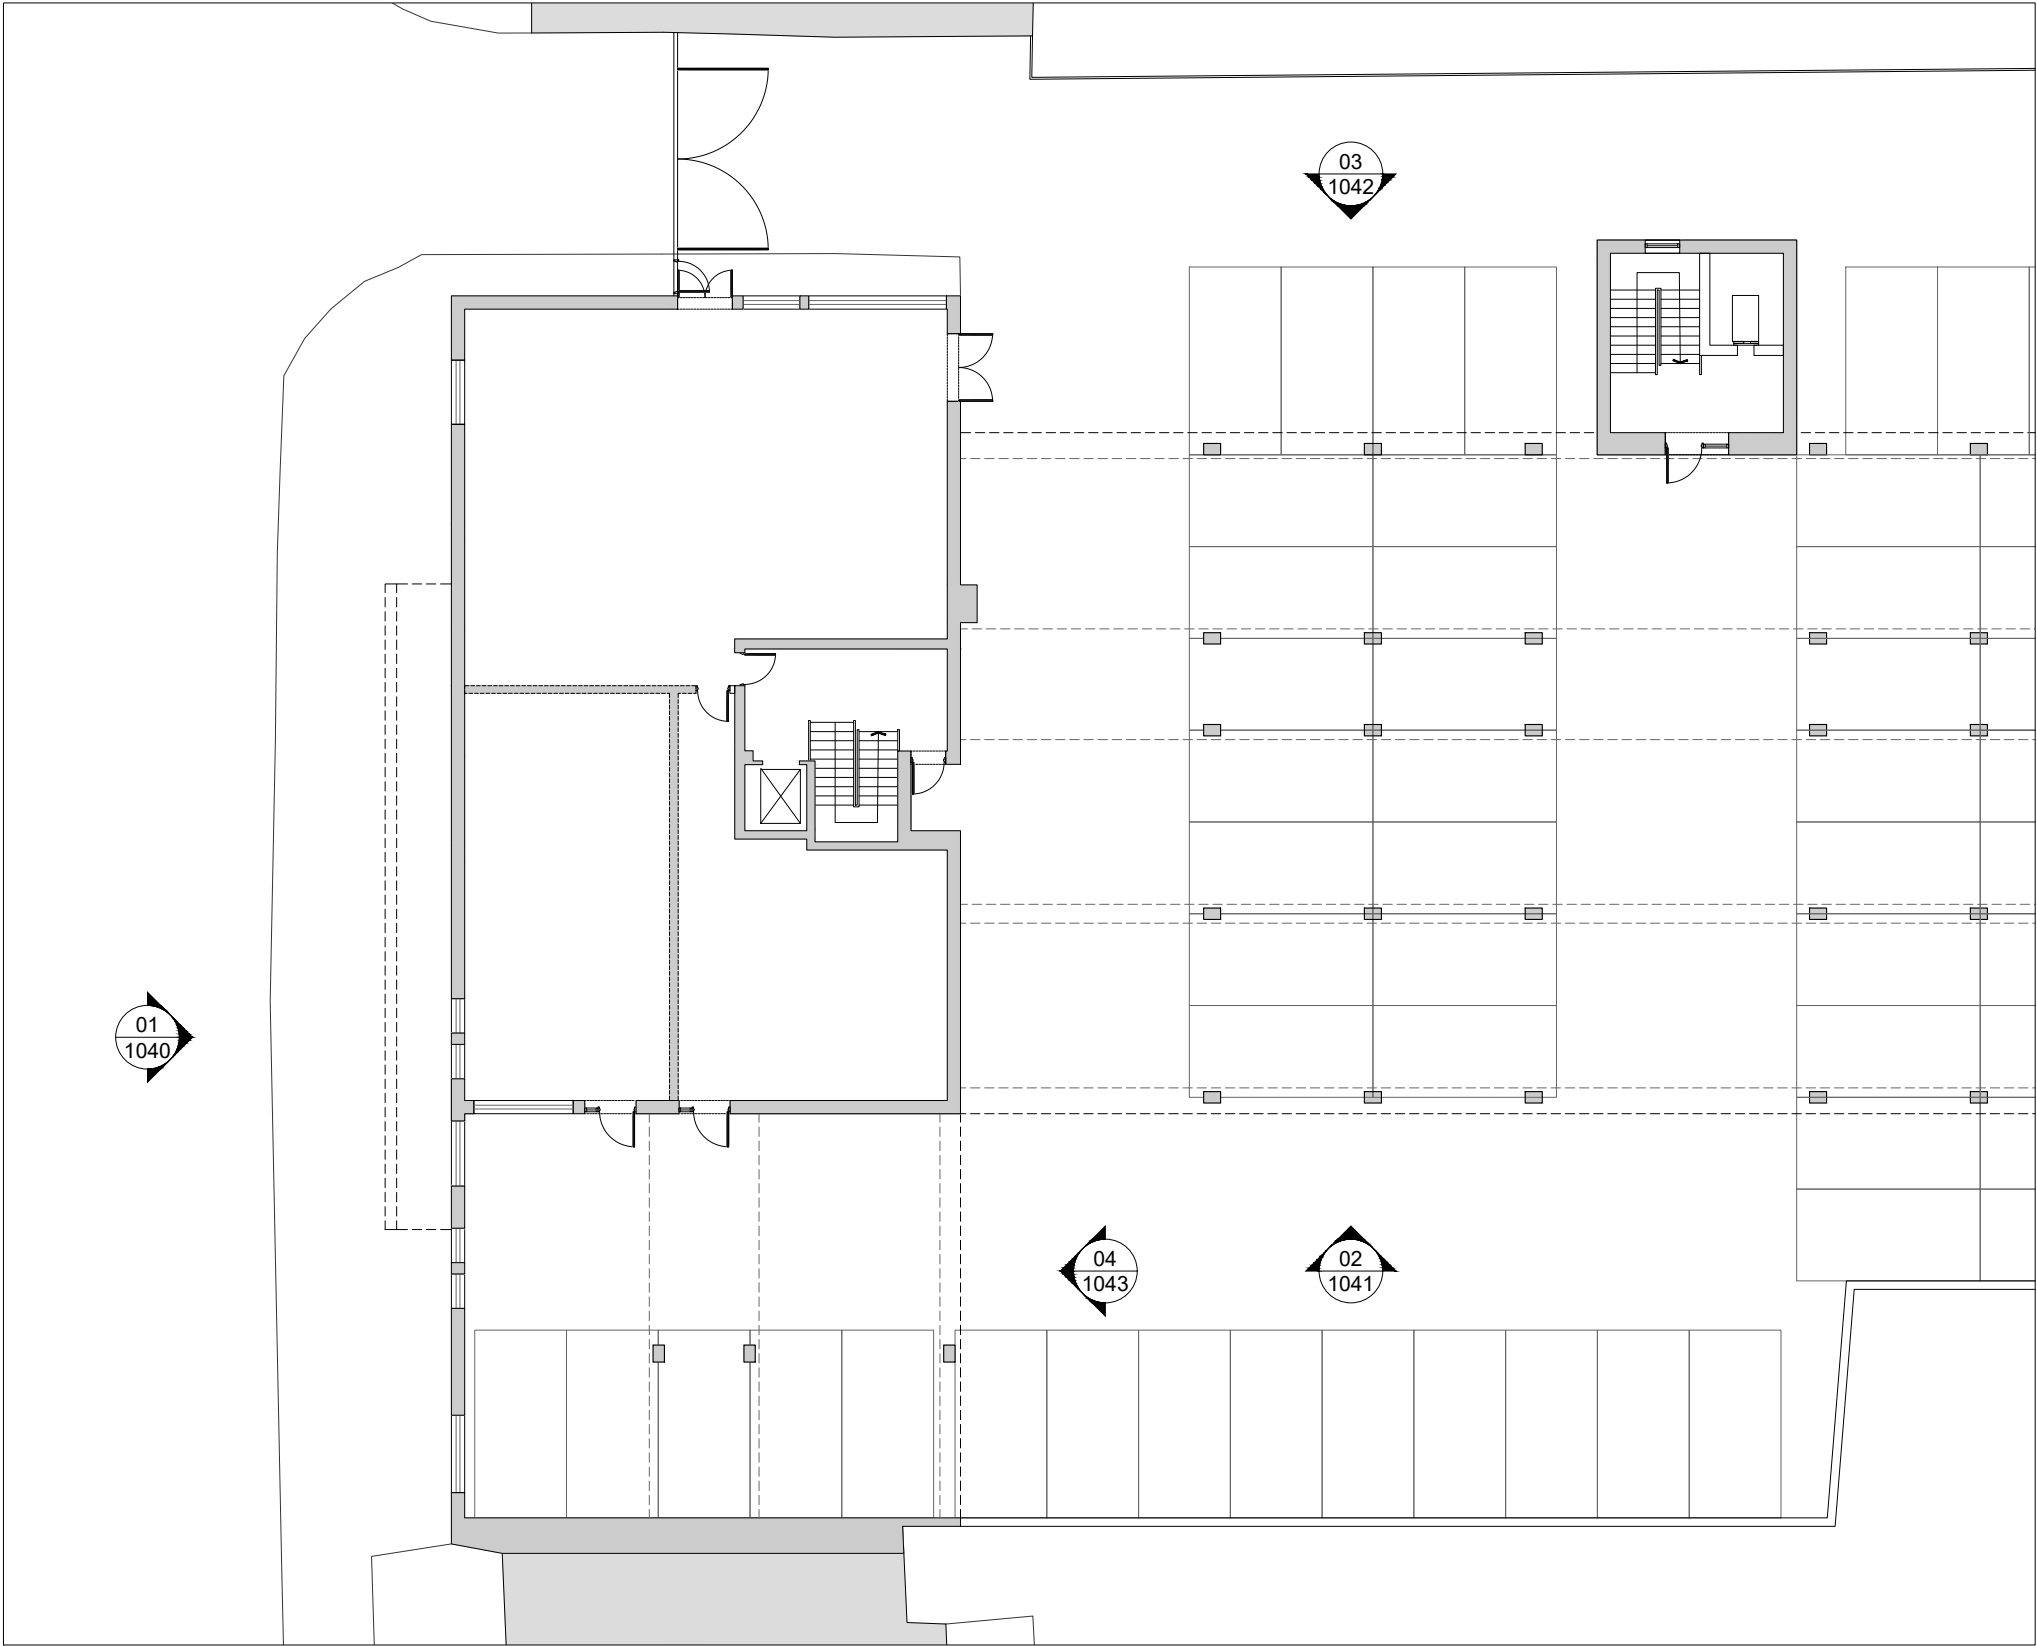

Existing Lower Ground Floor Plan


Scale: 1:100@A3

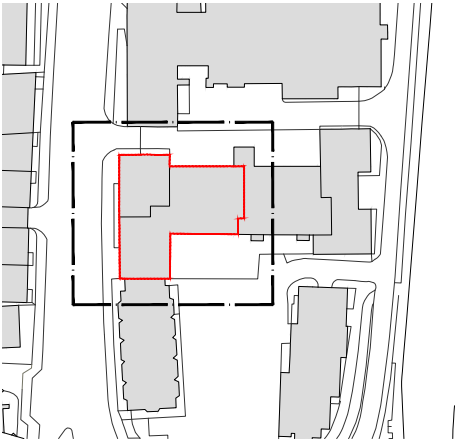

Key Plan

Scale: 1:1000@A3

Rev	Date	Description
-	12/09/22	Issued for PLANNING

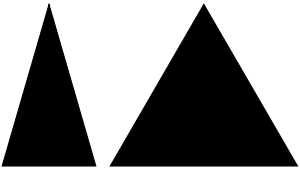


AshtonArchitecture

STAGE 3

Project	Job no
47 Queens Road, Reading	0884
Client	
Metrix Developments	
Date	Scale
September 2022	1:200 @ A3

Drawn	Checked	Approved	Rev
SM	JA		-
Title			
Existing Lower Ground Floor Plan _Rev_ -			
Drawing Number			
0884_1021			

 

This drawing is copyright of Ashton Architecture. Do not scale from this drawing. All dimensions and levels to be checked on site by the contractor and such dimensions to be his responsibility. Report all drawing errors, omissions and discrepancies to the architect.


DISCLAIMER

This document may be issued in an editable digital CAD format to enable others to use it as background information to make alterations and/or additions. In that instance the file will be accompanied by a PDF version as a record of the original file. It is for those parties making such alterations and/or additions to ensure that they make use of current background information. Ashton Architecture accepts no liability for either: any such alterations and/or additions to the background information by others; or any other changes made by others to the architectural content of the background information itself.



Elevation 01 - South [Front] Elevation


Scale 1:100@A3

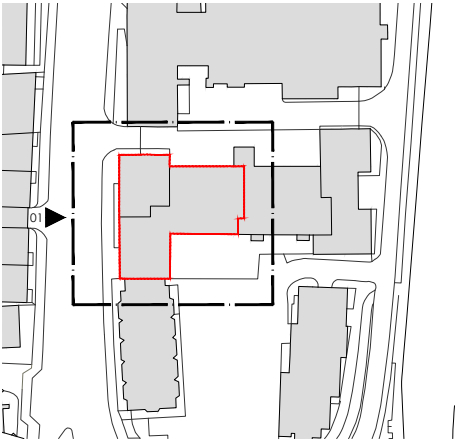

Key Plan

Scale 1:1000@A3

-	12/09/22	Issued for PLANNING
Rev	Date	Description

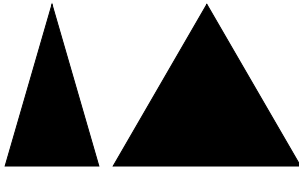

AshtonArchitecture

STAGE 3

Project	Job no
47 Queens Road, Reading	0884
Client	
Metrix Developments	
Date	Scale
September 2022	1:200 @ A3

Drawn	Checked	Approved	Rev
SM	JA		-
Title			
Existing Elevation 01_Rev_-			
Drawing Number			
0884_1040			



This drawing is copyright of Ashton Architecture. Do not scale from this drawing. All dimensions and levels to be checked on site by the contractor and such dimensions to be his responsibility. Report all drawing errors, omissions and discrepancies to the architect.


DISCLAIMER

This document may be issued in an editable digital CAD format to enable others to use it as background information to make alterations and/or additions. In that instance the file will be accompanied by a PDF version as a record of the original file. It is for those parties making such alterations and/or additions to ensure that they make use of current background information. Ashton Architecture accepts no liability for either: any such alterations and/or additions to the background information by others; or any other changes made by others to the architectural content of the background information itself.



Elevation 02 - East [Side] Elevation


Scale 1:100@A3

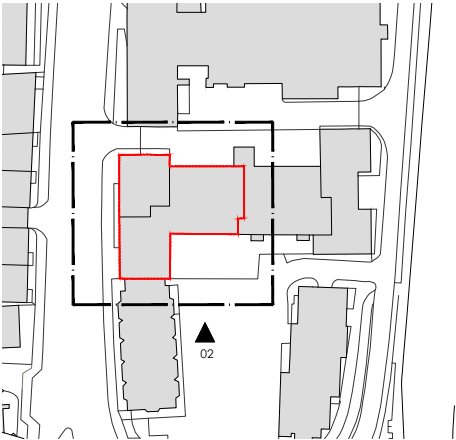

Key Plan

Scale 1:1000@A3

-	12/09/22	Issued for PLANNING
Rev	Date	Description

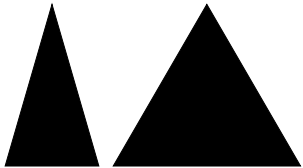

AshtonArchitecture

STAGE 3

Project	Job no
47 Queens Road, Reading	0884
Client	
Mefix Developments	
Date	Scale
September 2022	1:200 @ A3

Drawn	Checked	Approved	Rev
SM	JA		-
Title			
Existing Elevation 02_Rev_-			
Drawing Number			
0884_1041			




This drawing is copyright of Ashton Architecture. Do not scale from this drawing. All dimensions and levels to be checked on site by the contractor and such dimensions to be his responsibility. Report all drawing errors, omissions and discrepancies to the architect.

DISCLAIMER

This document may be issued in an editable digital CAD format to enable others to use it as background information to make alterations and/or additions. In that instance the file will be accompanied by a PDF version as a record of the original file. It is for those parties making such alterations and/or additions to ensure that they make use of current background information. Ashton Architecture accepts no liability for either: any such alterations and/or additions to the background information by others; or any other changes made by others to the architectural content of the background information itself.



Elevation 03 - West [Side] Elevation
Scale 1:100@A3

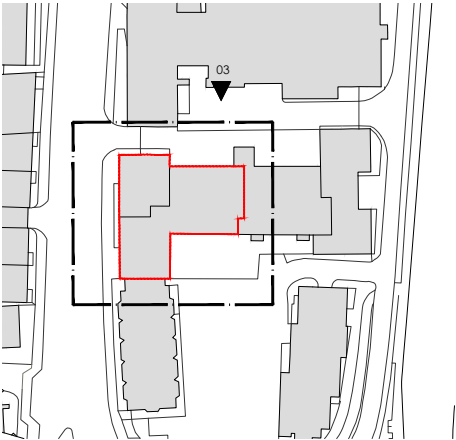

Key Plan
Scale 1:1000@A3

-	12/09/22	Issued for PLANNING
Rev	Date	Description



STAGE 3

Project	Job no
47 Queens Road, Reading	0884
Client	
Mefrix Developments	
Date	Scale
September 2022	1:200 @ A3


Drawn	Checked	Approved	Rev
SM	JA		-
Title			
Existing Elevation 03_Rev_-			
Drawing Number			
0884_1042			



This drawing is copyright of Ashton Architecture. Do not scale from this drawing. All dimensions and levels to be checked on site by the contractor and such dimensions to be his responsibility. Report all drawing errors, omissions and discrepancies to the architect.


DISCLAIMER

This document may be issued in an editable digital CAD format to enable others to use it as background information to make alterations and/or additions. In that instance the file will be accompanied by a PDF version as a record of the original file. It is for those parties making such alterations and/or additions to ensure that they make use of current background information. Ashton Architecture accepts no liability for either: any such alterations and/or additions to the background information by others; or any other changes made by others to the architectural content of the background information itself.

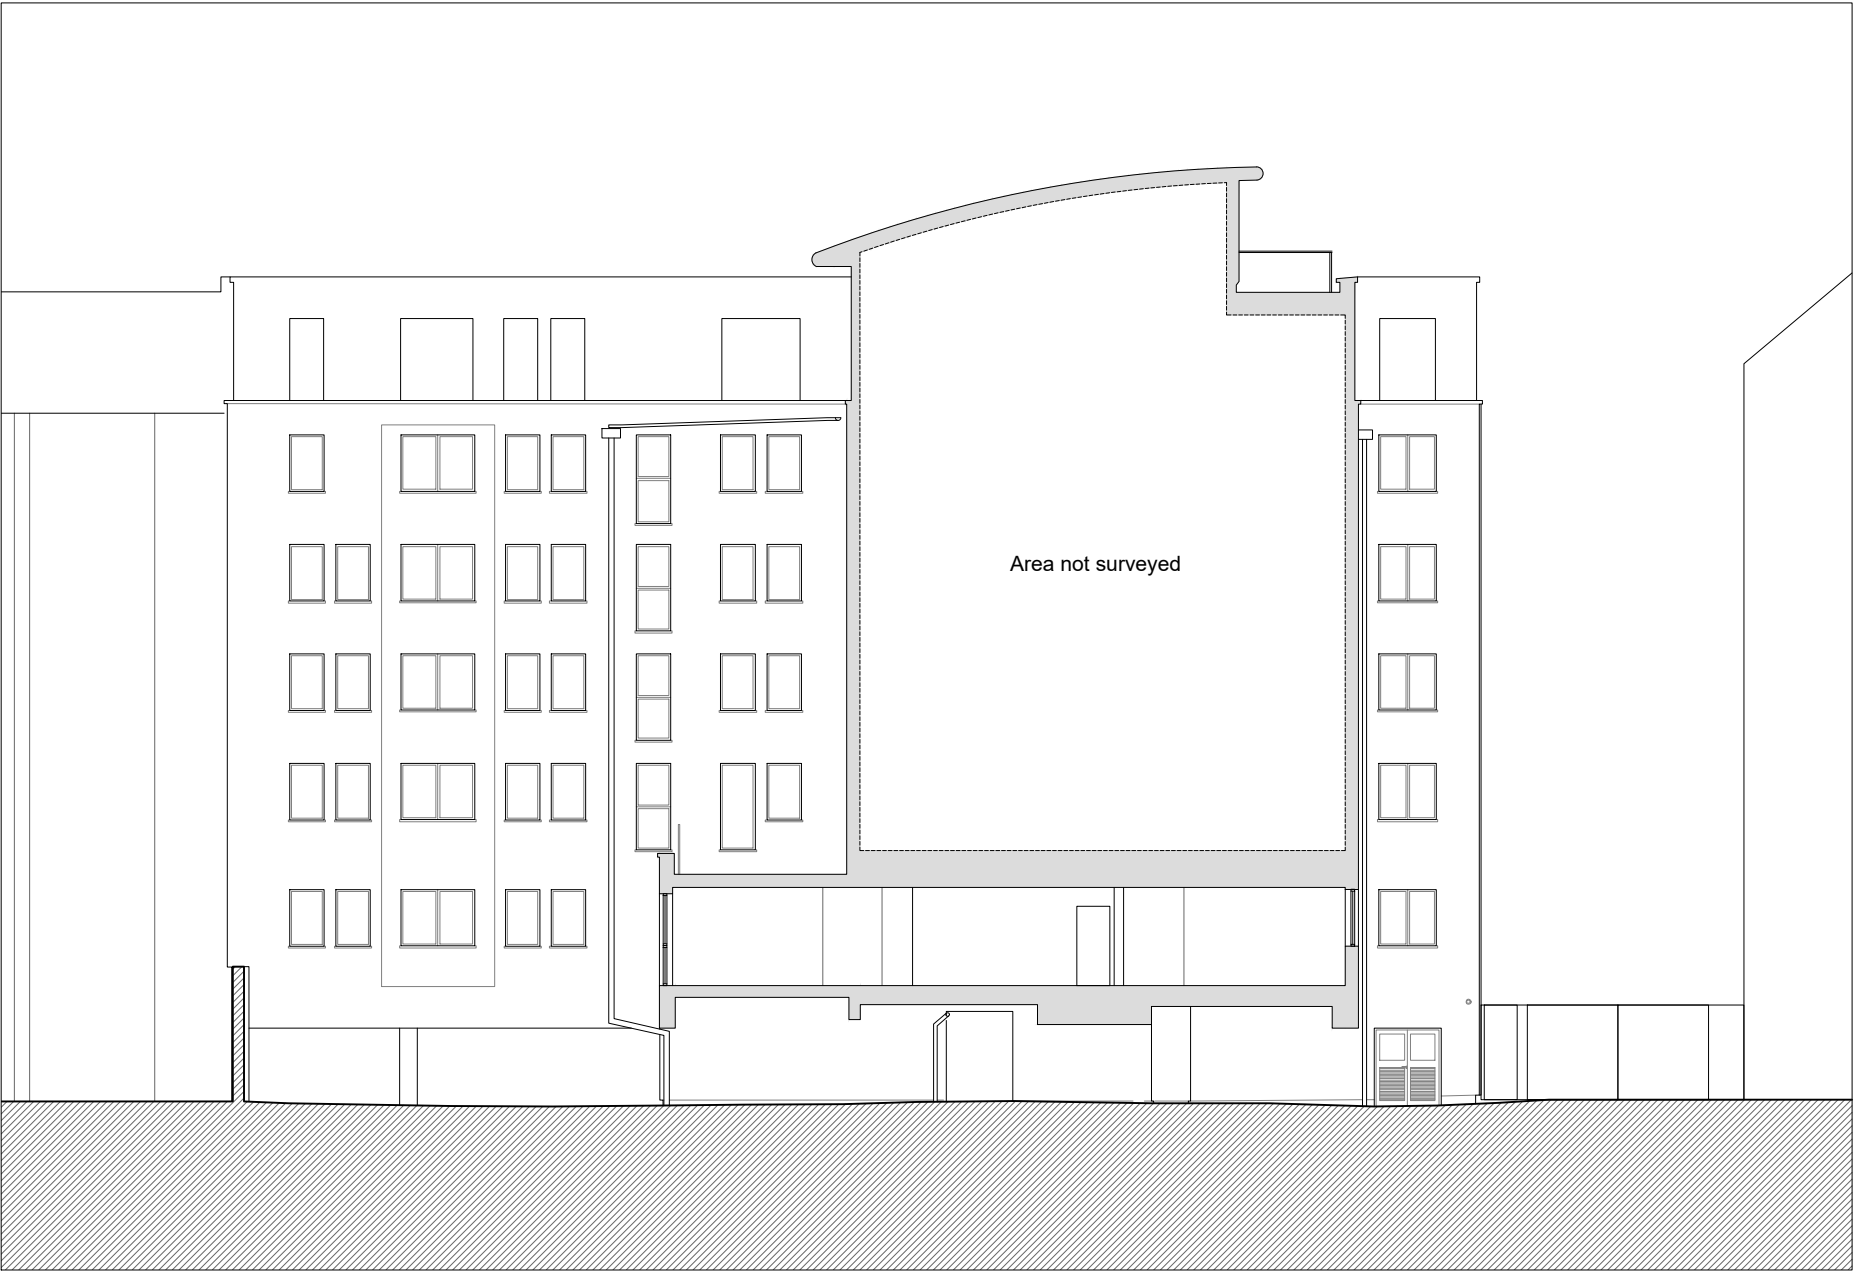

Elevation 04 - North [Rear] Elevation


Scale 1:100@A3

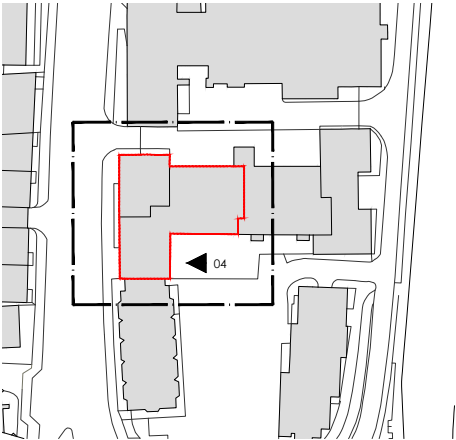

Key Plan

Scale 1:1000@A3

-	12/09/22	Issued for PLANNING
Rev	Date	Description

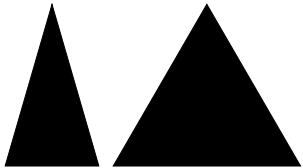

AshtonArchitecture

STAGE 3

Project	Job no
47 Queens Road, Reading	0884
Client	
Mefix Developments	
Date	Scale
September 2022	1:200 @ A3

Drawn	Checked	Approved	Rev
SM	JA		-
Title			
Existing Elevation 04_Rev_-			
Drawing Number			
0884_1043			



This drawing is copyright of Ashton Architecture. Do not scale from this drawing. All dimensions and levels to be checked on site by the contractor and such dimensions to be his responsibility. Report all drawing errors, omissions and discrepancies to the architect.

DISCLAIMER

This document may be issued in an editable digital CAD format to enable others to use it as background information to make alterations and/or additions. In that instance the file will be accompanied by a PDF version as a record of the original file. It is for those parties making such alterations and/or additions to ensure that they make use of current background information. Ashton Architecture accepts no liability for either: any such alterations and/or additions to the background information by others; or any other changes made by others to the architectural content of the background information itself.