


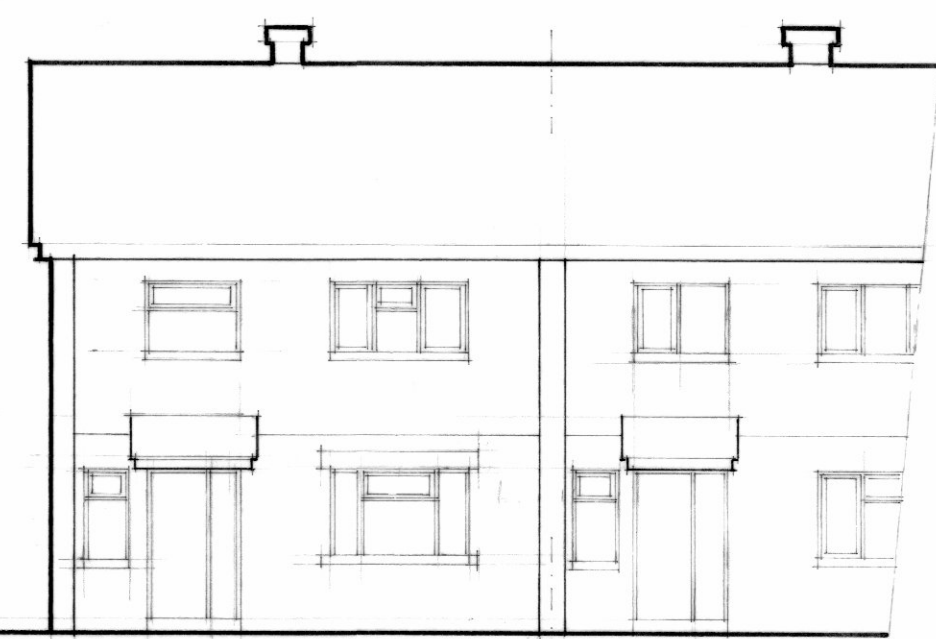


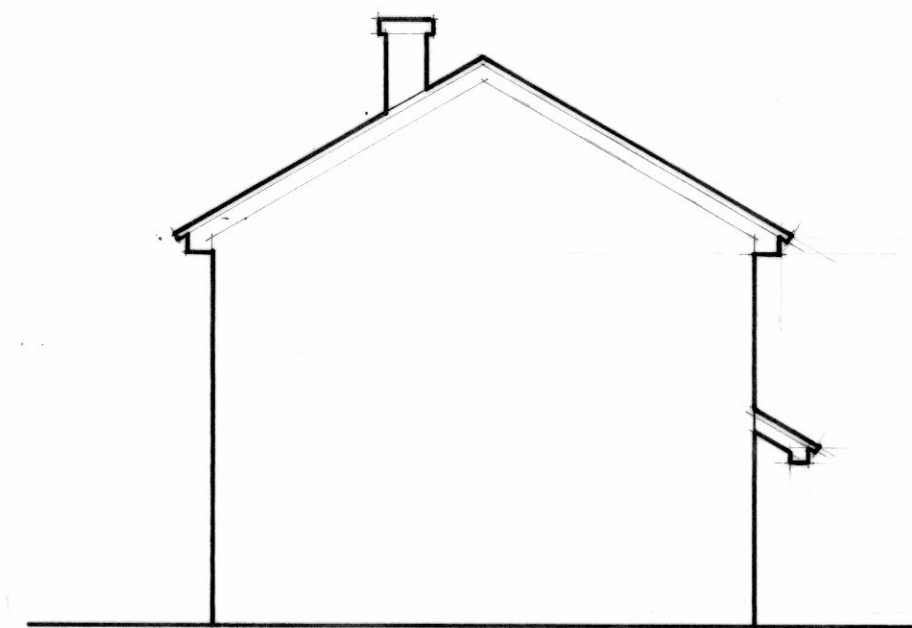


Front elevation

 


Side elevation

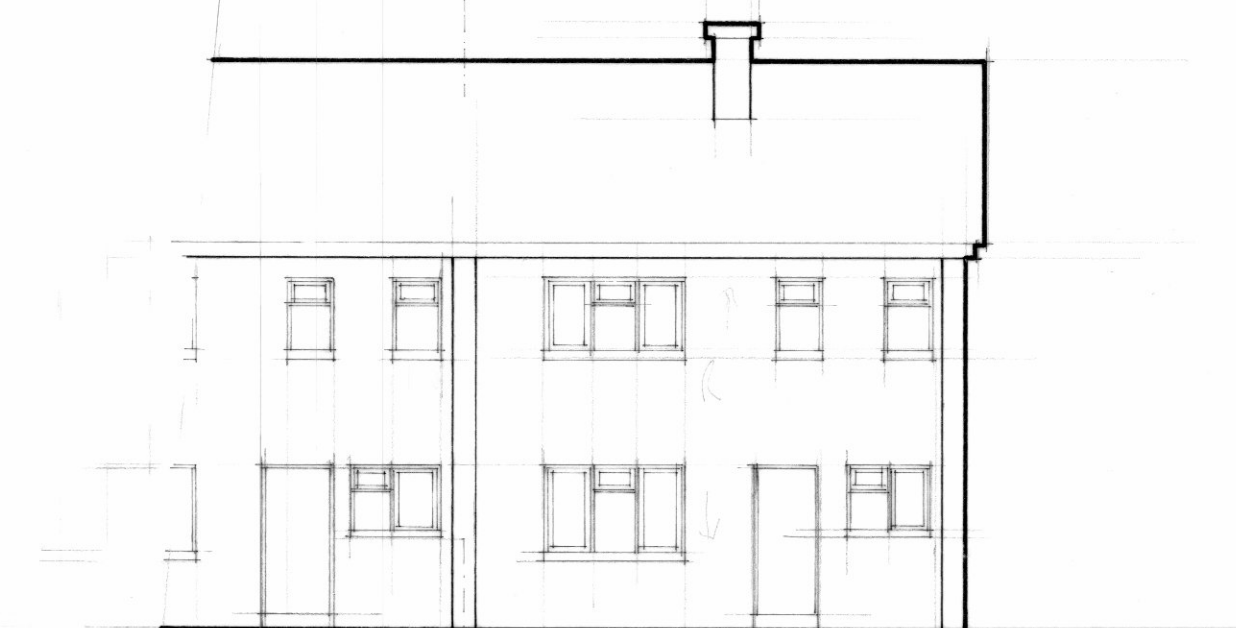

Rear elevation

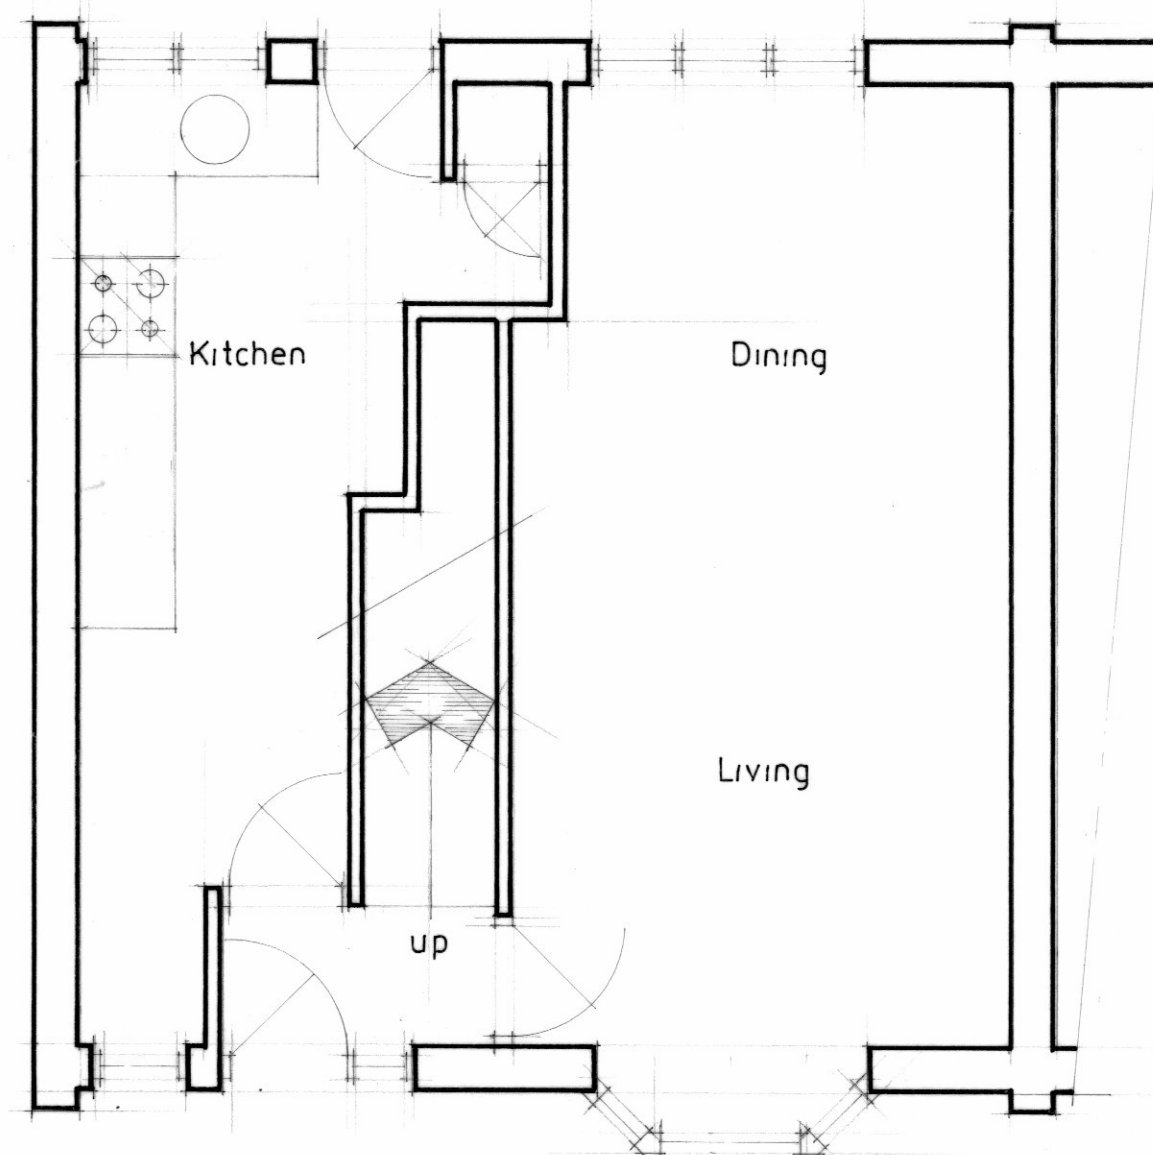

Ground floor plan

 

project Rear extension, re-cladding and re-modelling
location 114 Teviot Road, Tilehurst RG30 4SS
drawing Existing
drawing no 1052 / 01
scale 1 : 50 1 : 100
date July 2022

Architectural Design, Planning and Project Build.
with
Ex - Army Builders Ltd
Trained by the Best

Yateley 01952 302188
Reading 01180 039004
Oxford 01483 199246
Email enquiries@ex-armybuilders.co.uk