


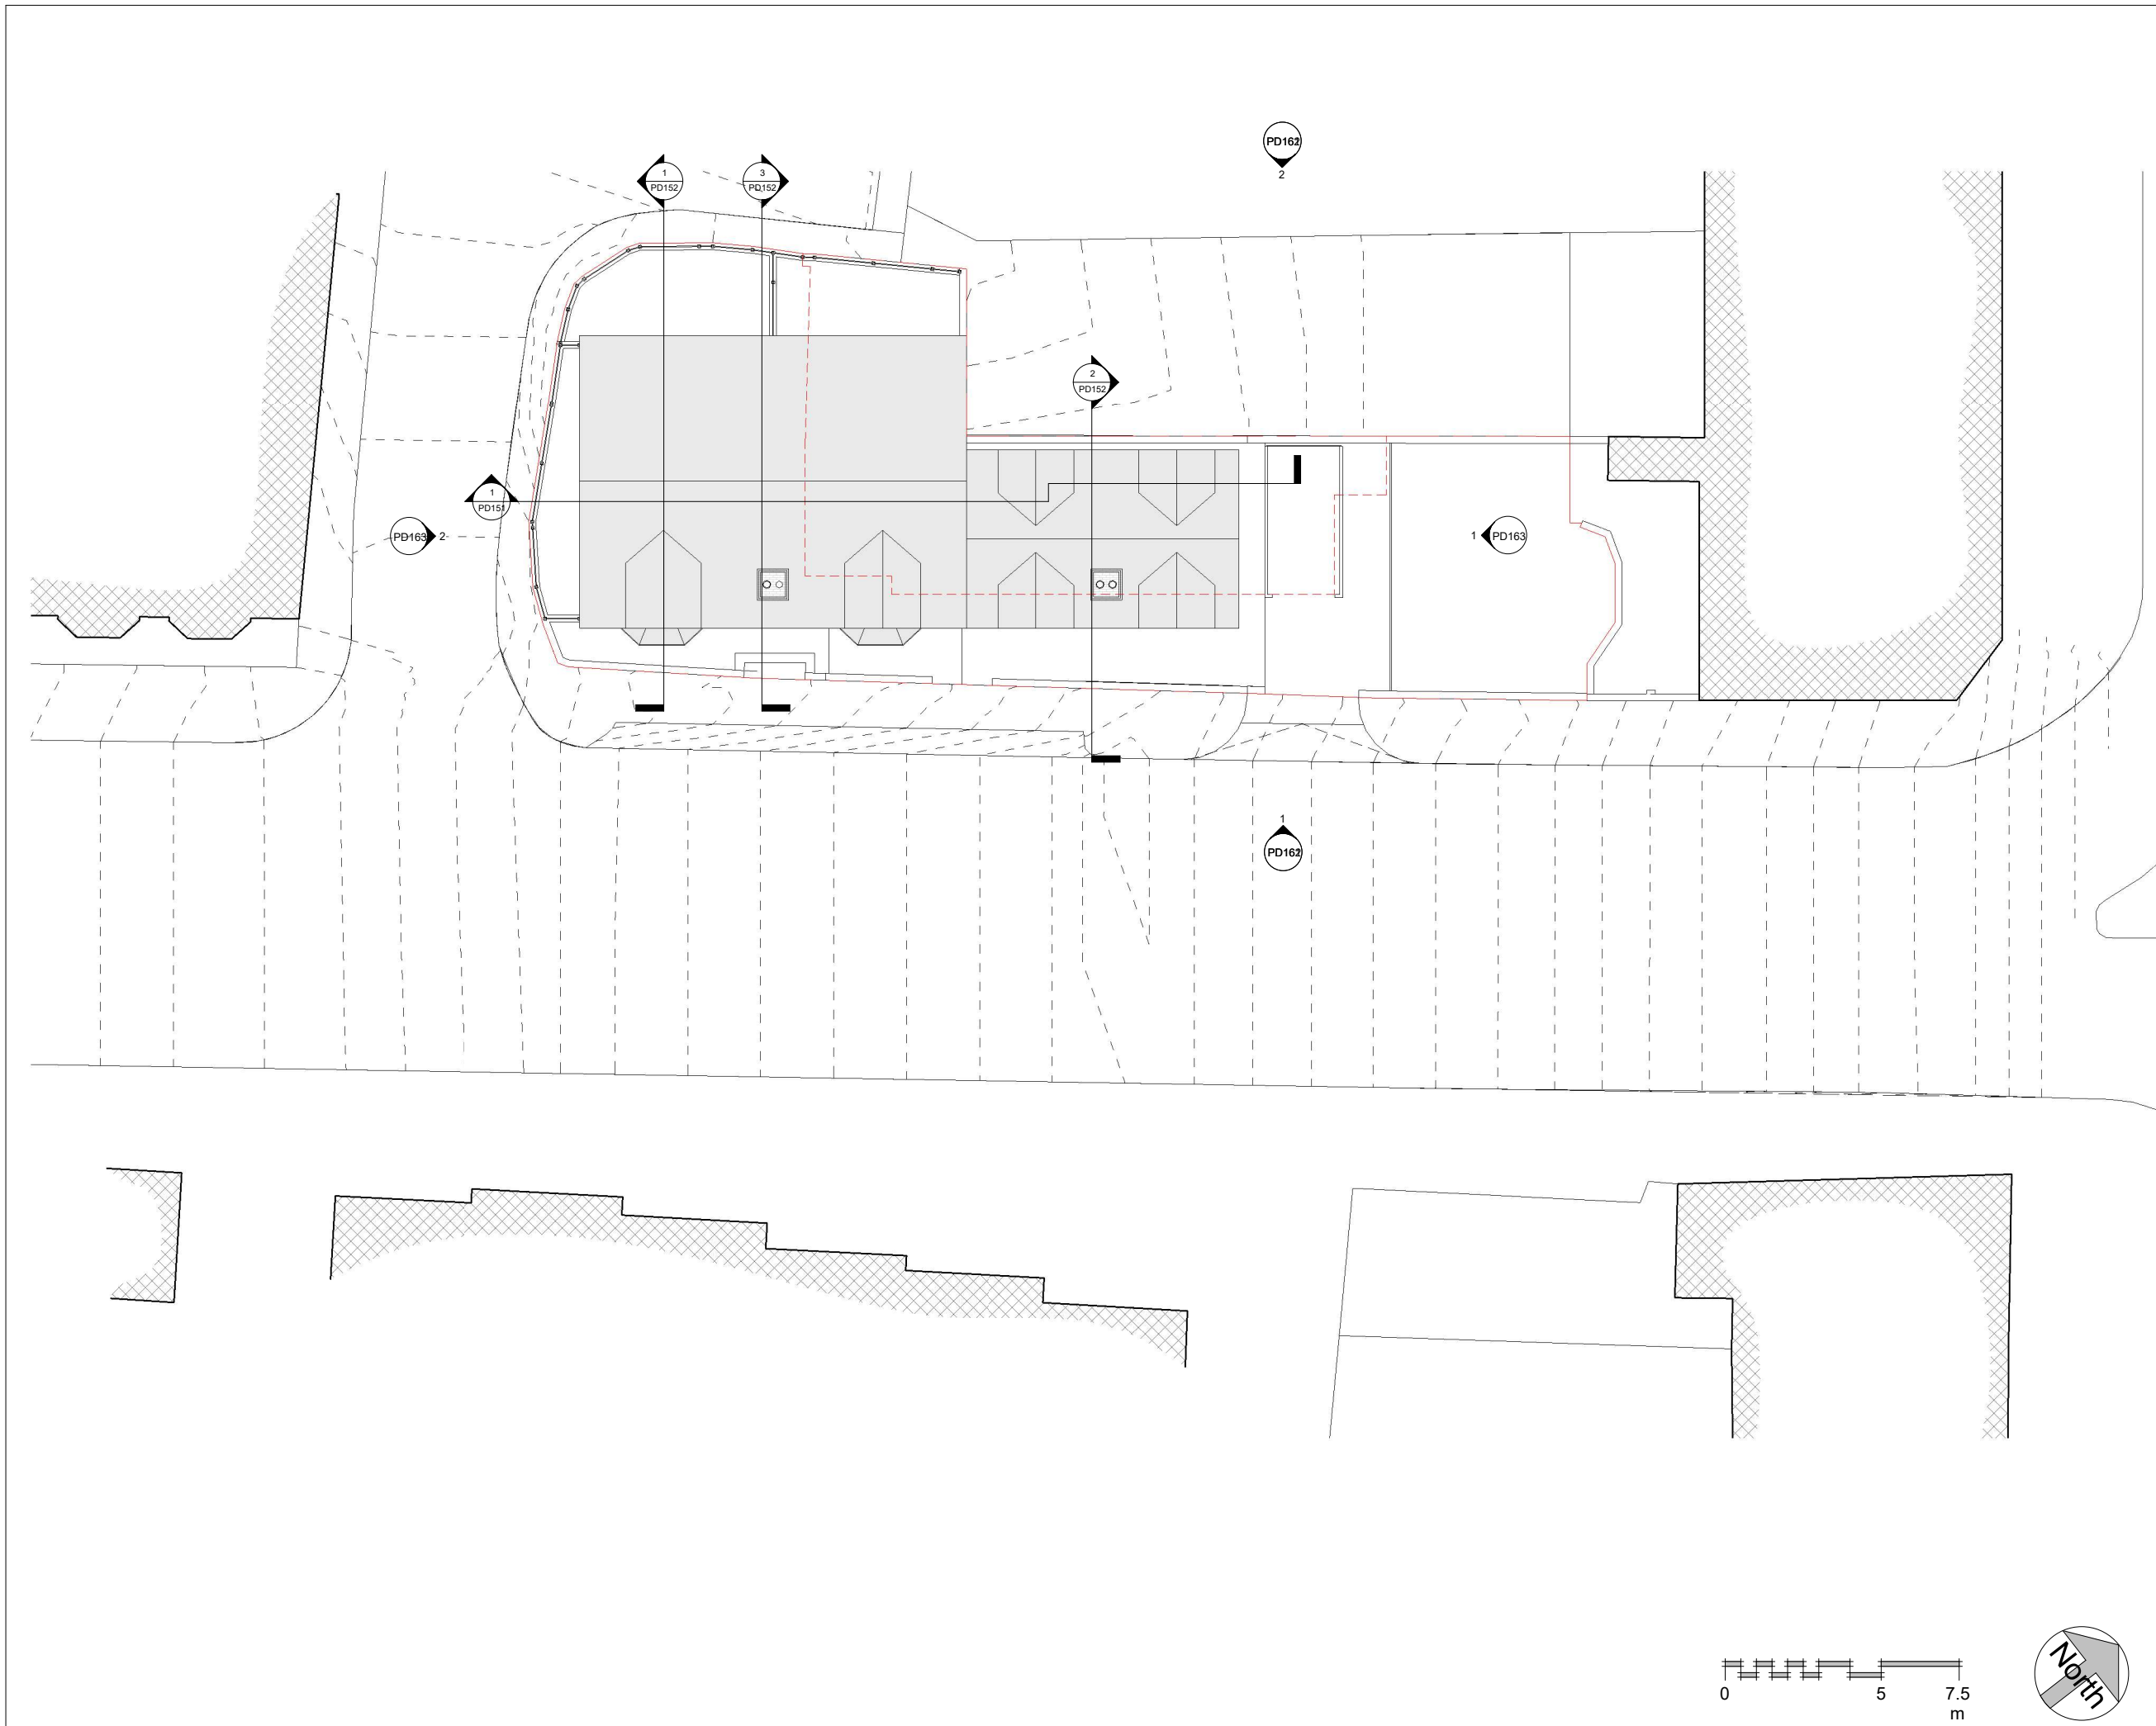

Rev	Description	Date
A	Scalebar added	09/12/2020
B	Layout amended as per LA's comments	27/09/2021
C	Layout and Unit mix amended	29/07/2022
D	Front Bay Windows amended, balcony removed	16/09/2022
E	Front Bay Window Added, Second floor plan amended	14/10/2022

CODE	SUITABILITY DESCRIPTION
------	-------------------------

STATUS	PURPOSE OF ISSUE
--------	------------------

PROPERTY FOUNDATIONS GROUP
Investments and Developments

PROJECT

85 PELL STREET

TITLE

PROPOSED SITE
PLAN - ROOF

CLIENT

JOHN RIVERS

DRAWN BY AM	CHECKED BY AM	DATE 01/05/20
----------------	------------------	------------------

SCALE (@ A1) 1 : 100	PROJECT NUMBER AAIMS_12
-------------------------	----------------------------

DRAWING NUMBER PD010	REV E
-------------------------	----------