


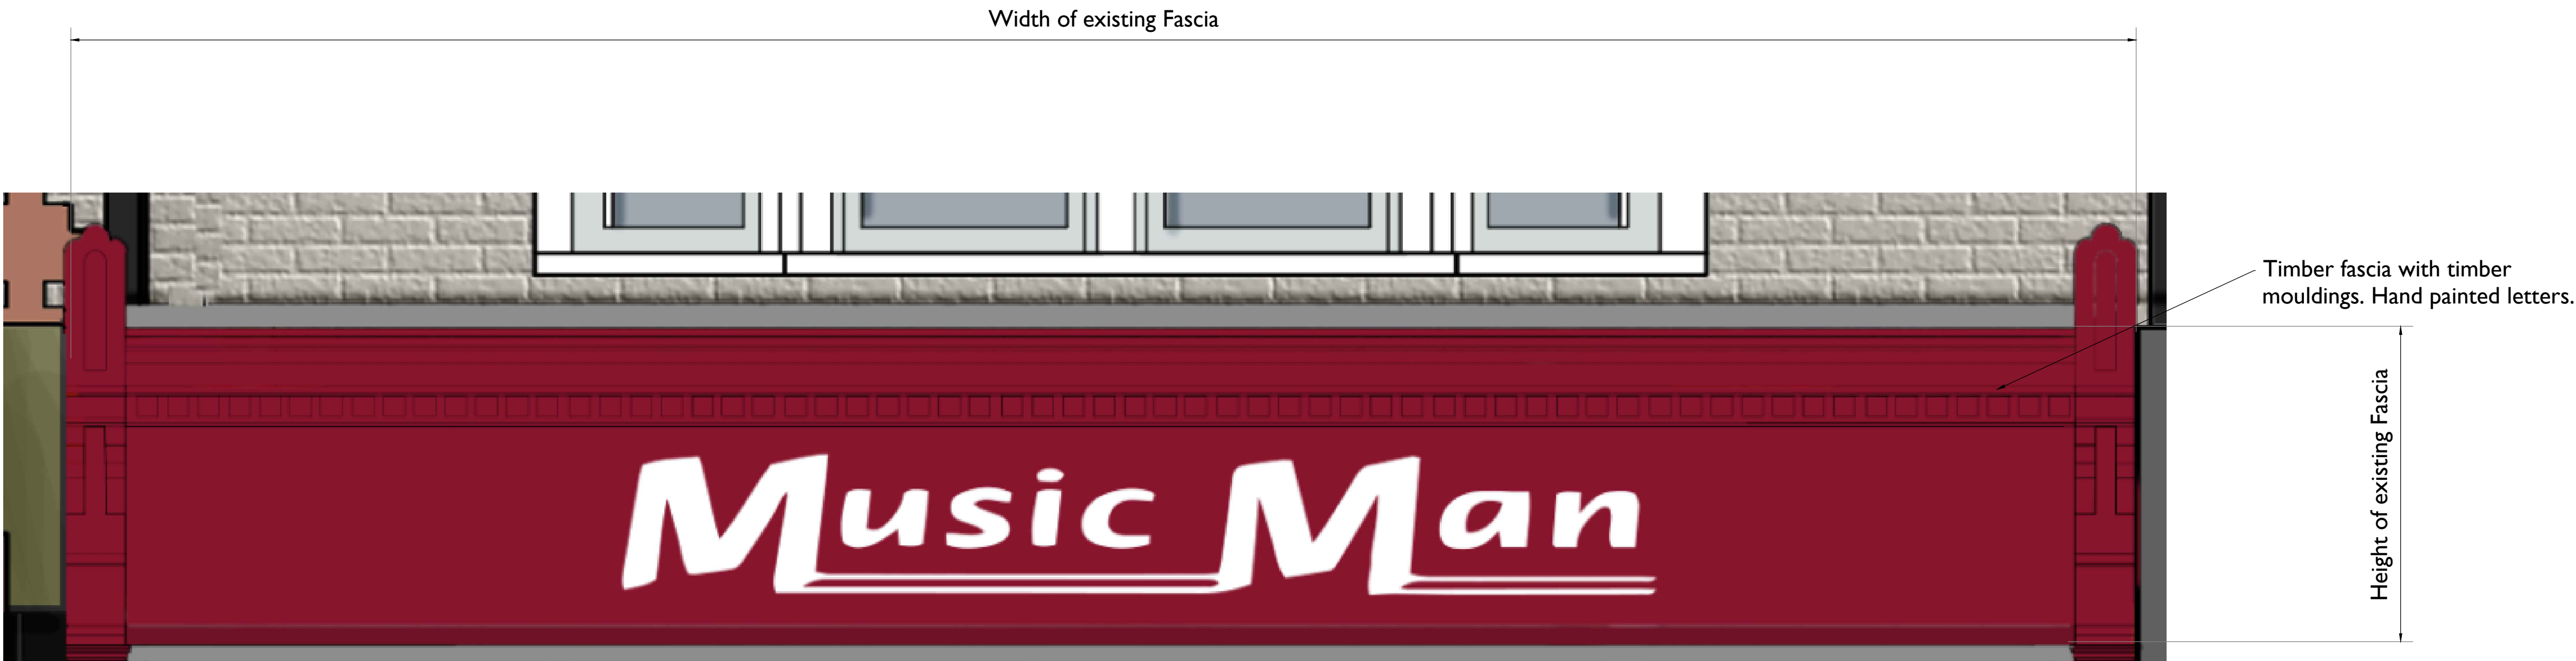


1
2107 North Elevation Advertisement
1:10



2
2107 North Elevation Advertisement Lighting
1:10

Background colour of sign = RAL 3003
Main lettering colour = RAL 9003


Please note:
All lettering to be hand painted on a timber fascia. Lighting
to be concealed behind top decorative trim.

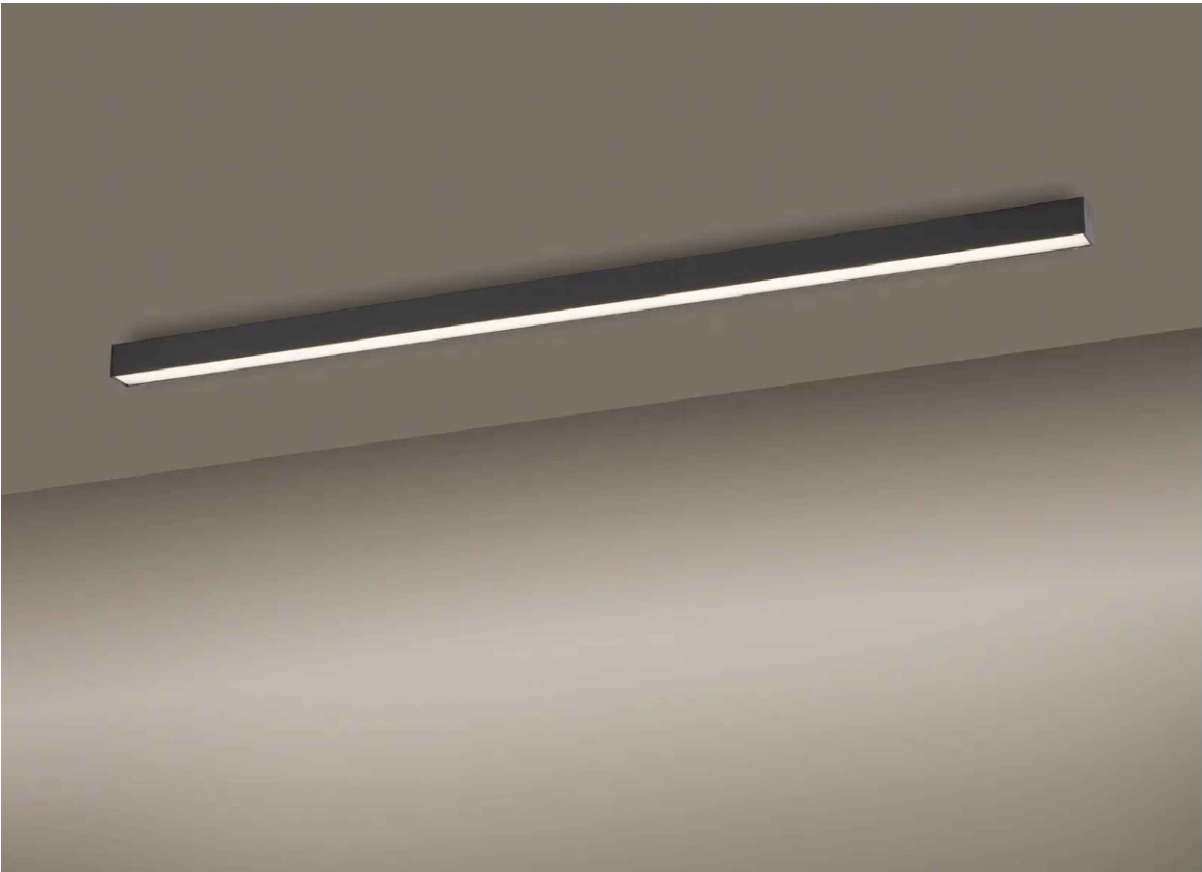

Slim cowl light example - to be concealed in top of fascia molding.

Notes: 23/01/2023 16:34:11
Drawings are based on survey data and may not accurately represent what is physically present.
Do not scale from this drawing. All dimensions are to be verified on site before proceeding with the work.
All dimensions are in millimeters unless noted otherwise.
Purcell shall be notified in writing of any discrepancies.

Key Plan
not to scale
Design intent drawings only. Contractor to produce fabrication drawings and submit to the Architect for approval. Contractor to take site dimensions prior to the production of fabrication drawings.

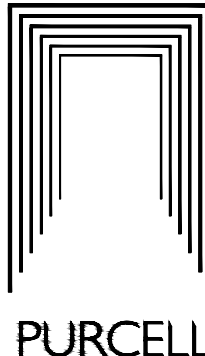P01	06/12/2022	RS	RS	.
P01	22/12/2022	RS	RS	.
P01	04/01/2023	RS	RS	.
P01	23/01/2023	IS	CM	.
REV	DATE	BY	CHK	DESCRIPTION
CLIENT				
Reading Borough Council				
PROJECT				
Reading HSHAZ Feasibility Study				
JOB NUMBER				
241175				
				
TITLE				
Shopfront Advertisement				
207 Oxford Rd (Music Man)				
SIZE	SCALE	LAST REVISED		DRAWN
A1L		23/01/2023		IS
REV	SUITABILITY/REASON FOR ISSUE			
P01	S4 - Planning			
DRAWING NAME				
241175-PUR-00-ZZ-DR-A-2107				

