


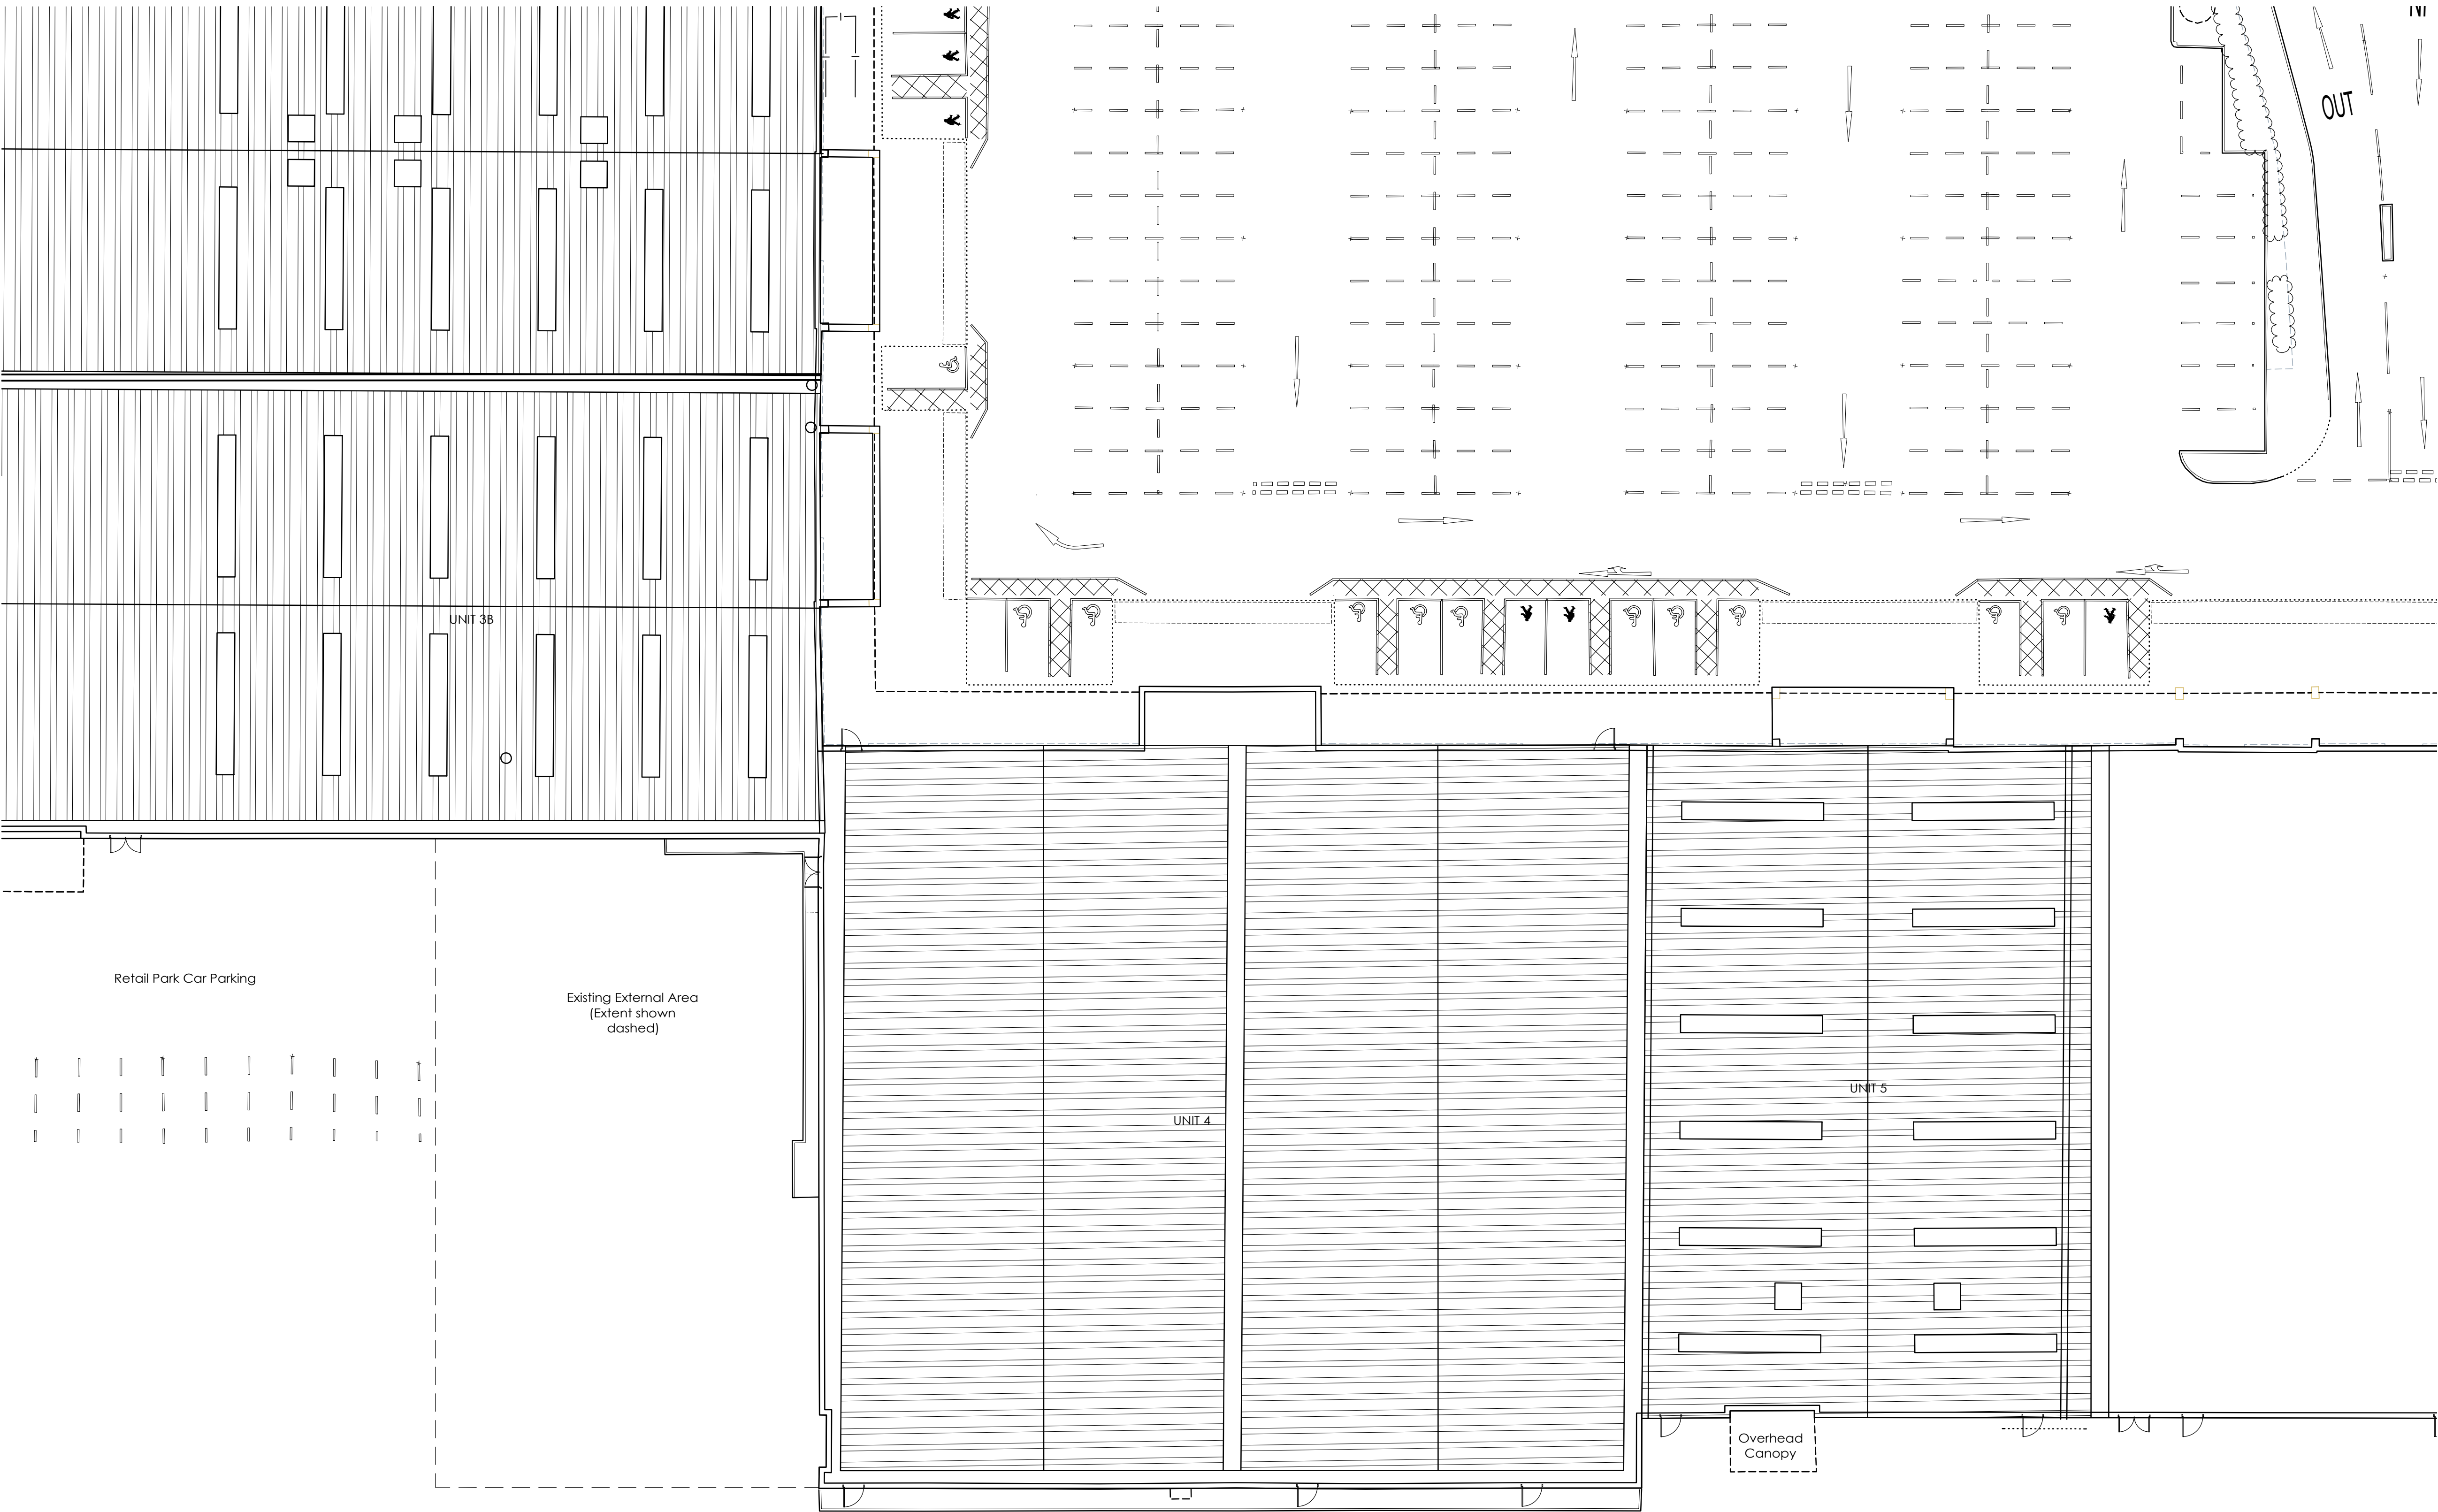

General Notes

All site dimensions shall be verified by the Contractor on site prior to commencing any works.

Only work to written dimensions.

This drawing is the property of Fletcher-Rae (UK) Limited (t/a Fletcher-Rae) and copyright is reserved by them. The drawing is not to be copied or disclosed by or to any unauthorised persons without the prior written consent of Fletcher-Rae (UK) Limited.

	C	Amendments as requested by the planning consultant	06.01.2022	AE
	B	Amendments as requested by the planning consultant	21.12.2021	JDC
Revision	A	Amendments as requested by the planning consultant	15.12.2021	AE

Scale 1:200@A1

Status PL

Drawn by AE

Date November 2021

Client

Westmount Real Estate

Project
Brunel Retail Park, Reading

Drawing Description
Existing Roof Plan - Unit 4

Drawing No. 19032_PL071 Rev. C

fletcher|rae
Architects | Master Planners | Designers

Hill Quays, 5 Jordan Street, Manchester, M15 4PY

t ■ +44 (0)161 242 1140
f ■ +44 (0)161 242 1141
w ■ www.fletcher-rae.com
e ■ info@fletcher-rae.com

