




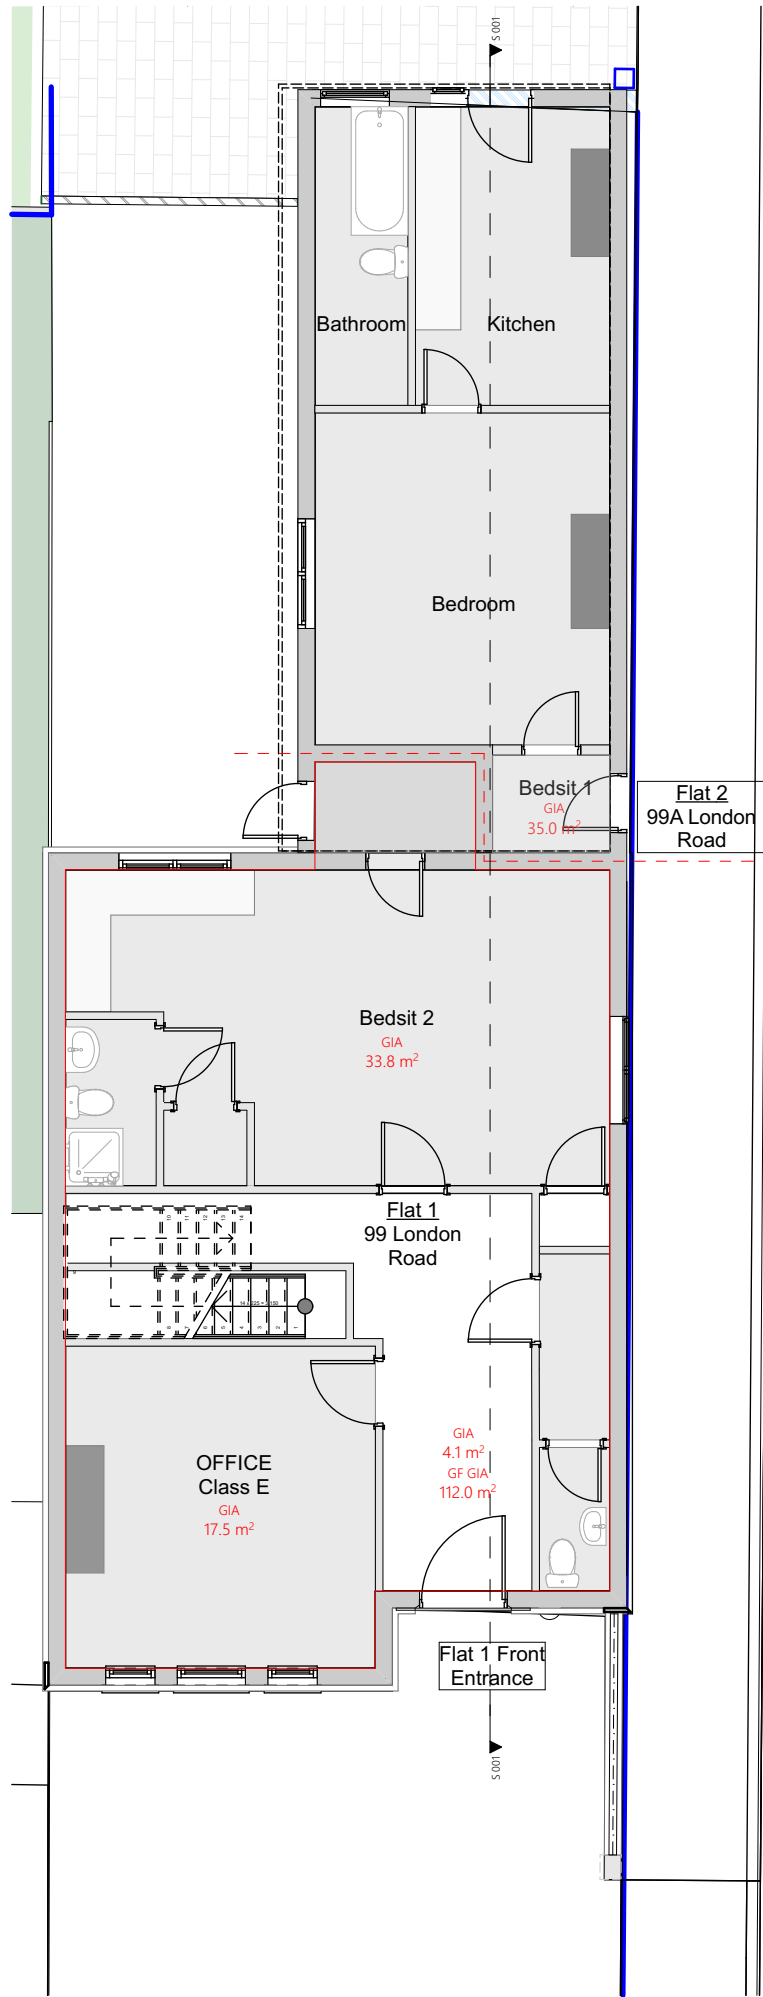


Ground Floor

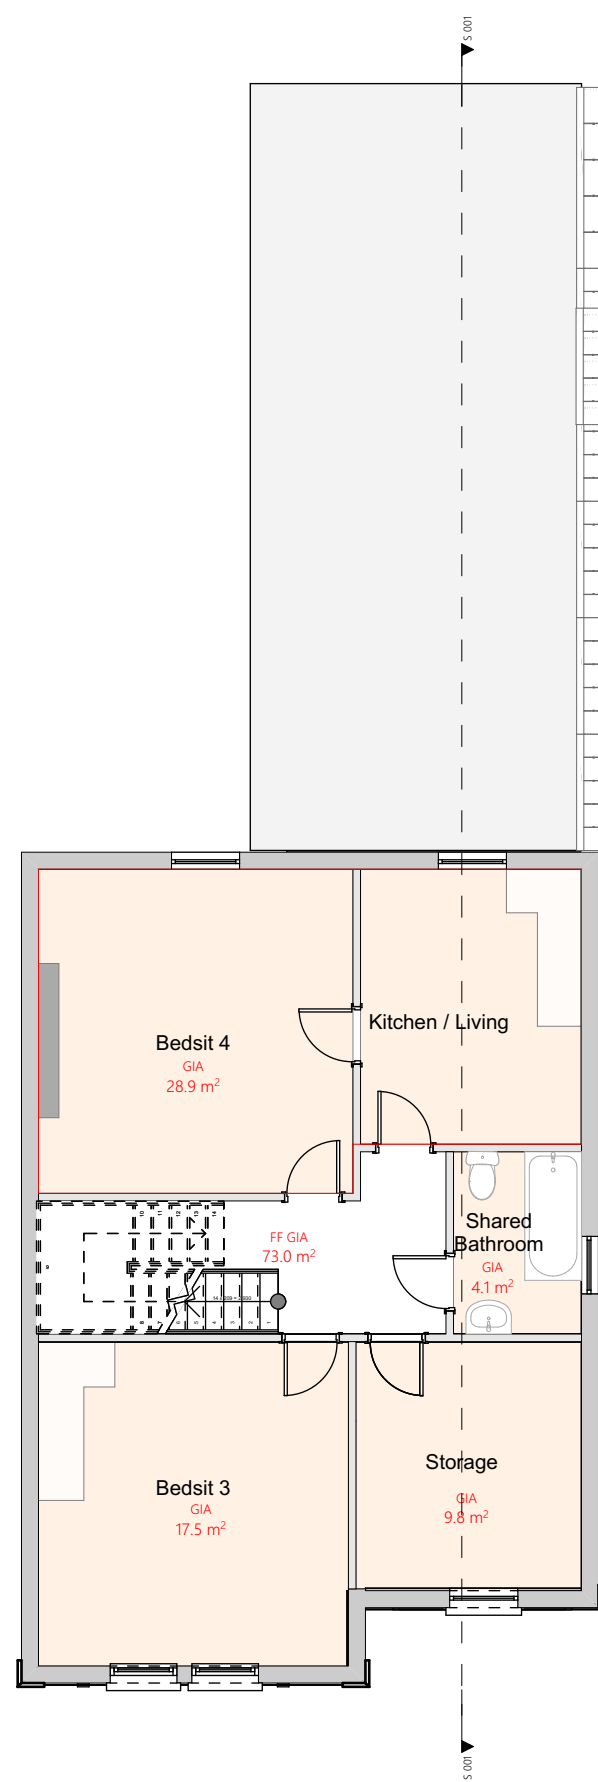

First Floor

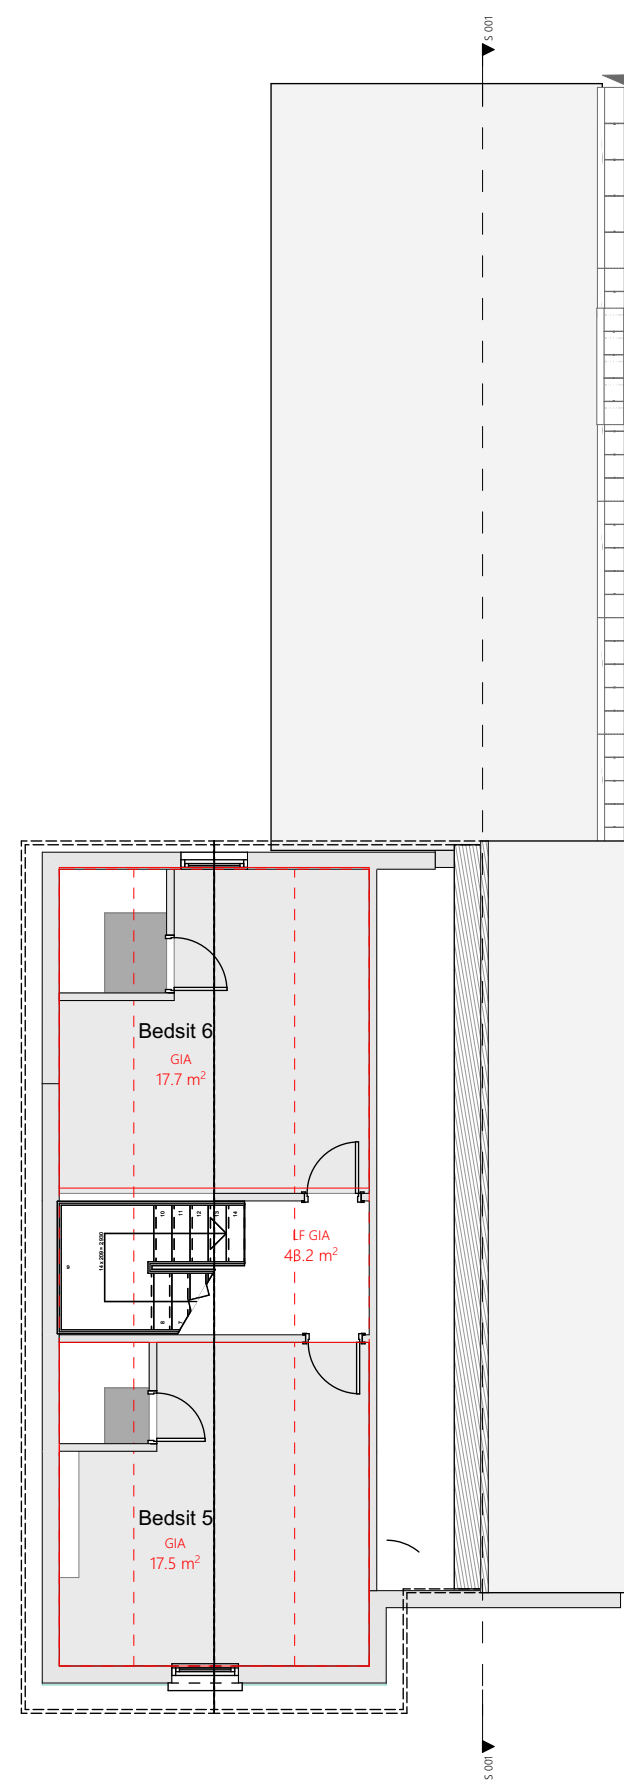

Roof

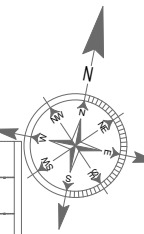

© This drawing remains the property of The Keen Partnership and shall not be copied without prior written consent.

All dimensions to be checked on site and any discrepancies to be reported before work commences.

Notes: Existing Schedule of Accommodation:

Ground Floor :
- Office: 17.5m2
- Bedsit 01: 35.0 m2
- Bedsit 02: 33.8 m2

First Floor :
- Office: 9.8 m2
- Bedsit 03: 17.5 m2
- Bedsit 04: 28.9 m2

Loft Floor :
- Bedsit 05: 17.5 m2
- Bedsit 06: 17.5 m2

Date	Rev	Comments	By	Chk'd

1:100



THE KEEN PARTNERSHIP
The Courtyard
Edinburgh Road
Reading RG30 2UA
Tel: 0118 9510 855
Fax: 0118 9510 866
chris@keenpartnership.co.uk
www.keenpartnership.co.uk



Client:
Royle Berkshire Developments

Job Title:
99 & 99 A London Rd, Reading RG1 5BY

Drawing Title:
Existing Ground First & Loft Floor Plans

Drawing Date: 01.05.22	Status: Planning Application	
Issue Date: 07/07/2022	Drawn By: CM	Scale: 1:100@A3
Drawing No: 9132-103		Rev: