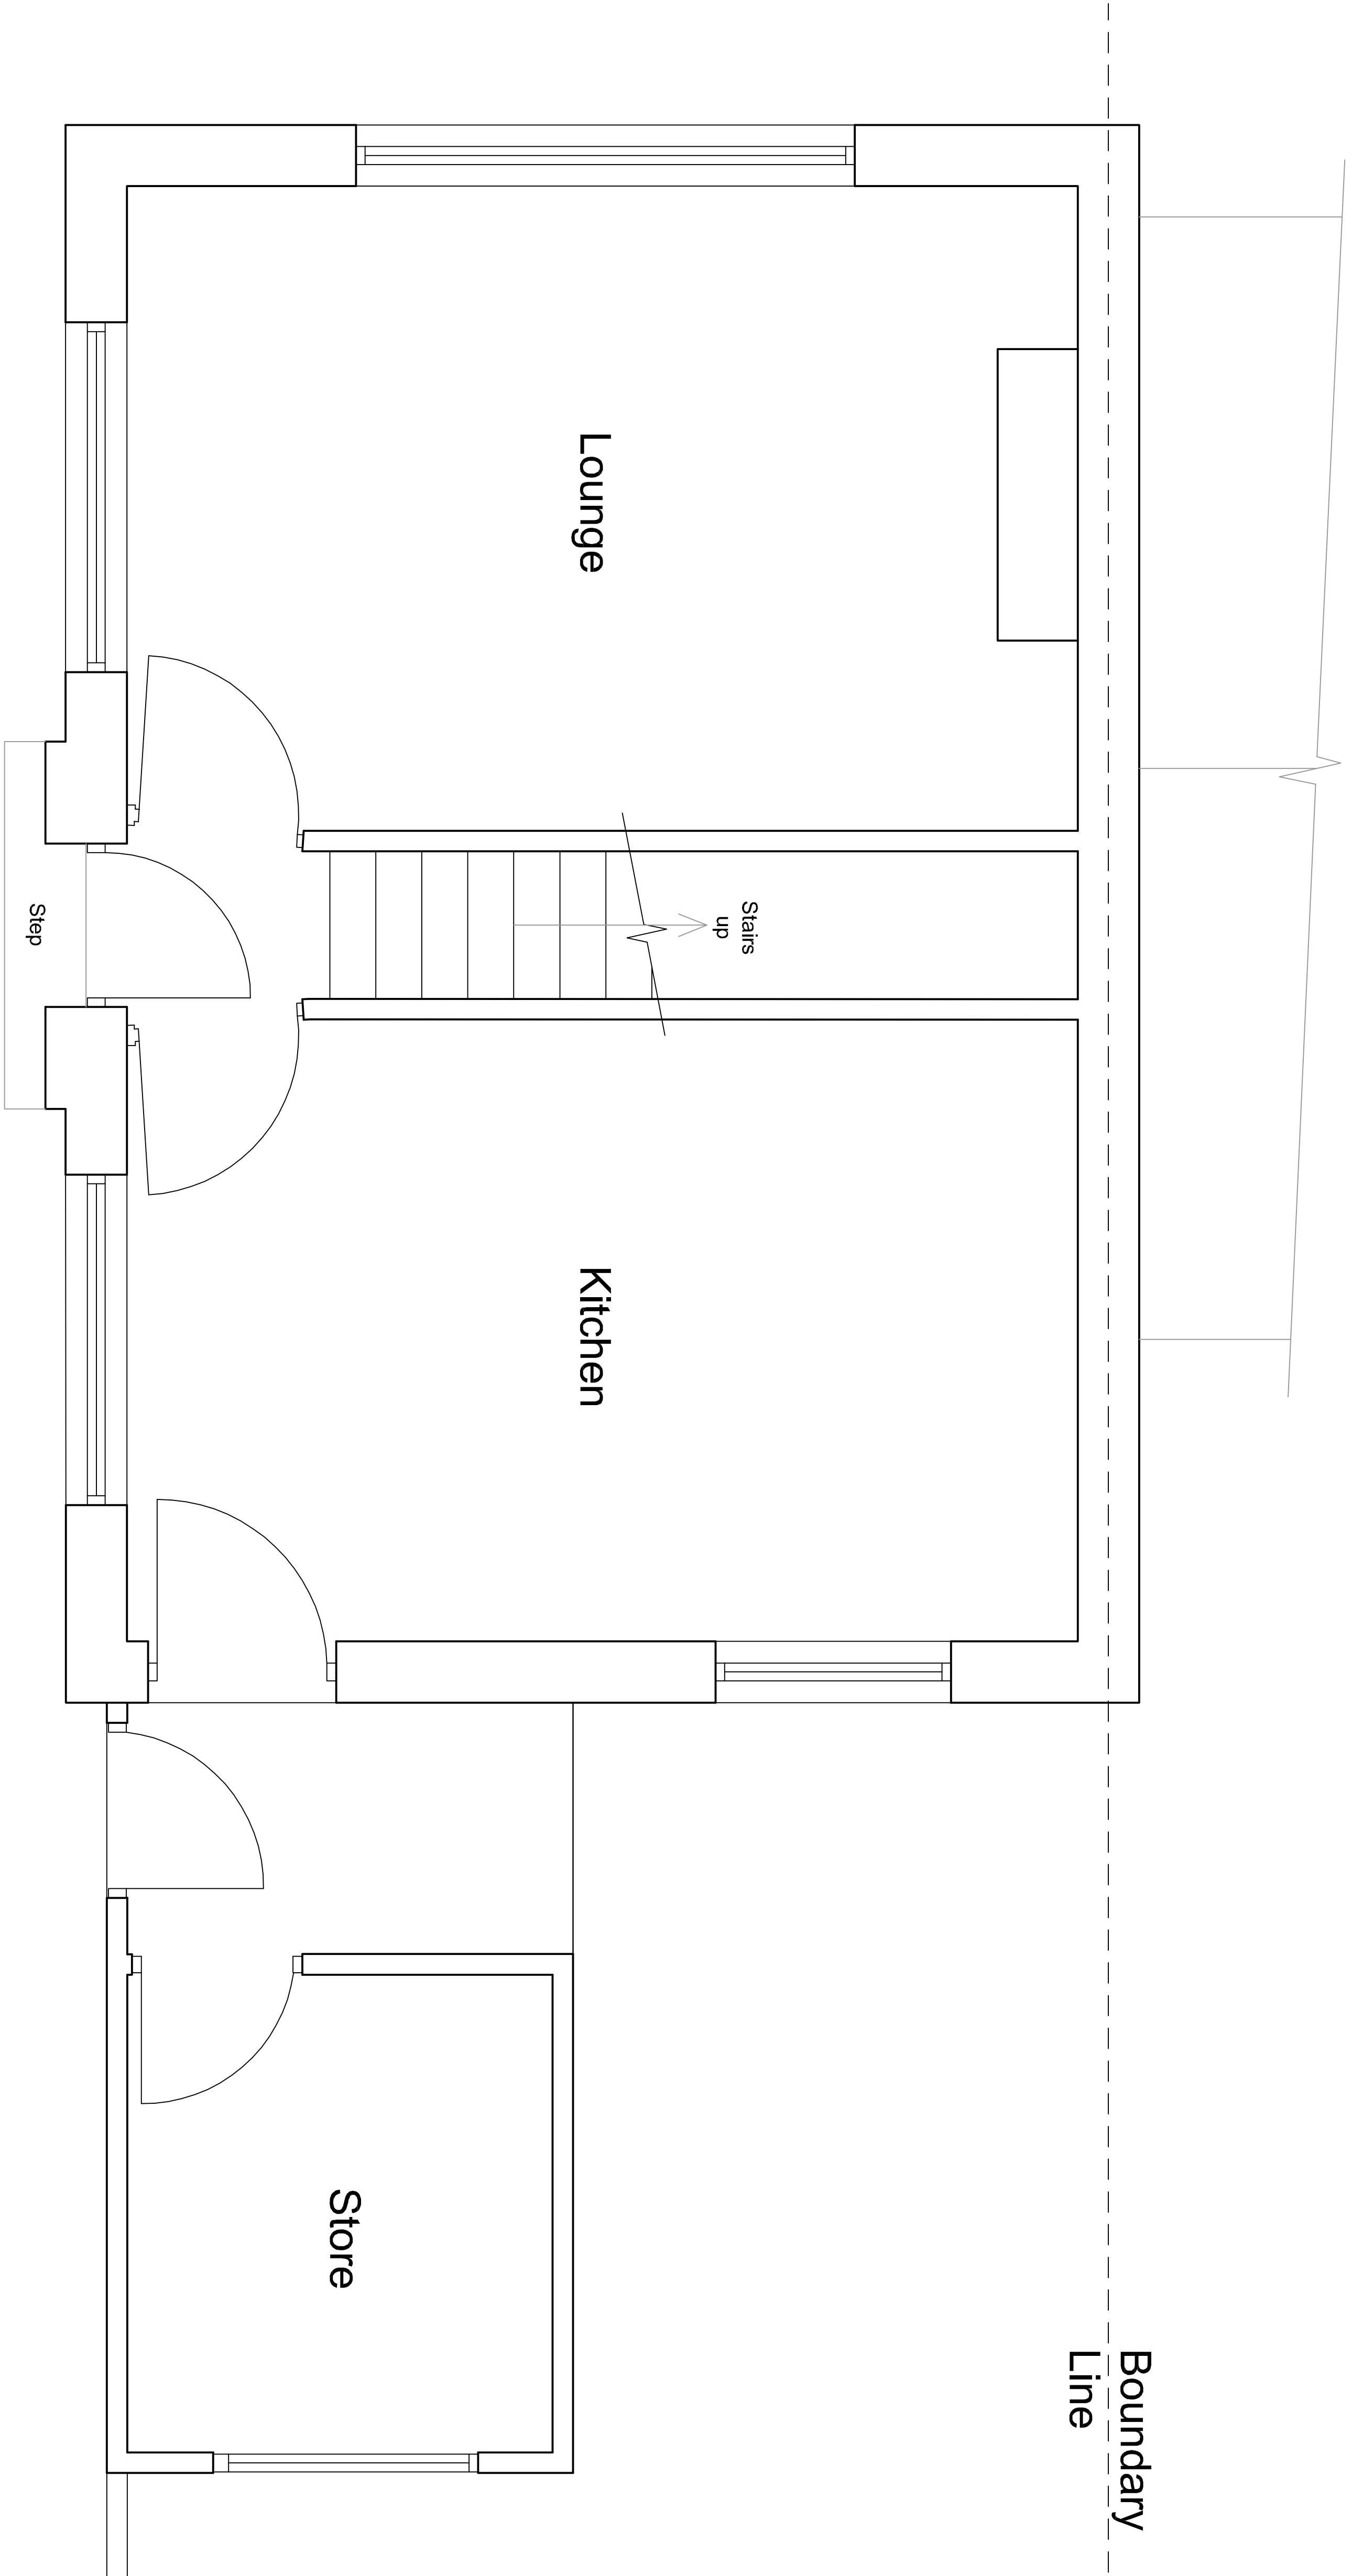


REV	DESCRIPTION	DATE
CLIENT		
Mr R Tamlyn & Mr D Cripps		

PROJECT	
Single Storey Extension to 1 Wyke Close, Titchurst, Reading, RG30 4HS	

DRAWING TITLE
Existing Ground Floor Plan

SCALE: 1:20 @ A1	
DATE: November 2022	DRAWN : spro

DRAWING NO.	REV
211 / 22 / 01	