




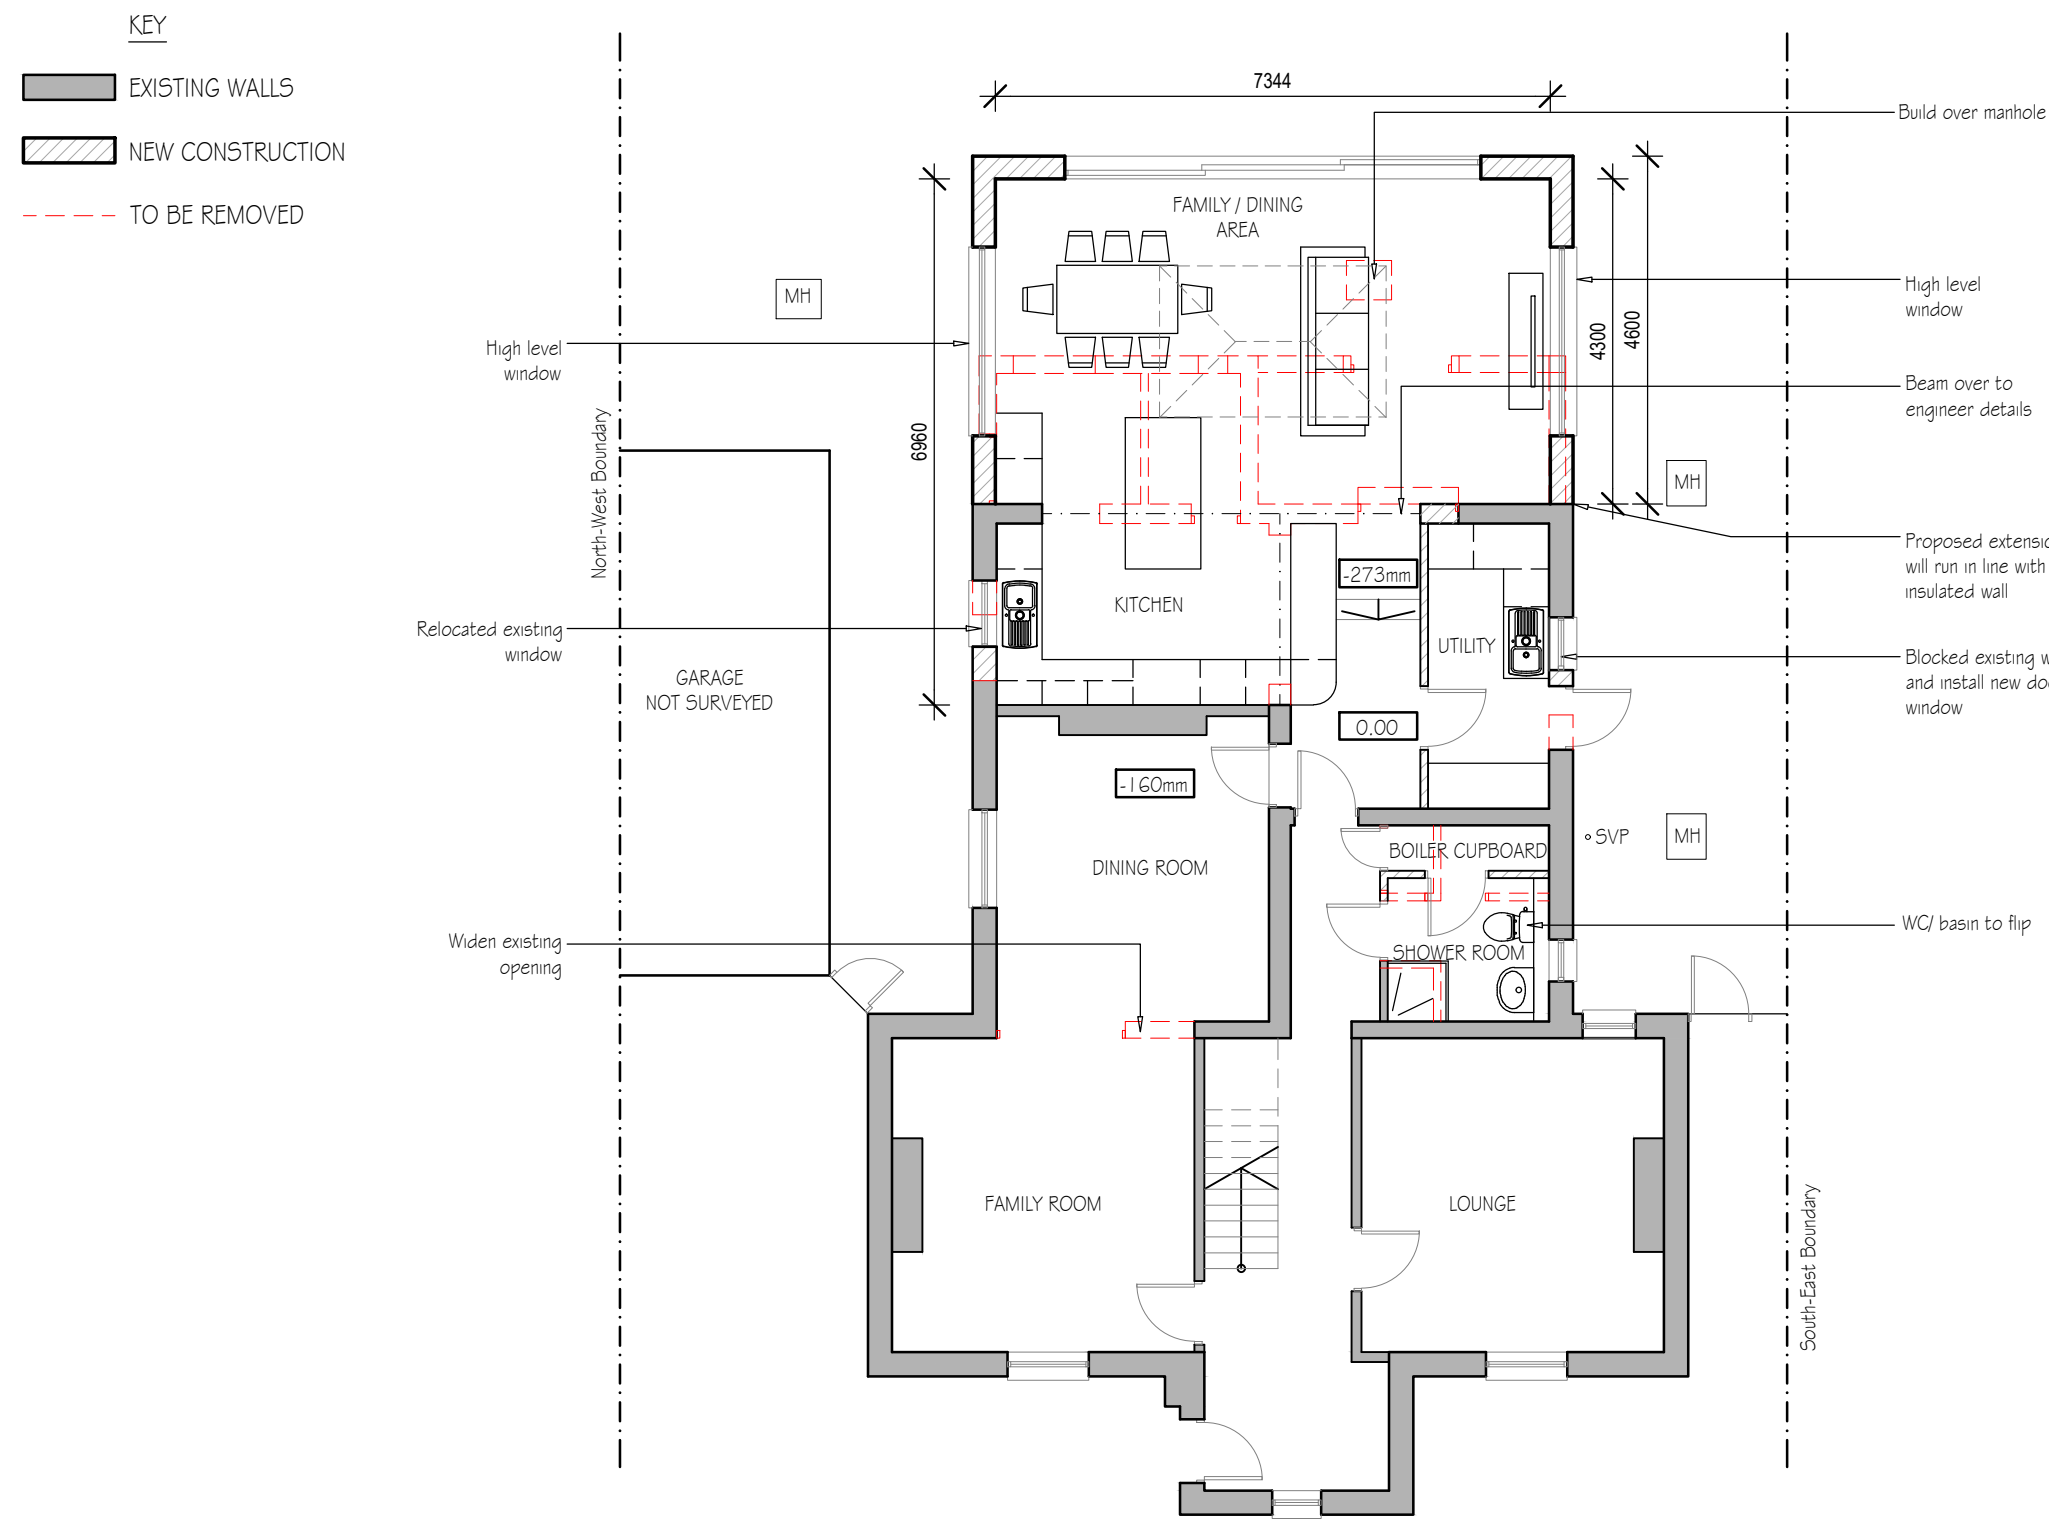


Proposed Ground Floor Plan 1:100
Total additional GEA: 36.5 sqm

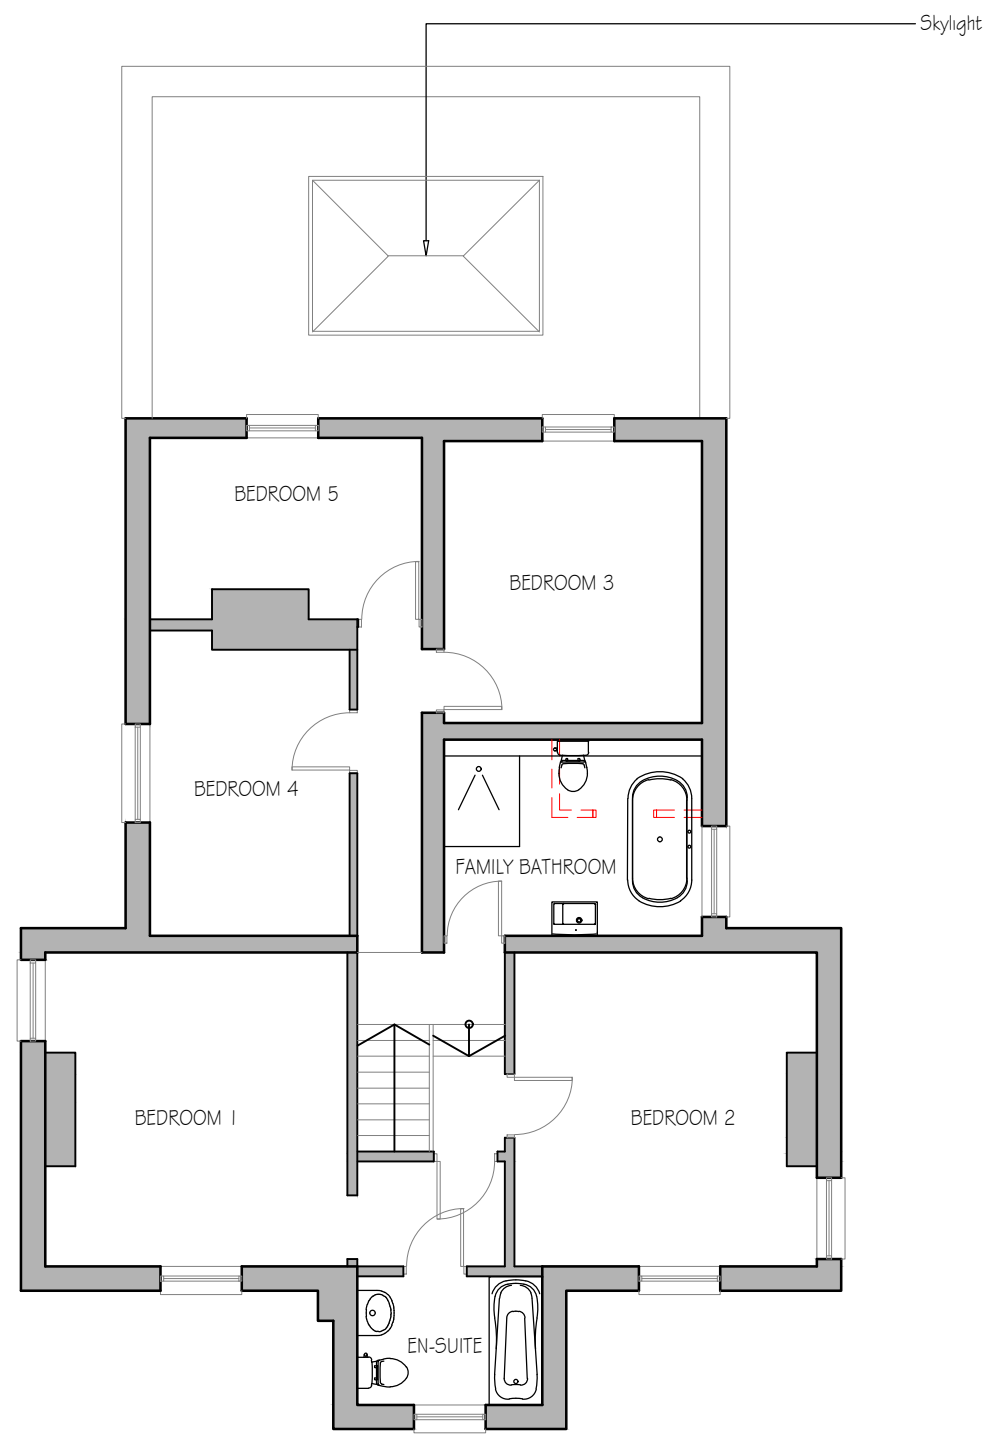


Proposed First Floor Plan 1:100

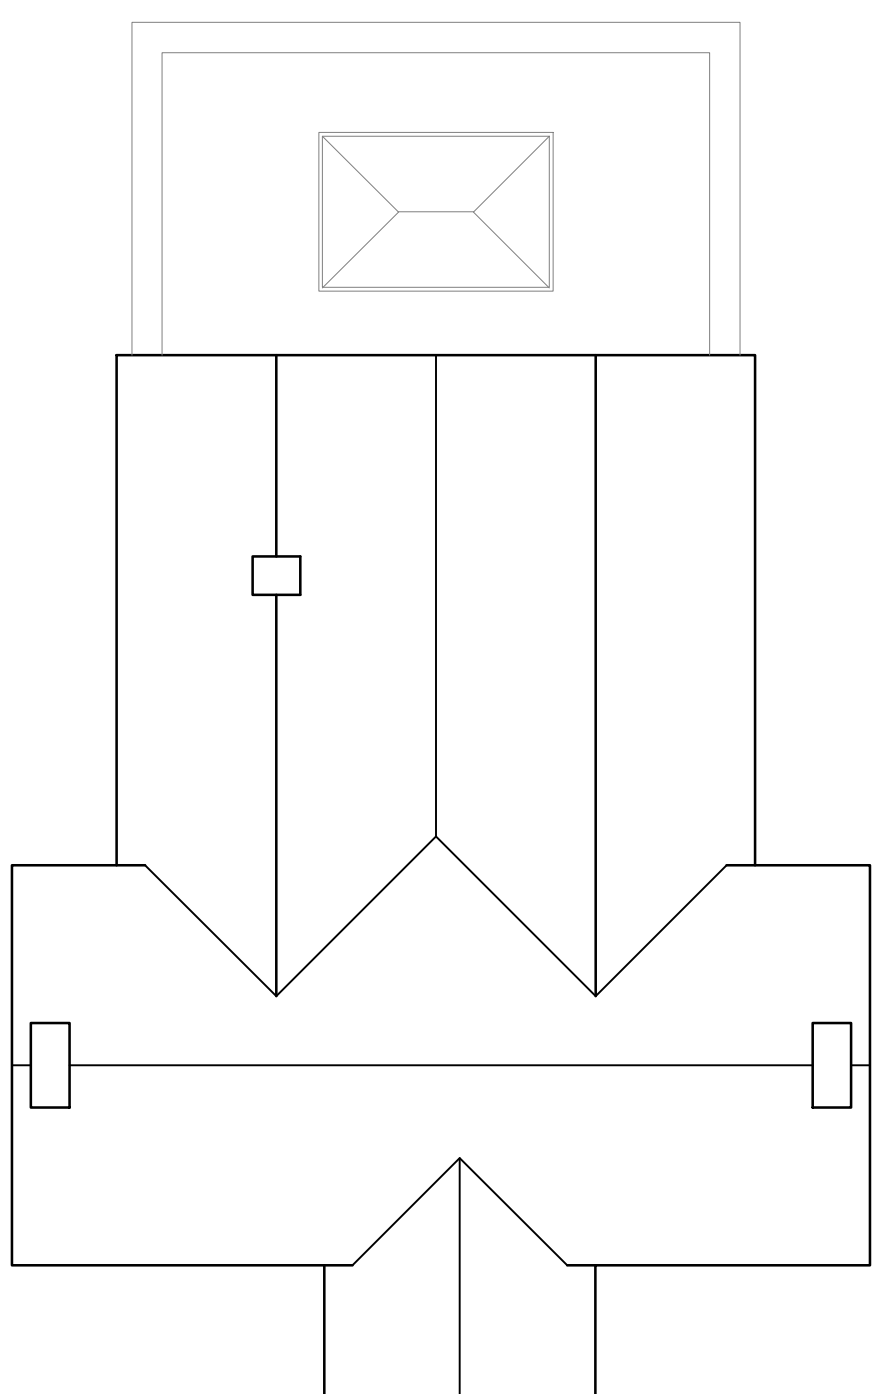


Proposed Roof Plan 1:100

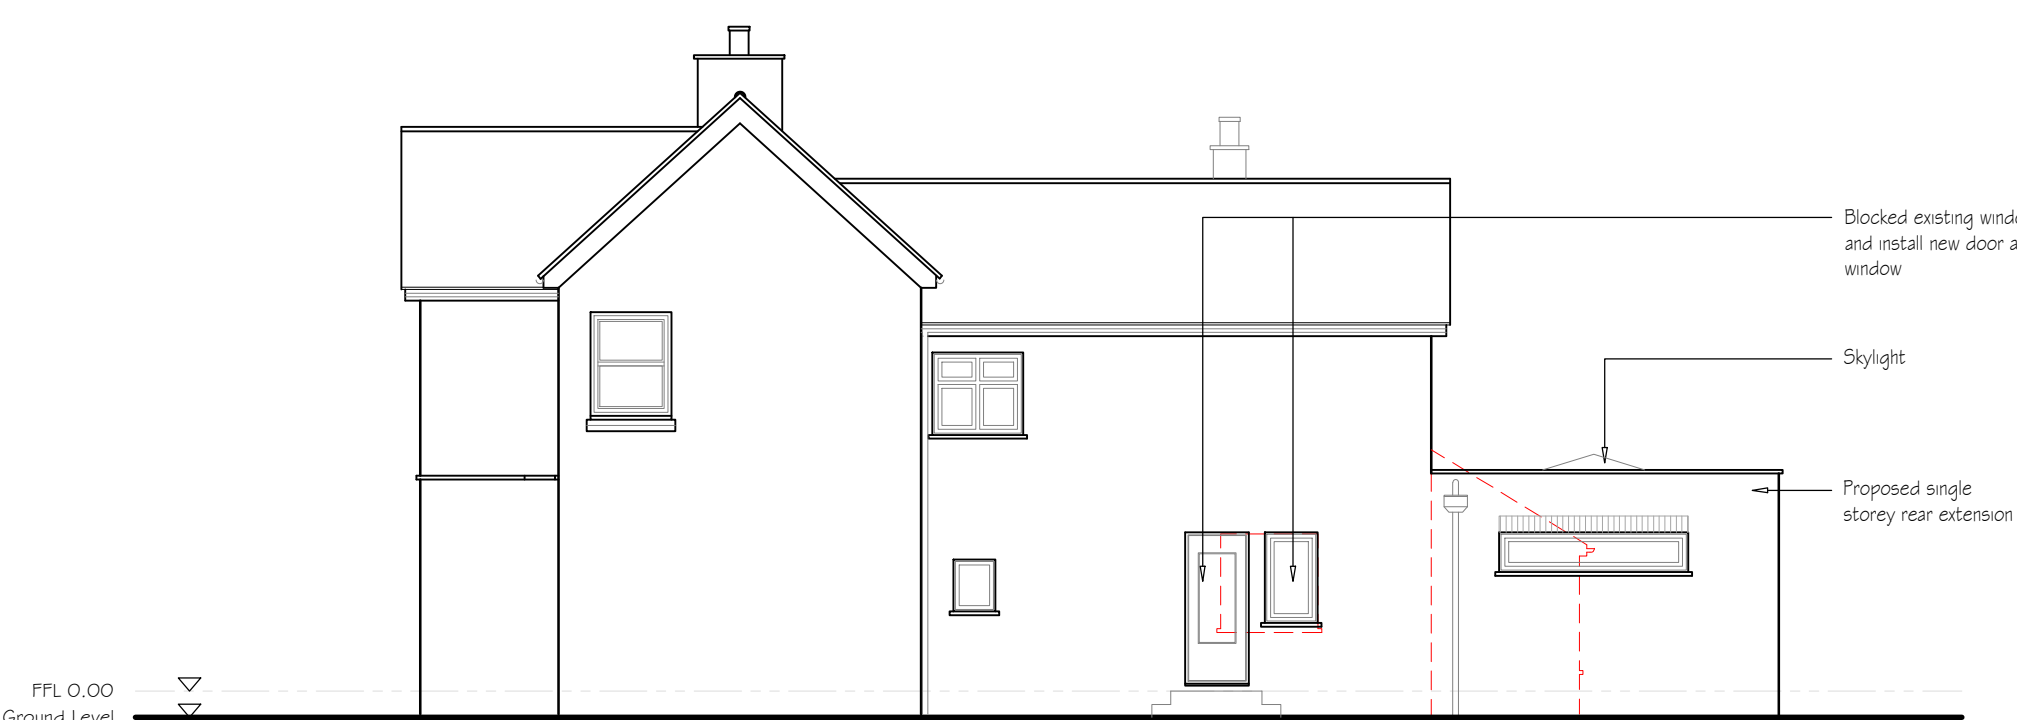


Proposed Side Elevation (South)
1:100

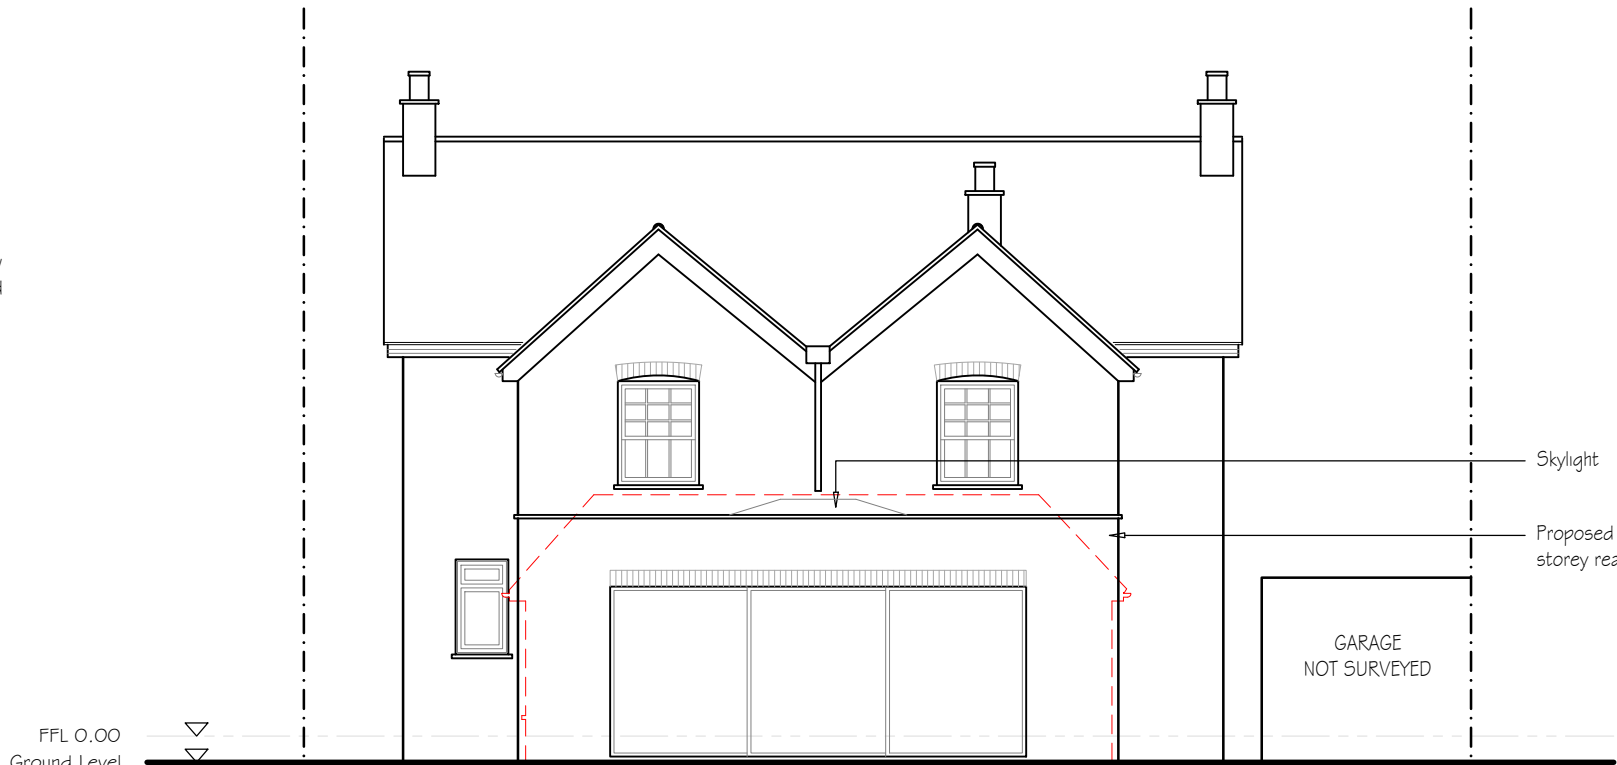

Proposed Rear Elevation (East)
1:100

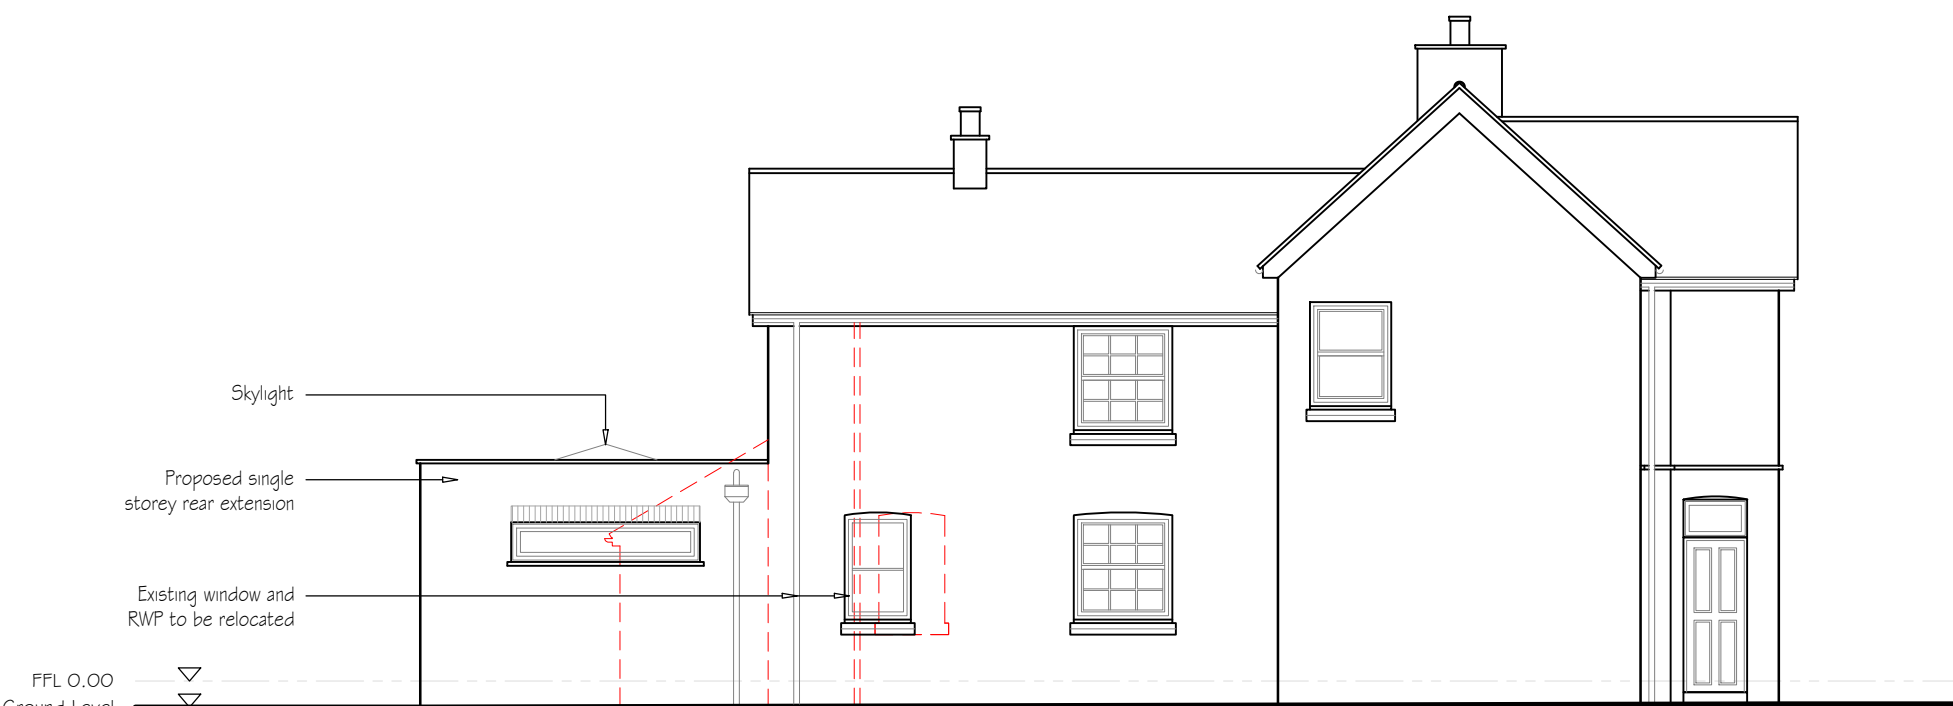

Proposed Side Elevation (North)
1:100

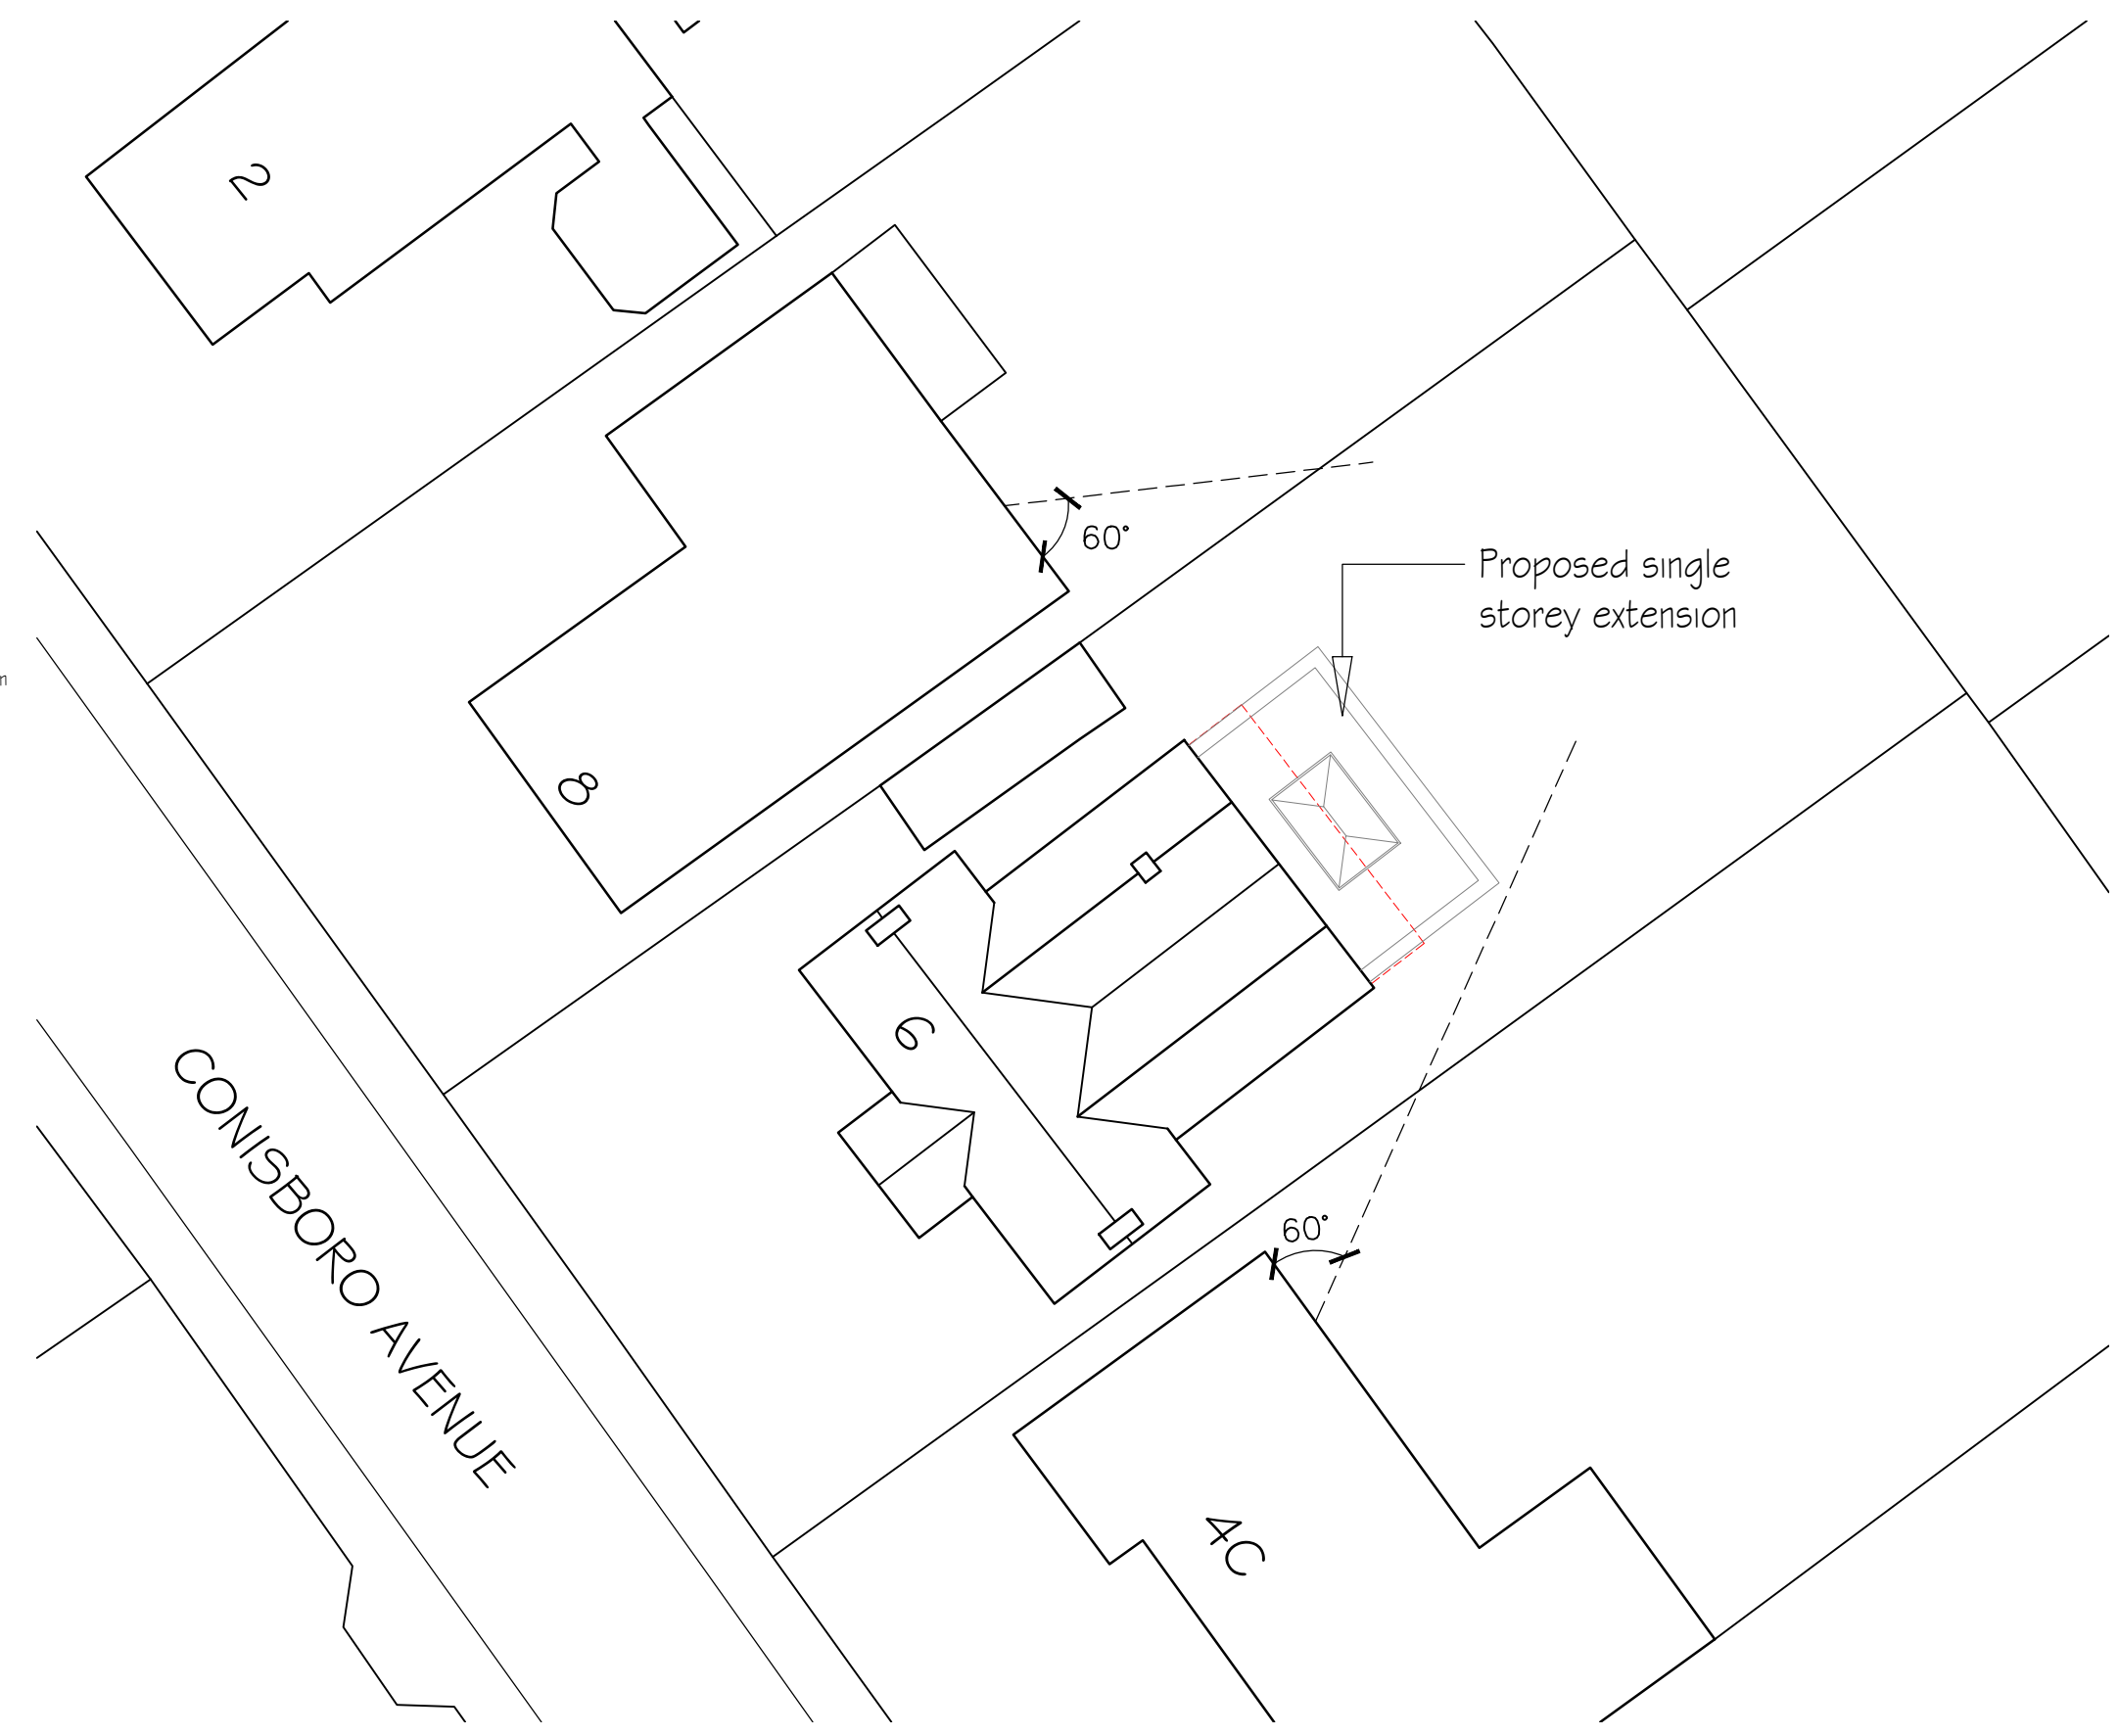

Site Block Plan 1:200

Revisions

Drawings Notes

1. this is not a survey drawing - all dimensions to be checked on site.
2. do not scale off this drawing.
3. the copyright of this drawing is the property of TPA Design Ltd
4. all discrepancies to be reported to the architect
5. please ensure that this drawing is read together and cross referenced with all other relevant architectural drawings, schedules and specifications.
6. please ensure that this drawing is read in conjunction with all other consultants/specialist contractors relevant drawings, schedules and specifications.
7. TPARCHITECTS is a trading name of TPA Design Ltd Registered address 33a St Lukes Road, Maidenhead, Berkshire SL67DN.

Project	6 Conisboro Avenue Caversham RG4 7JB	TPARCHITECTS					
Title	Proposed Plans and Elevations Site block plan	33a St Lukes Road Maidenhead Berkshire SL6 7DN + (44) 01628412388 enquiries@tparch.co.uk www.tparch.co.uk					
Drg. No.	2815-PL-101	Rev	Drawn MK	Checked NG	Date Sep'22	Scale 1:100	Status Planning