
 


Willow Tree Cottage Site Plan

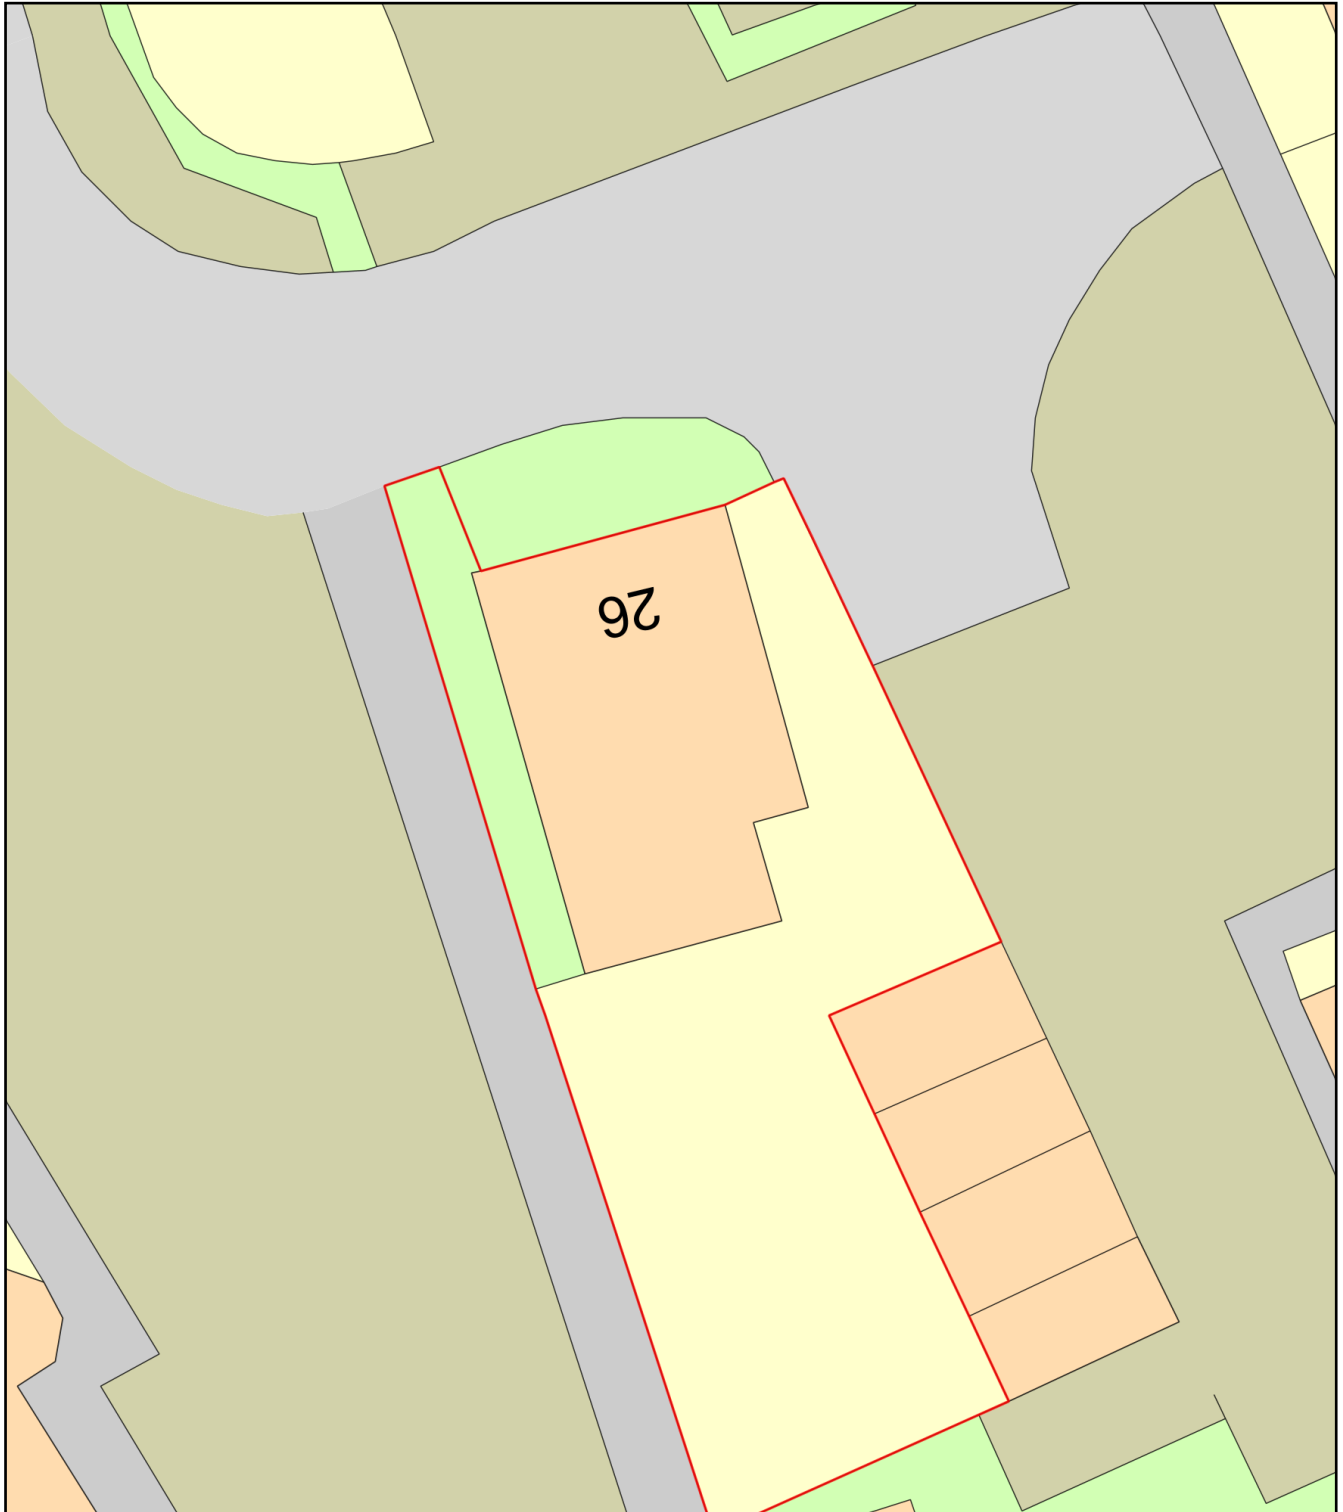

Plan Produced for: Willow Tree Cottage

Date Produced: 21 Feb 2020

Plan Reference Number: TQRQM20052204326442

Scale: 1:200 @ A4