
 


This drawing is copyright and may not be reproduced in whole or part without written authority.
The Harris Group Ltd does not accept liability for any deviation to our drawings or specifications.

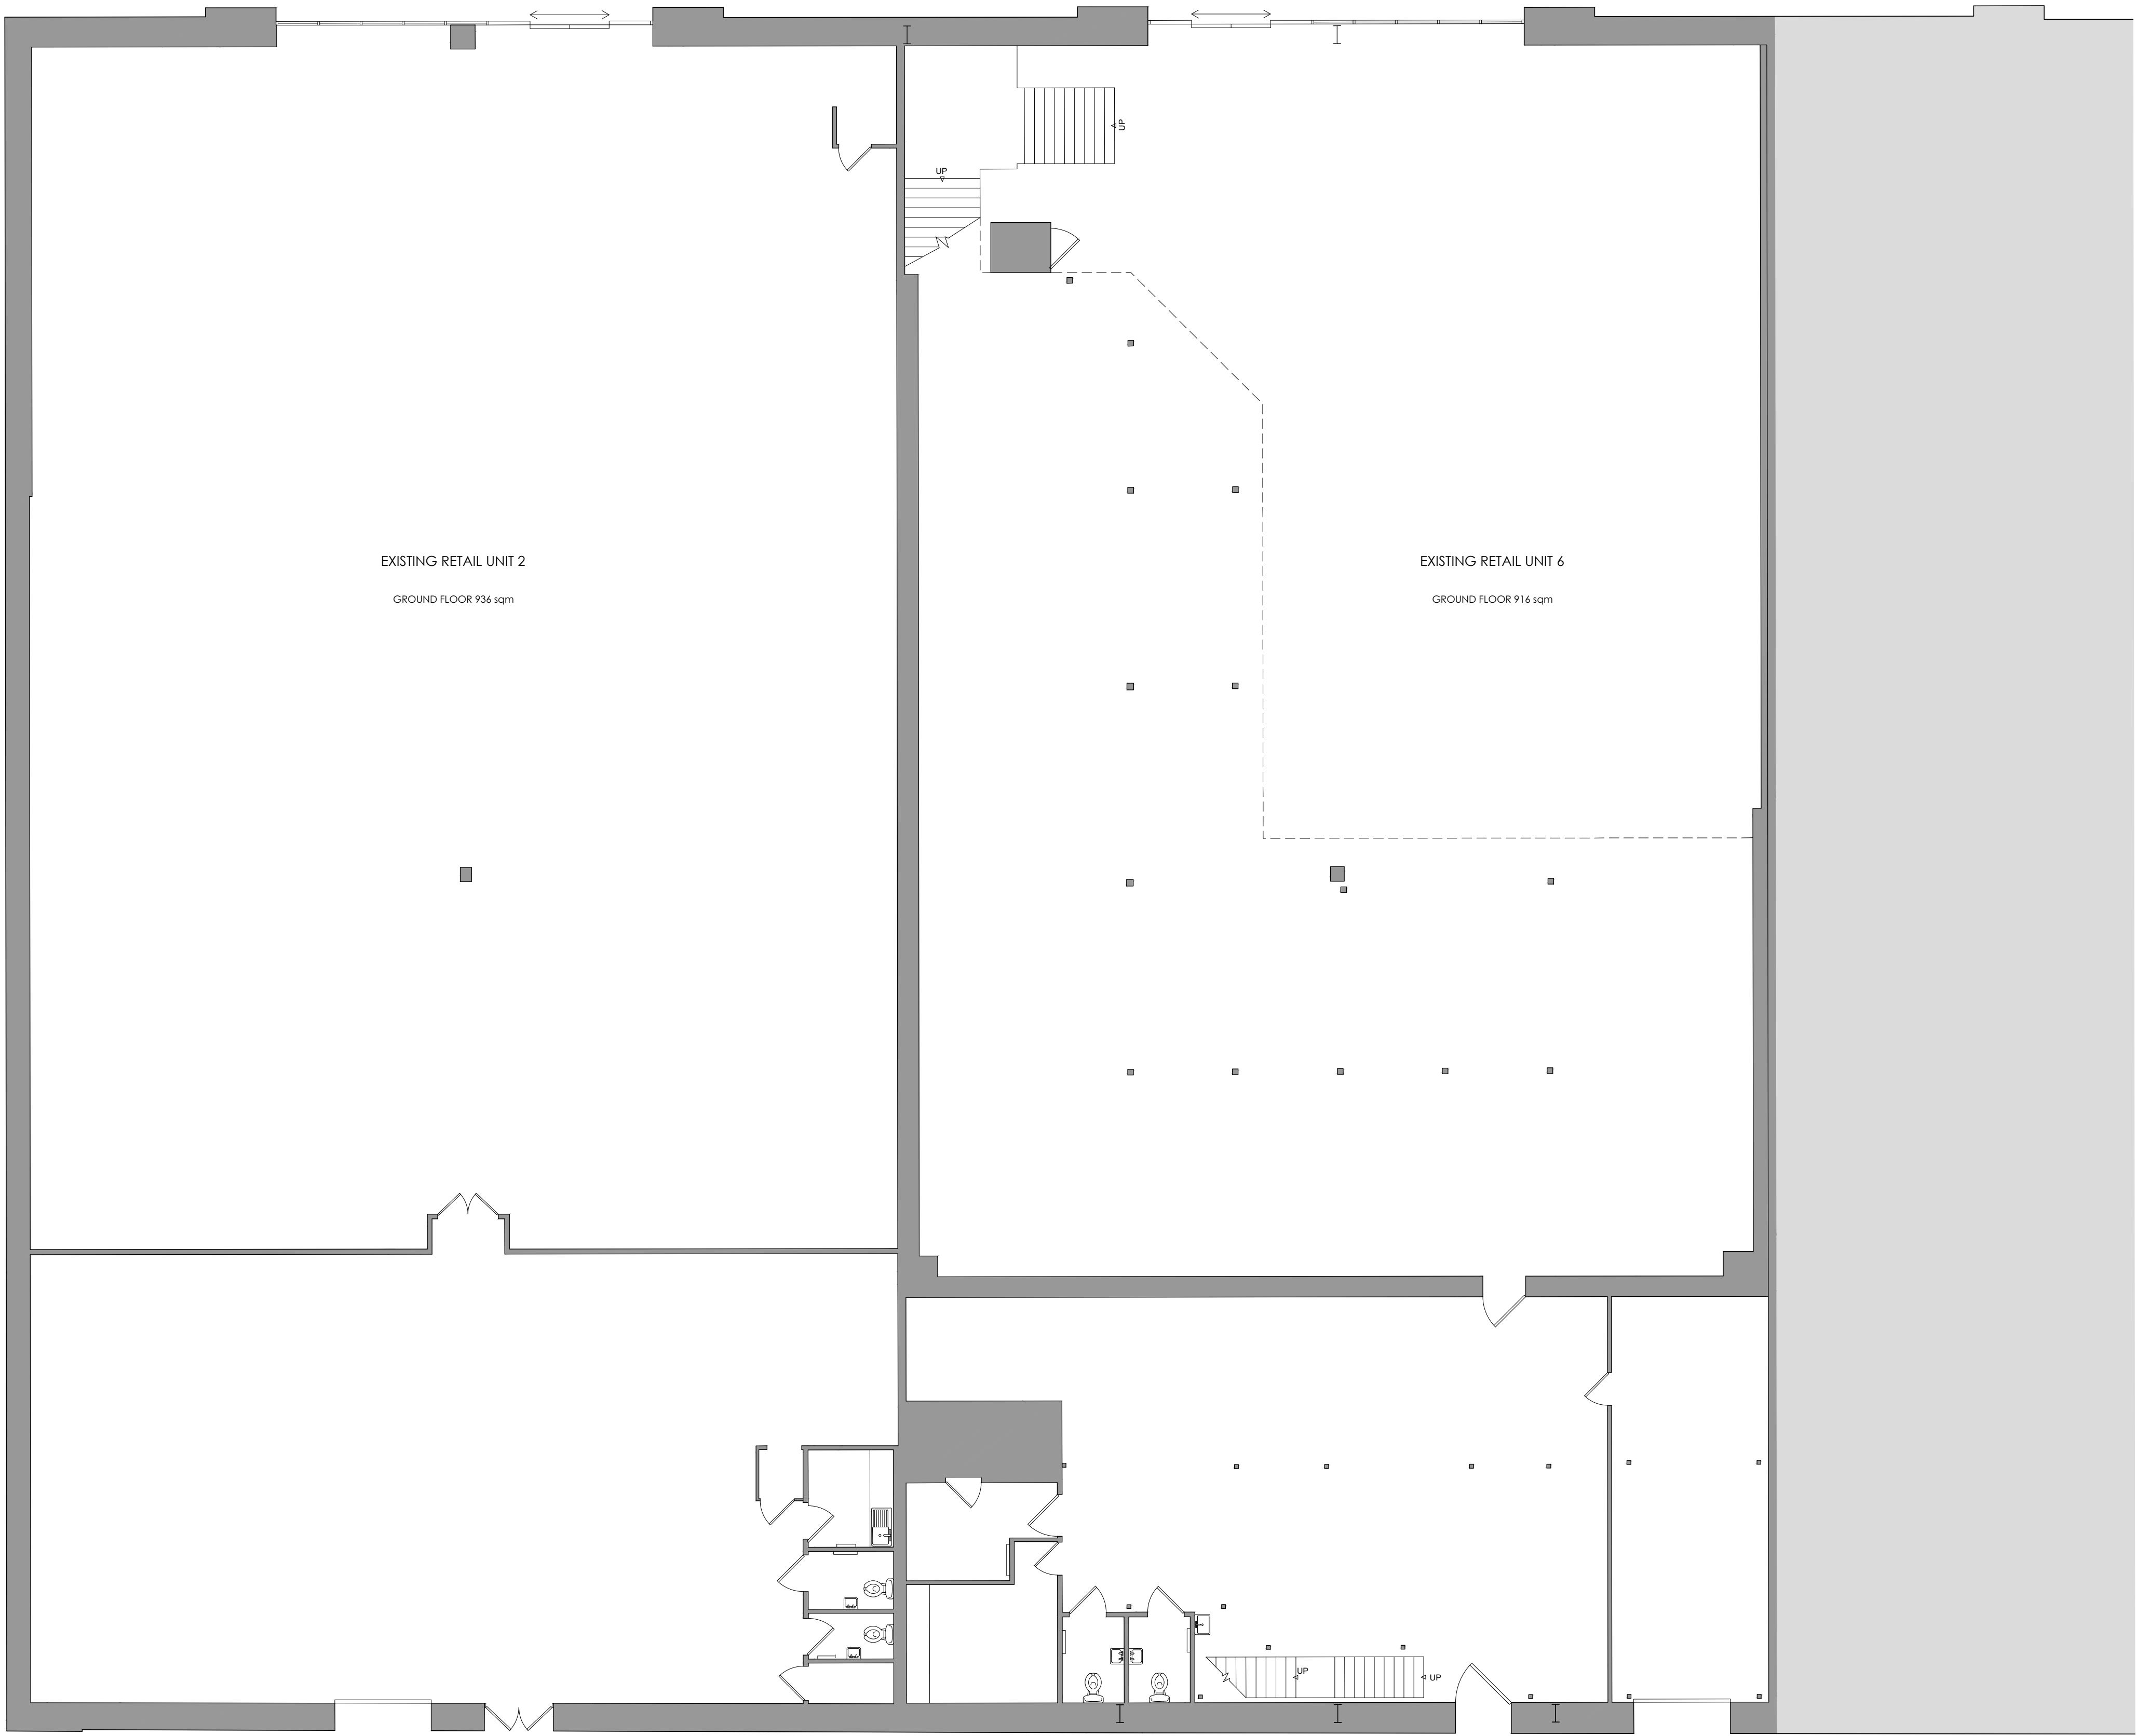

CAD file reference 15044-1/17.0/100

EXISTING AREAS	UNIT 2	UNIT 6
GEA	996 sqm	1,625 sqm
GIA	936 sqm	1,556 sqm

01 EXISTING GROUND FLOOR PLAN
1:100

Rev	00	mm	ww	----	---	---
Rev	Date	Description	Rev	By	Ch'd	By
Project Title						
PROPOSED DEVELOPMENT						
UNIT 2 & UNIT 6, READING RETAIL PARK 709-731 OXFORD ROAD READING RG30 1PR						
Client						
COLUMBIA THREADNEEDLE INVESTMENTS						
Status						
PLANNING						
Scale			Drawing Size			
1:100			A1			
Date	20/06/2022	Drawn By	DP	Checked	DRW	
Drawing Title						
EXISTING GROUND FLOOR PLAN						
Job-Dwg No					15044-1-104	Rev -

- ☐ 2 St. Johns North, Wakefield, WF1 3GA t. 01924 291800
- ☐ Carvers Warehouse, 77 Dale Street, Manchester, M1 2HG t. 0161 2388555
- ☐ The Old Rectory, 79 High Street, Newport Pagnell, MK16 8AB t. 01908 211577
- ☒ 101 London Road, Reading, RG1 5BY t. 0118 9507700
- ☐ 10 Gees Court, St Christophers Place, London, W1U 1JJ t. 0207 4091215

