





Key (Floor Plans)

Existing walls


New walls

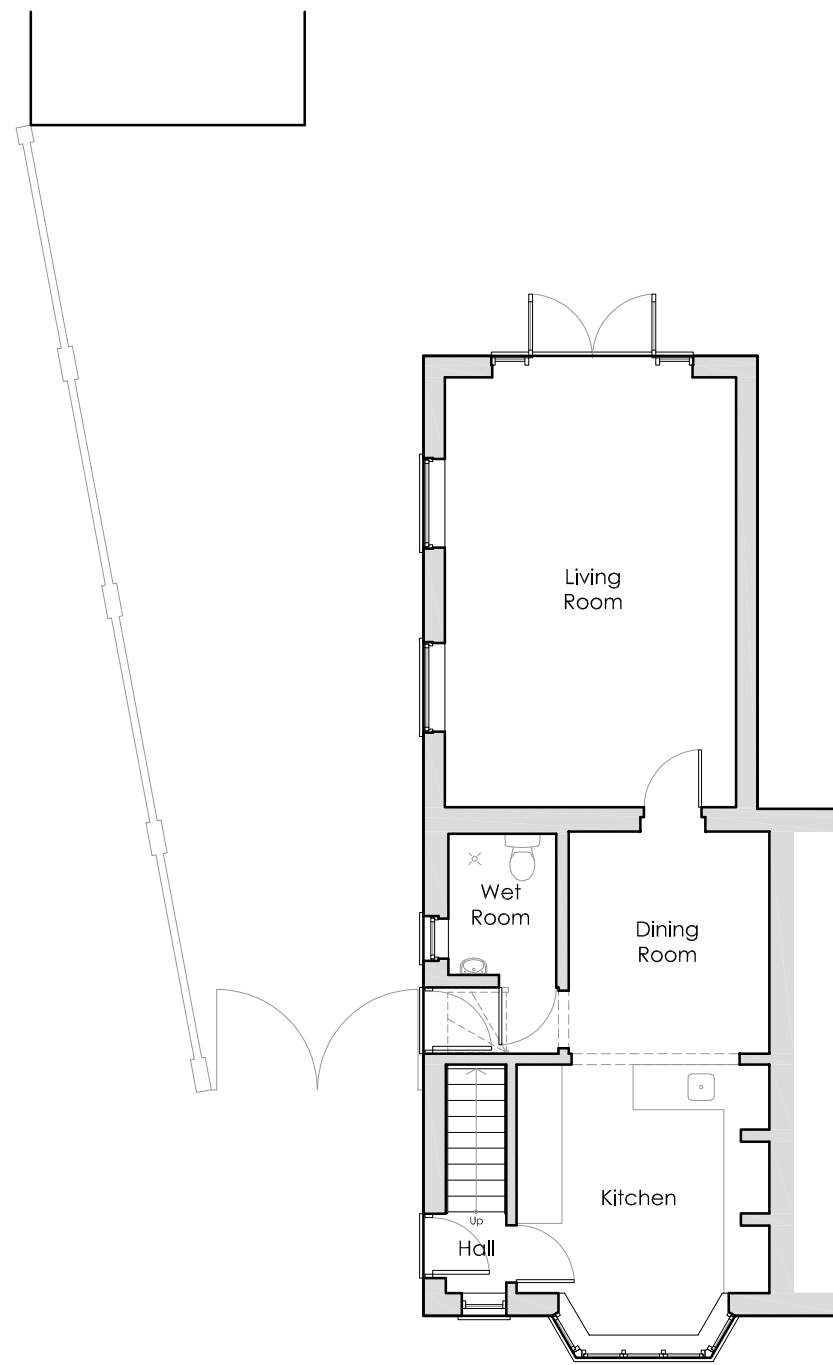

Ground Floor Plan

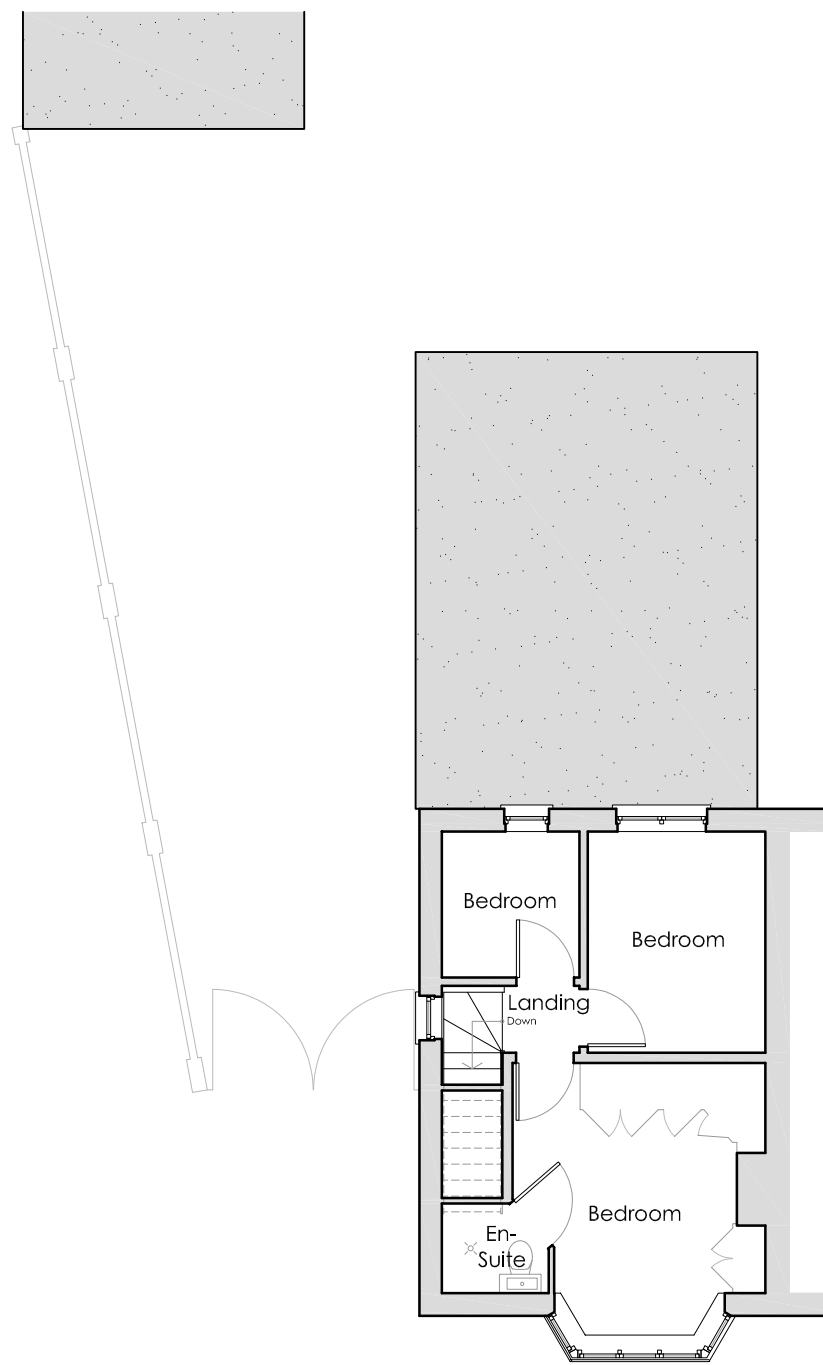

First Floor Plan

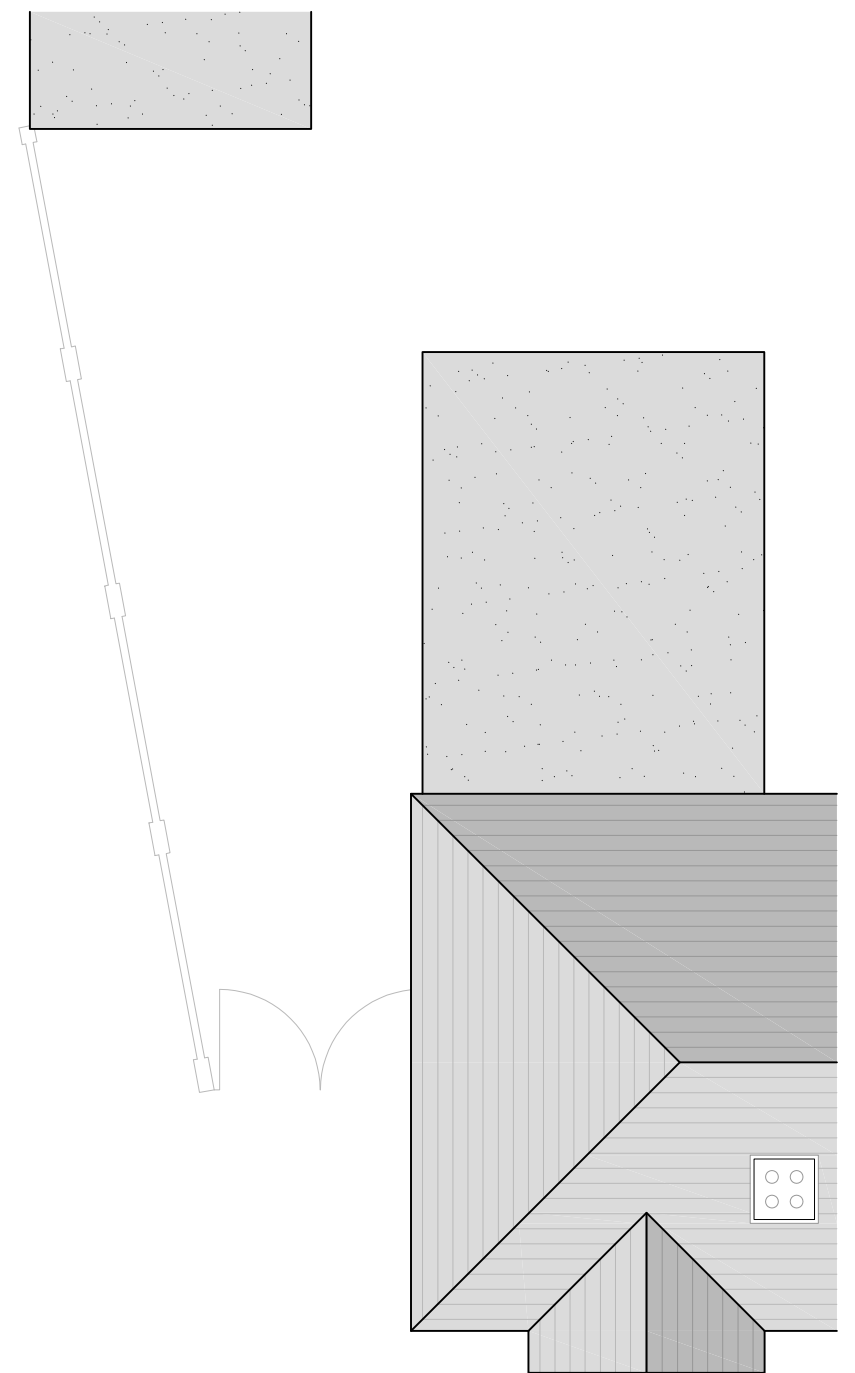

Roof Plan

Original Drawing @ A3

rob le ry

architecture

23 Hobbs Court, Basingstoke,
Hampshire. RG24 9RQ
rlarchitecture@live.co.uk
07919 070760

0m1m2m3m4m5m

Scale 1:100

0m10m25m

Scale 1:500

0m20m50m

Scale 1:1250

Rev:	Date:	Description:	Drawn:	Project:	Status:	
-	-	-	-	Proposed Part Double-Storey, Part Single-Storey Rear Extension at 12a Glenwood Drive, Tilehurst, Reading, Berkshire, RG31 4HE.	Planning (Not For Construction)	
					Date: June 2022	
				Client: Mr and Mrs Luizon	Scale: 1:100	Drawn: RL
				Drawing: Existing Plans	Drawing No: 2203 - PL02	Rev: -