


30 ASH ROAD, READING, BERKSHIRE - RG30 4SN

ALL MATERIALS TO MATCH EXISTING WHERE POSSIBLE

PROPOSED SINGLE STOREY REAR EXTENSION & GARAGE CONVERSION

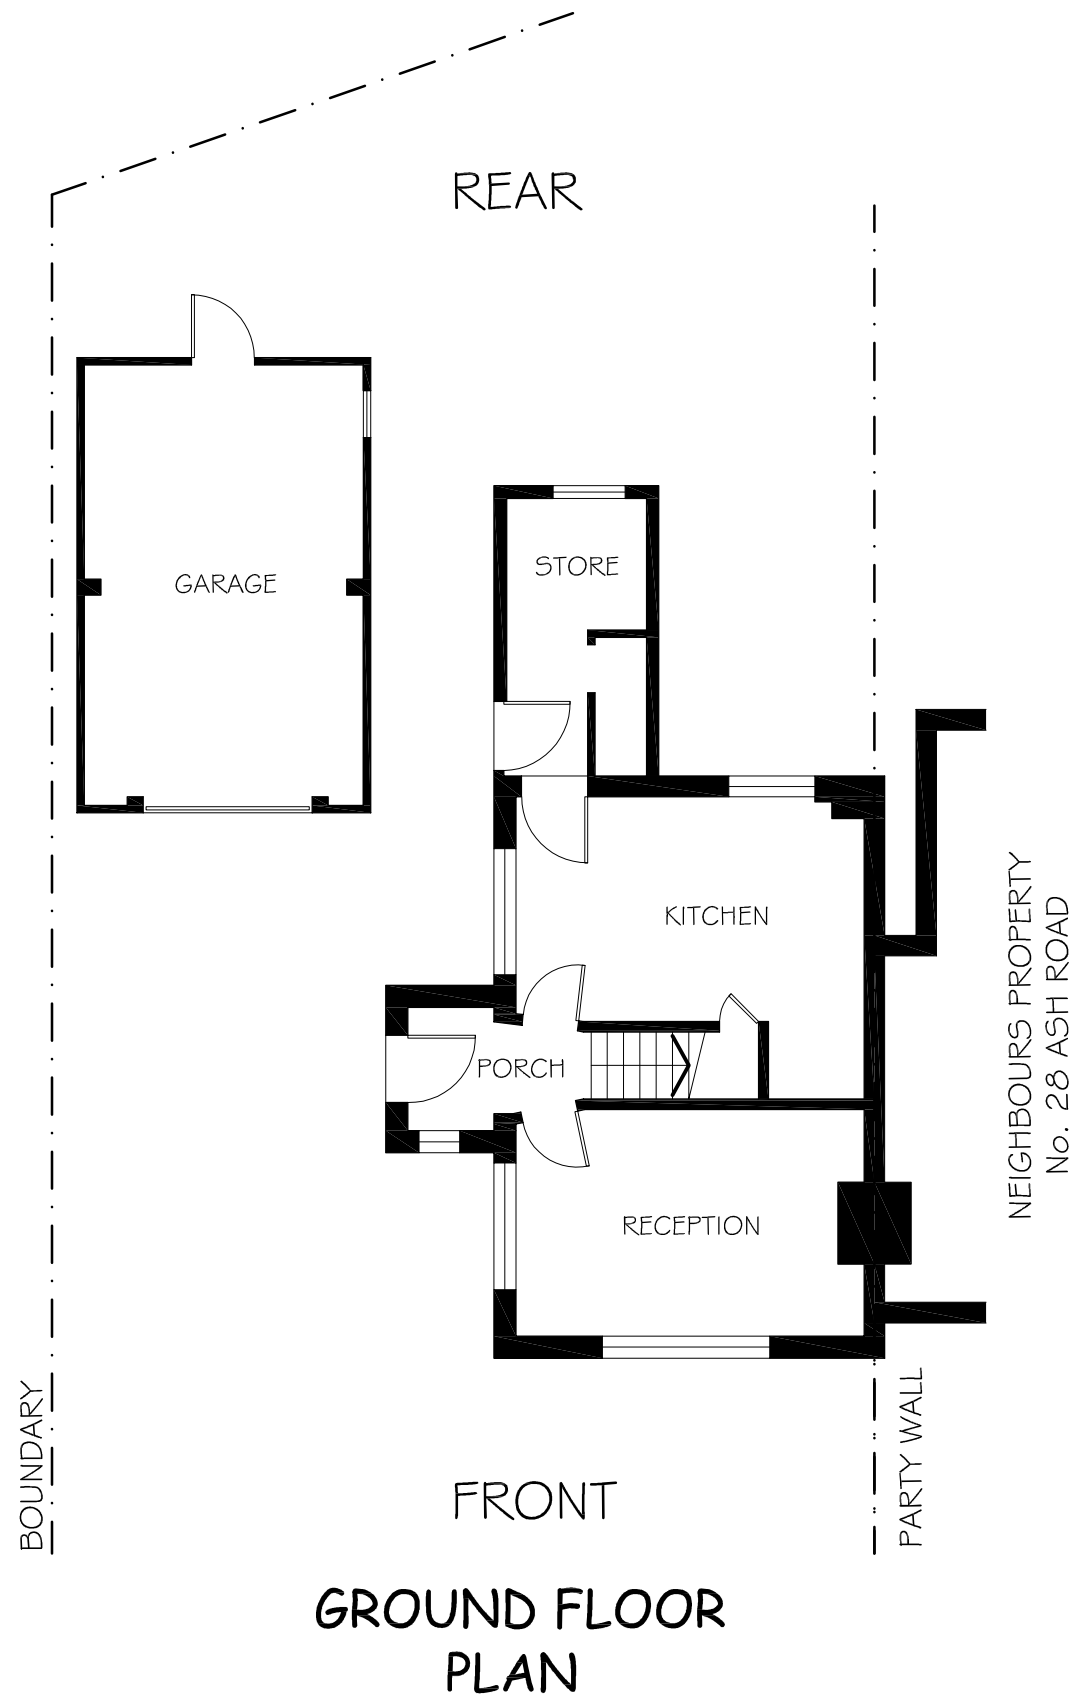

SCALE 1:100 @ A3 DRAWN NR - AUGUST 2022

DRG No. APL 1455 - E01

EXISTING FLOOR & ROOF PLANS

