



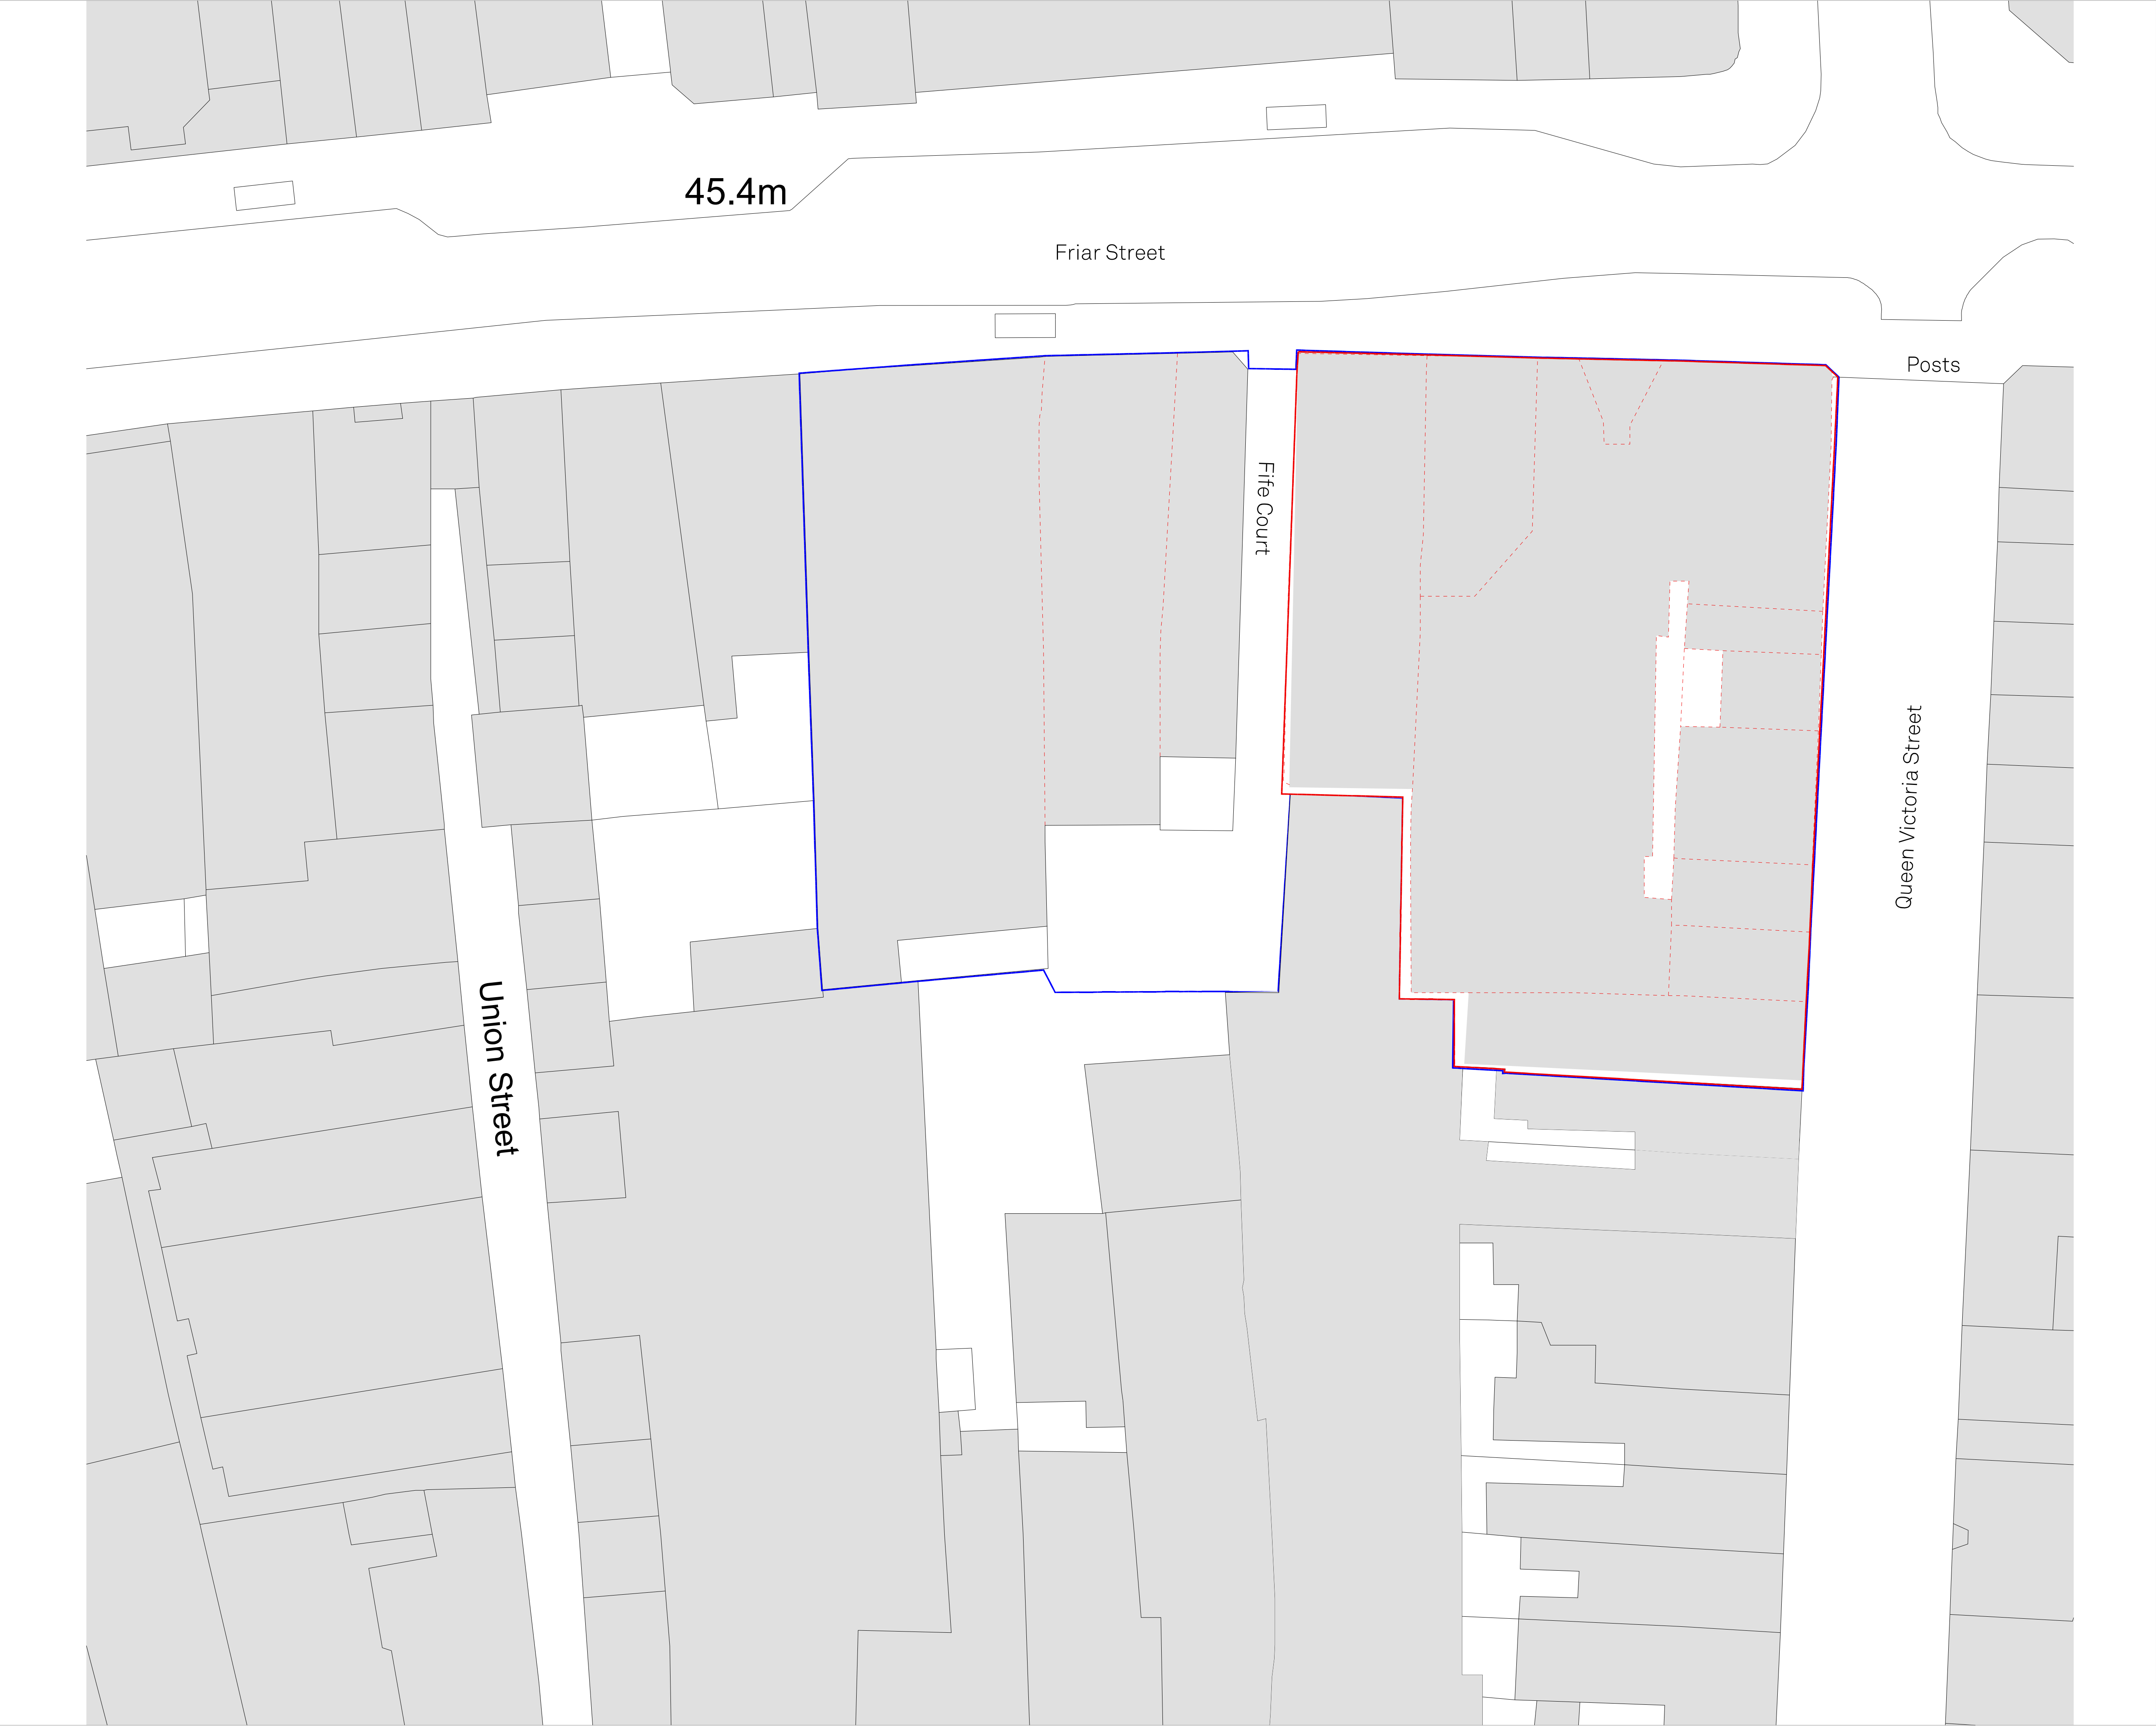

Notes
This document is © Falconer Chester Hall Limited.
All drawing measurements shall not be obtained by scaling. Any discrepancies on this document to be immediately reported to the Architect. Verify all dimensions and levels prior to construction. This Document shall be read in conjunction with related documents, specifications and associated models.

 

P01 09.08.22 EF CC First Issue
Rev: | Date: | By: | Chk By: | Rev Note:

**FALCONER
CHESTER
HALL**



London | Liverpool | Manchester | www.fcharchitects.com | +44(0)151 243 5800

Project Title
138-144 Friar Street, 145-148 Friar Street,
1-15 Queen Victoria Street Reading
Client

Thackery Estates

Drawing Title
Existing Site Plan

Drawing No.
P22018-FCH-BA-XX-DR-A-1200

Status
S2

Issue suitable for:
Information

Date
09.08.22

Job No.
P22-018

Drawing Stage
Planning

Scale
1:200@A1

Rev
P01

Drawn By
EF

Checked By
CC