




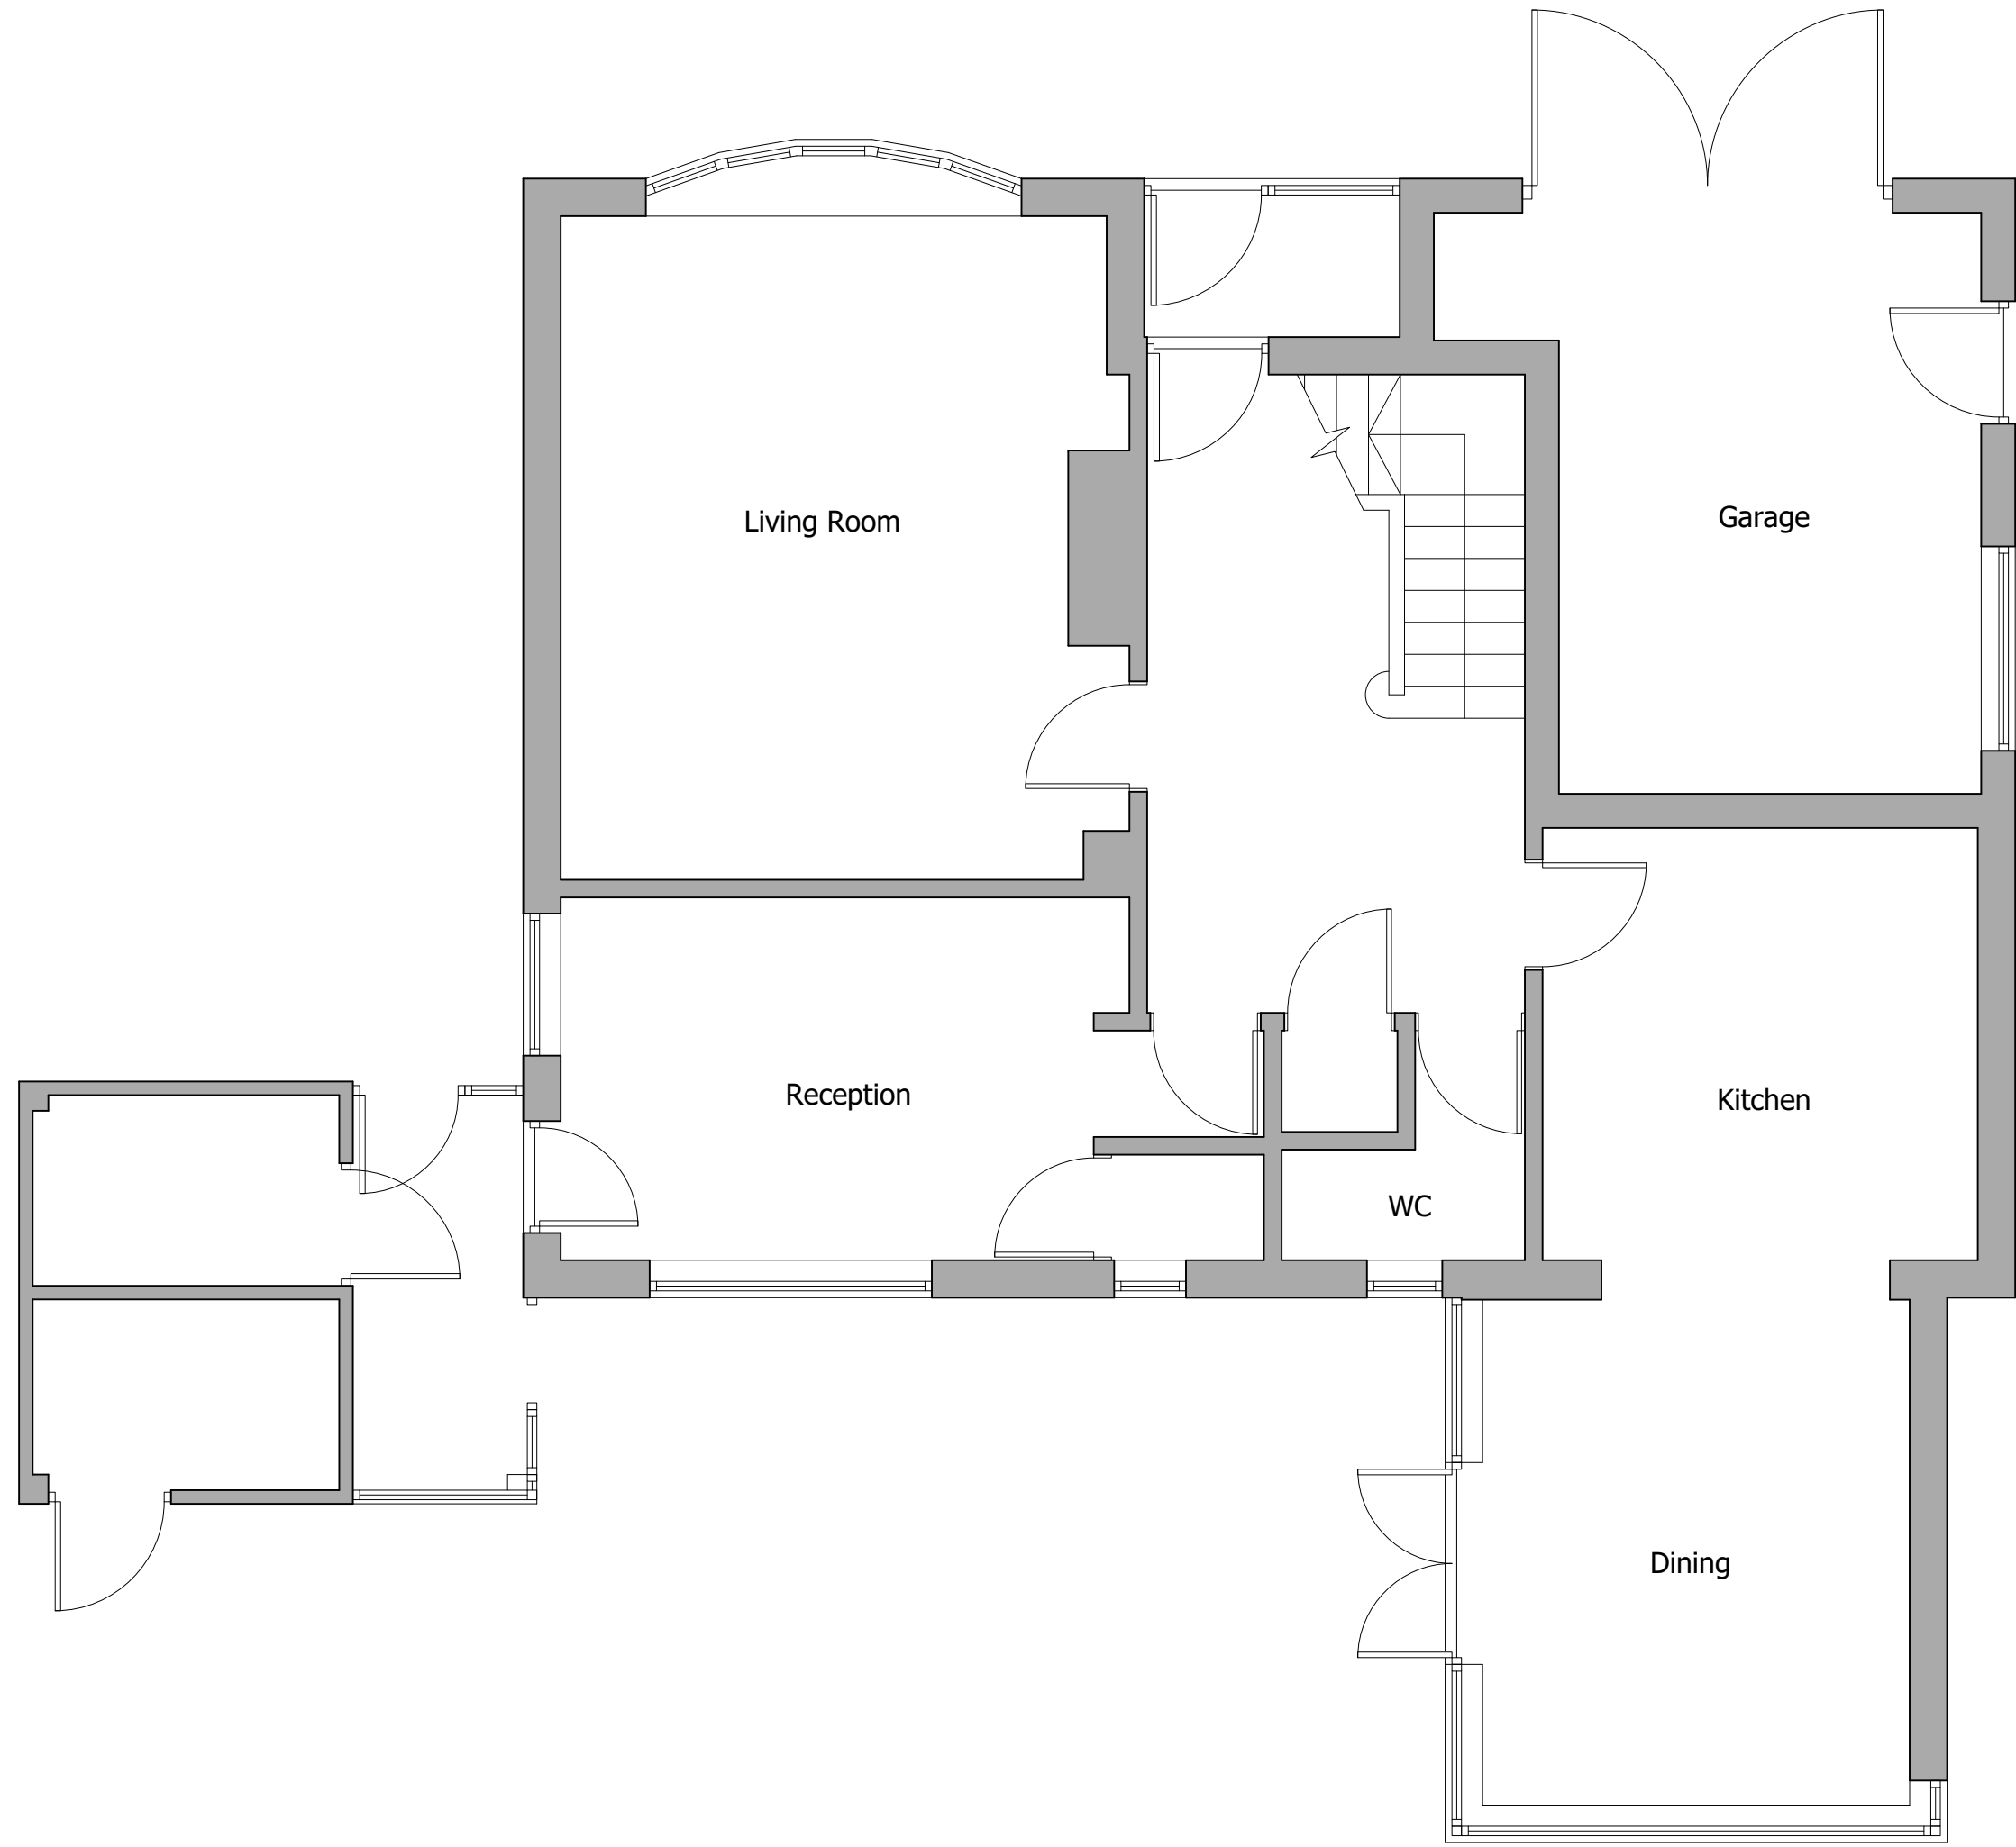


Existing Ground Floor
1:50 @ A1

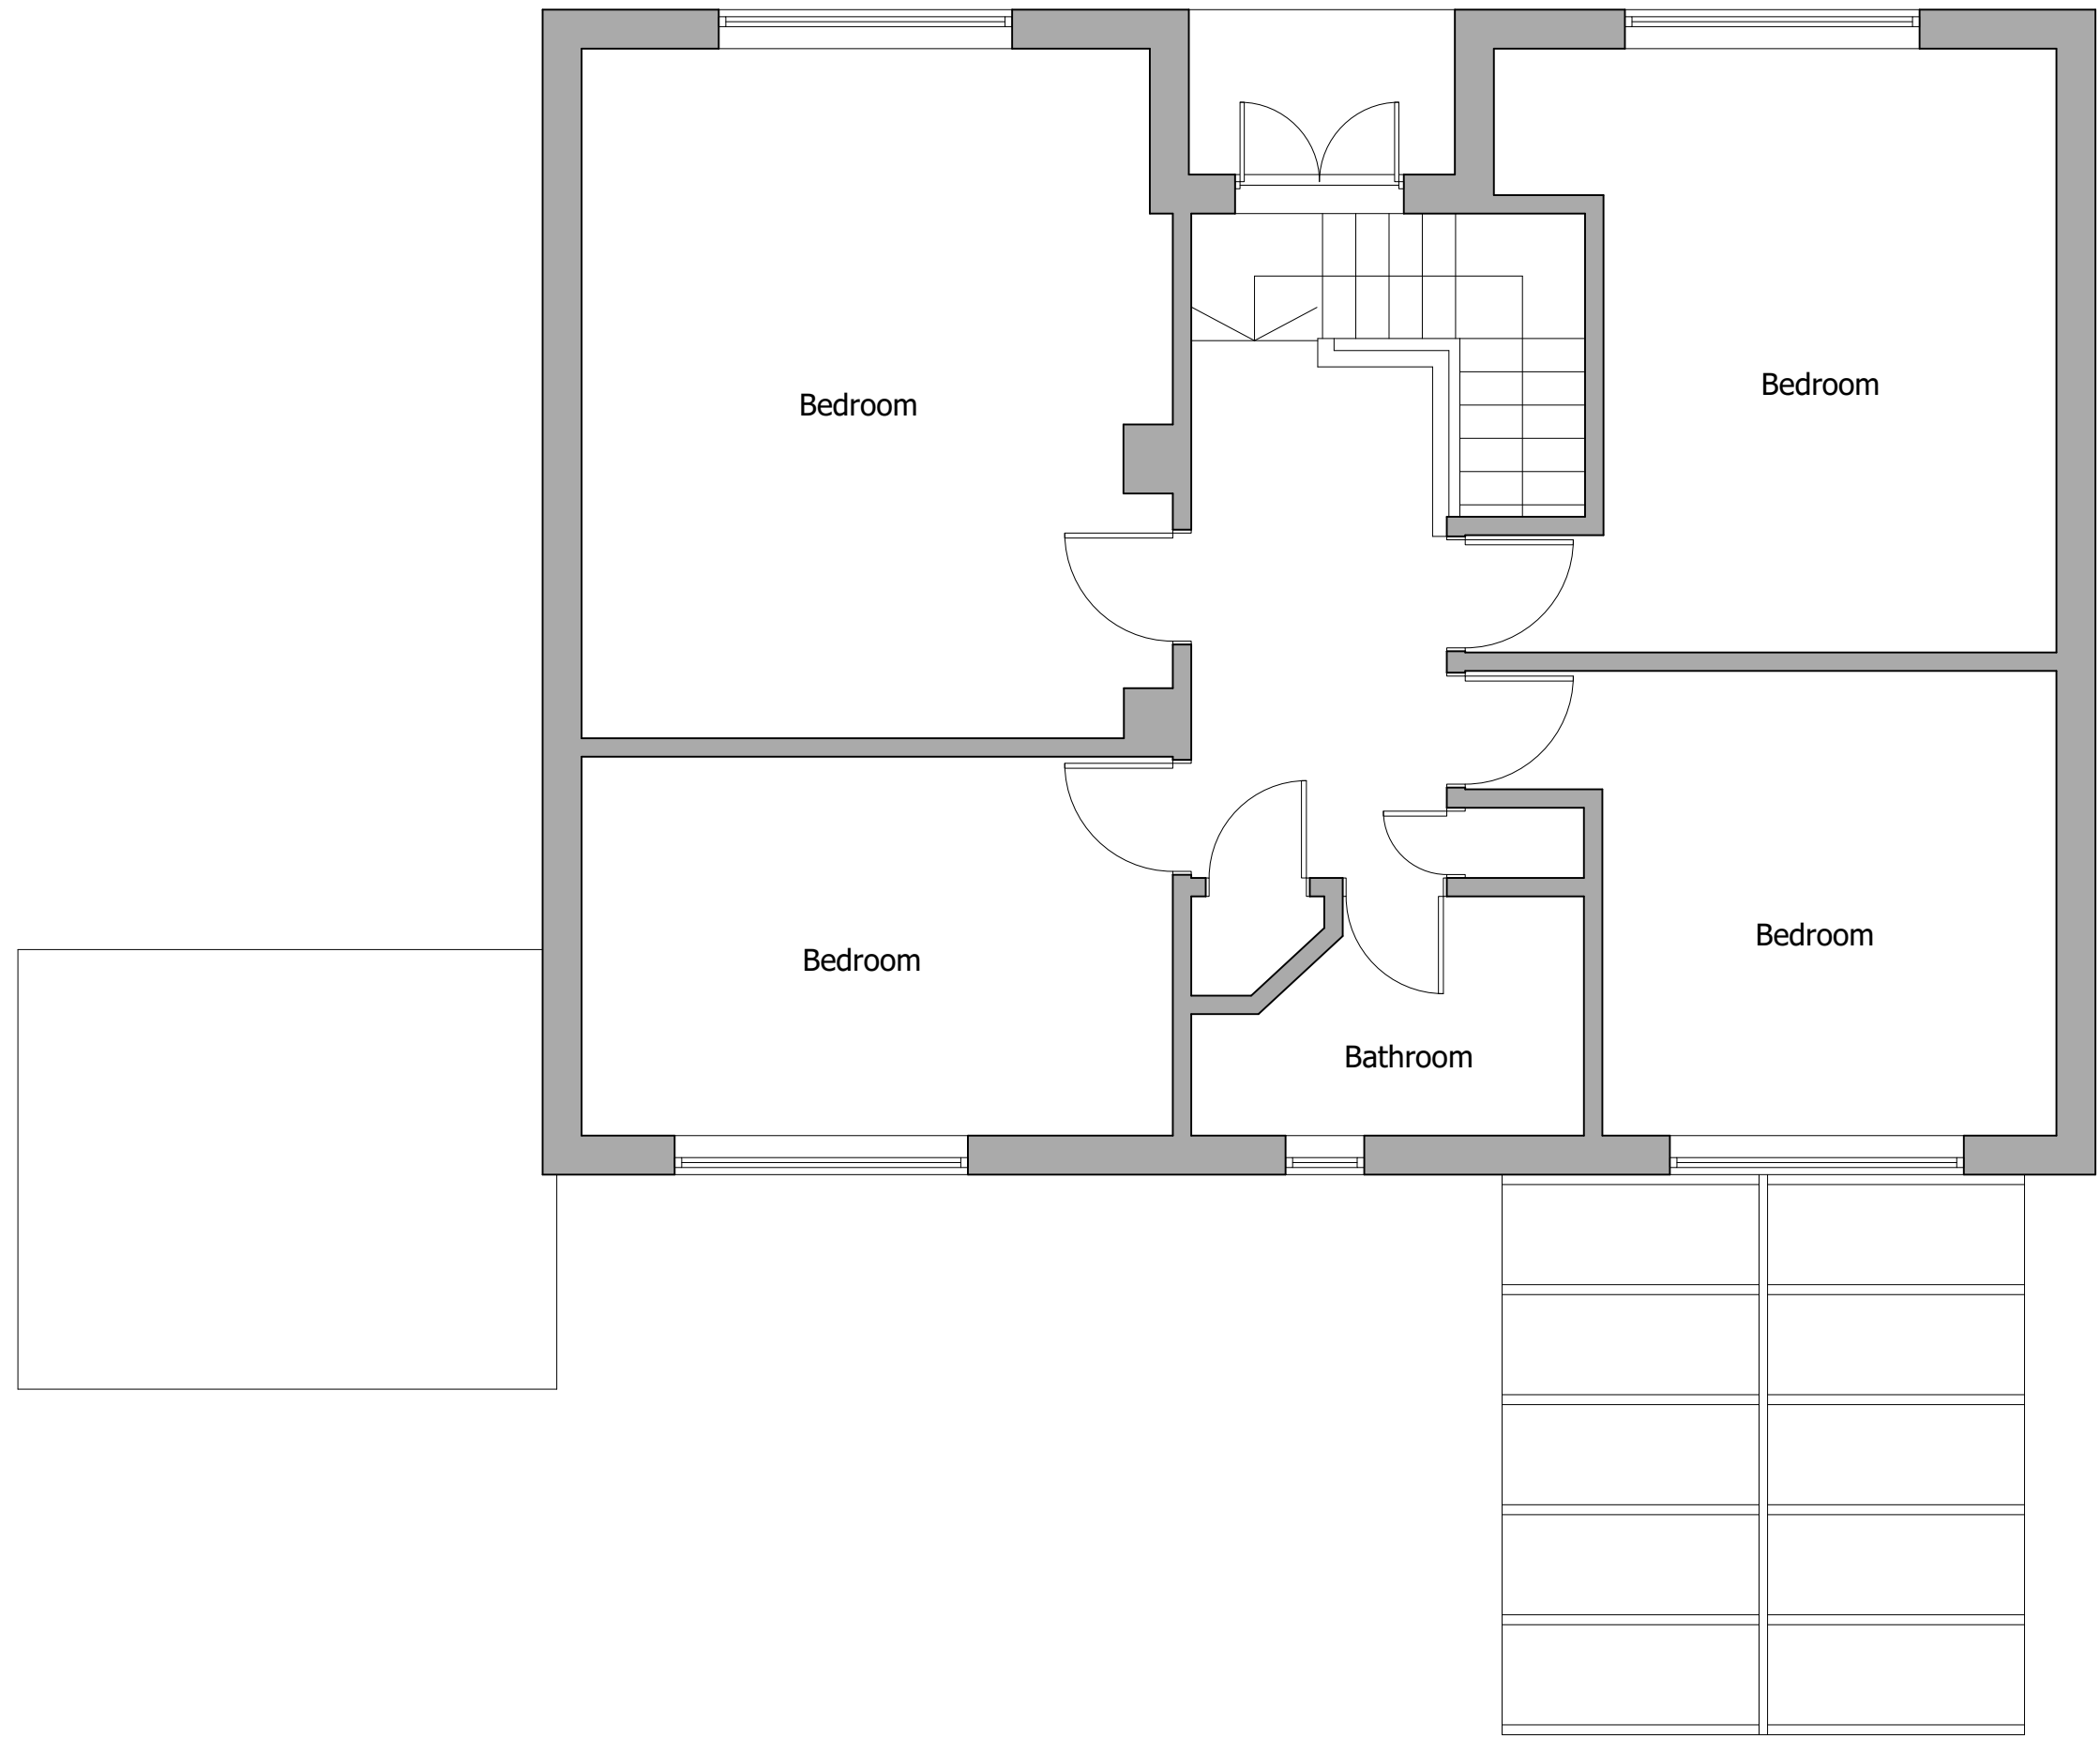


Existing First Floor
1:50 @ A1

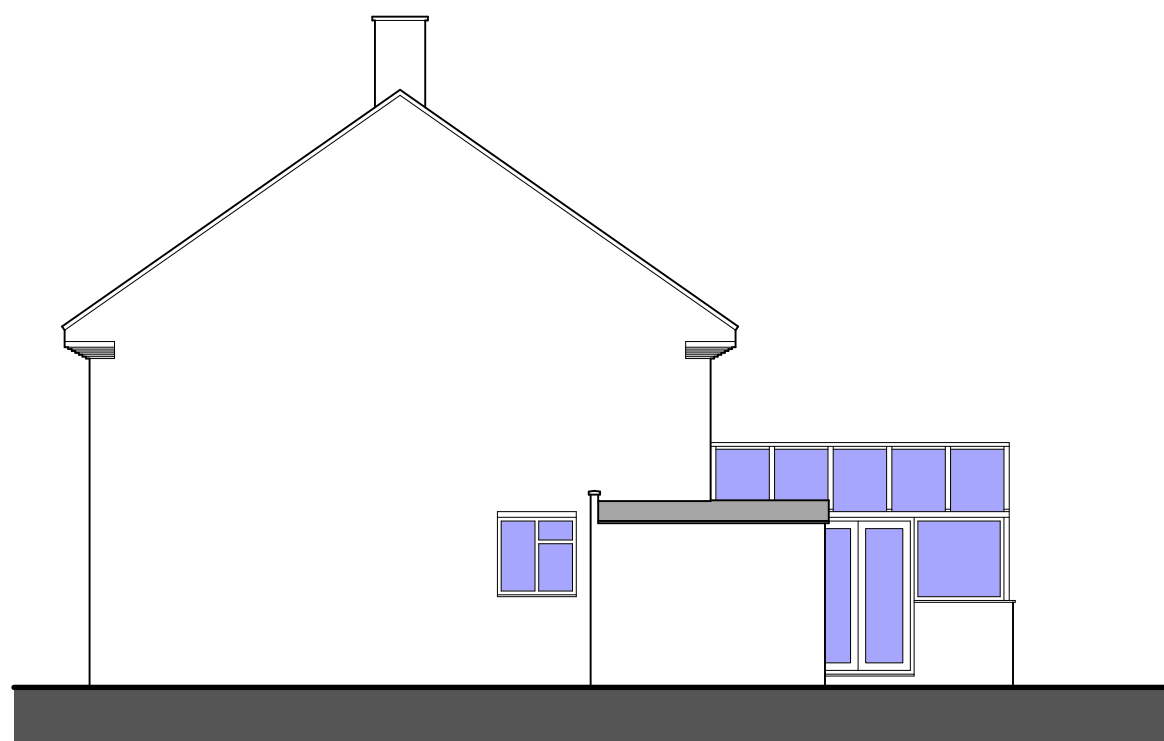

Existing Side Elevation
1:100 @ A1

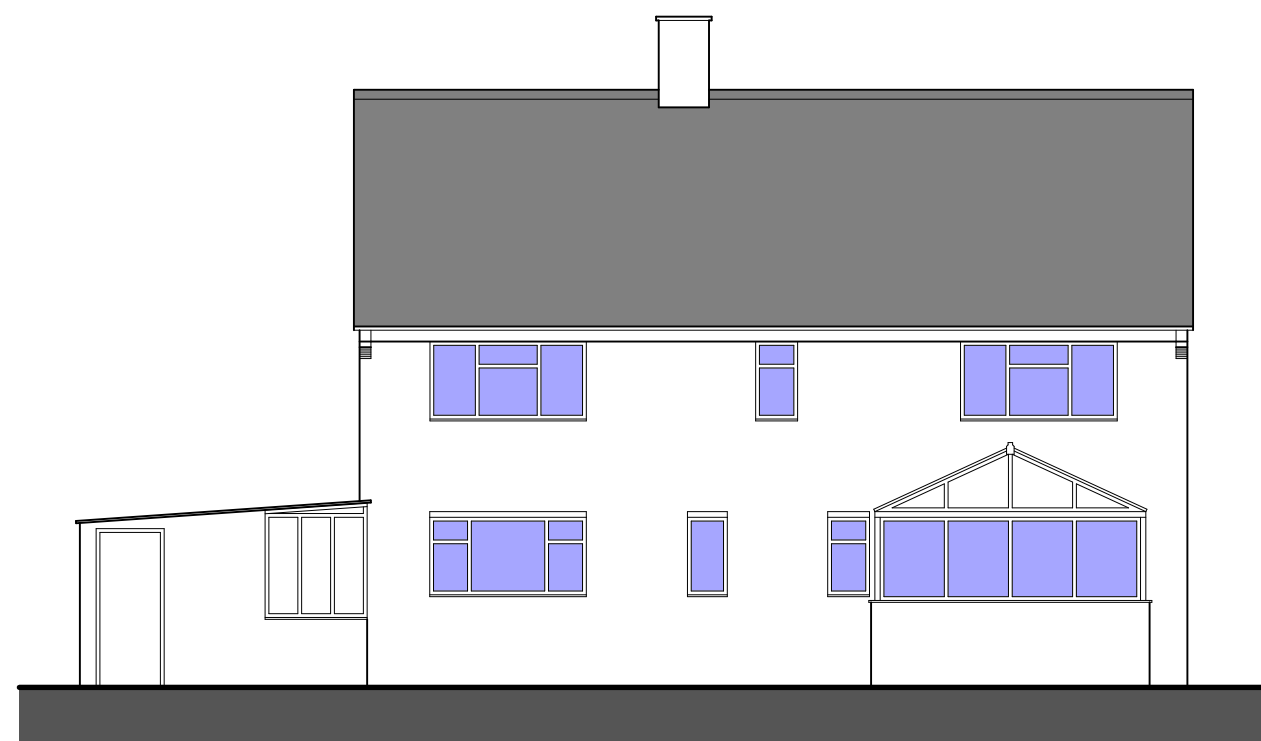

Existing Rear Elevation
1:100 @ A1

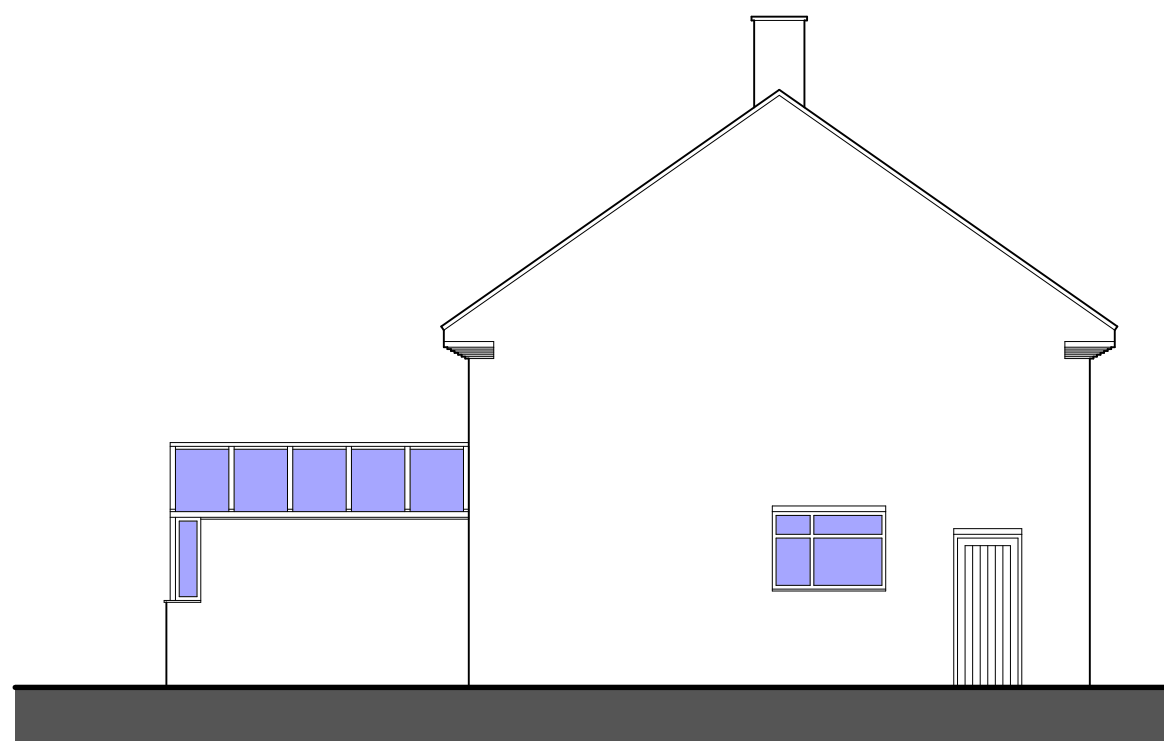

Existing Side Elevation
1:100 @ A1



Existing Front Elevation
1:100 @ A1



Rev.	Date	Description
A	15.11.22	Outbuilding added for completeness
The Copyright of this drawing belongs to HSR Design and may not be reproduced, copied or altered in any way without written authority.		
Use written dimensions only. All dimensions to be checked on site prior to commencement of work.		
HSR DESIGN 29 Chestnut Road • Southampton • SO16 6BS 07980 266184 • chris@hsr-design.co.uk CONSULTANT CERTIFIED PASSIVE HOUSE CONSULTANT Building knowledge		
Client Mr P. Smith		
Project 22 St Barnabas Road Reading RG4 8RA		
Drawing Title Existing Floor Plans and Elevations		
Drawing Status PLANNING		
Date	June 2022	Drawn by CL
Scale 1:100 1:50 @ A1		
Job No.	396	Revision A