



Existing Front Elevation
1 : 100




Existing Rear Elevation
1 : 100




Existing Side Elevation 1
1 : 100




Existing Side Elevation 2
1 : 100

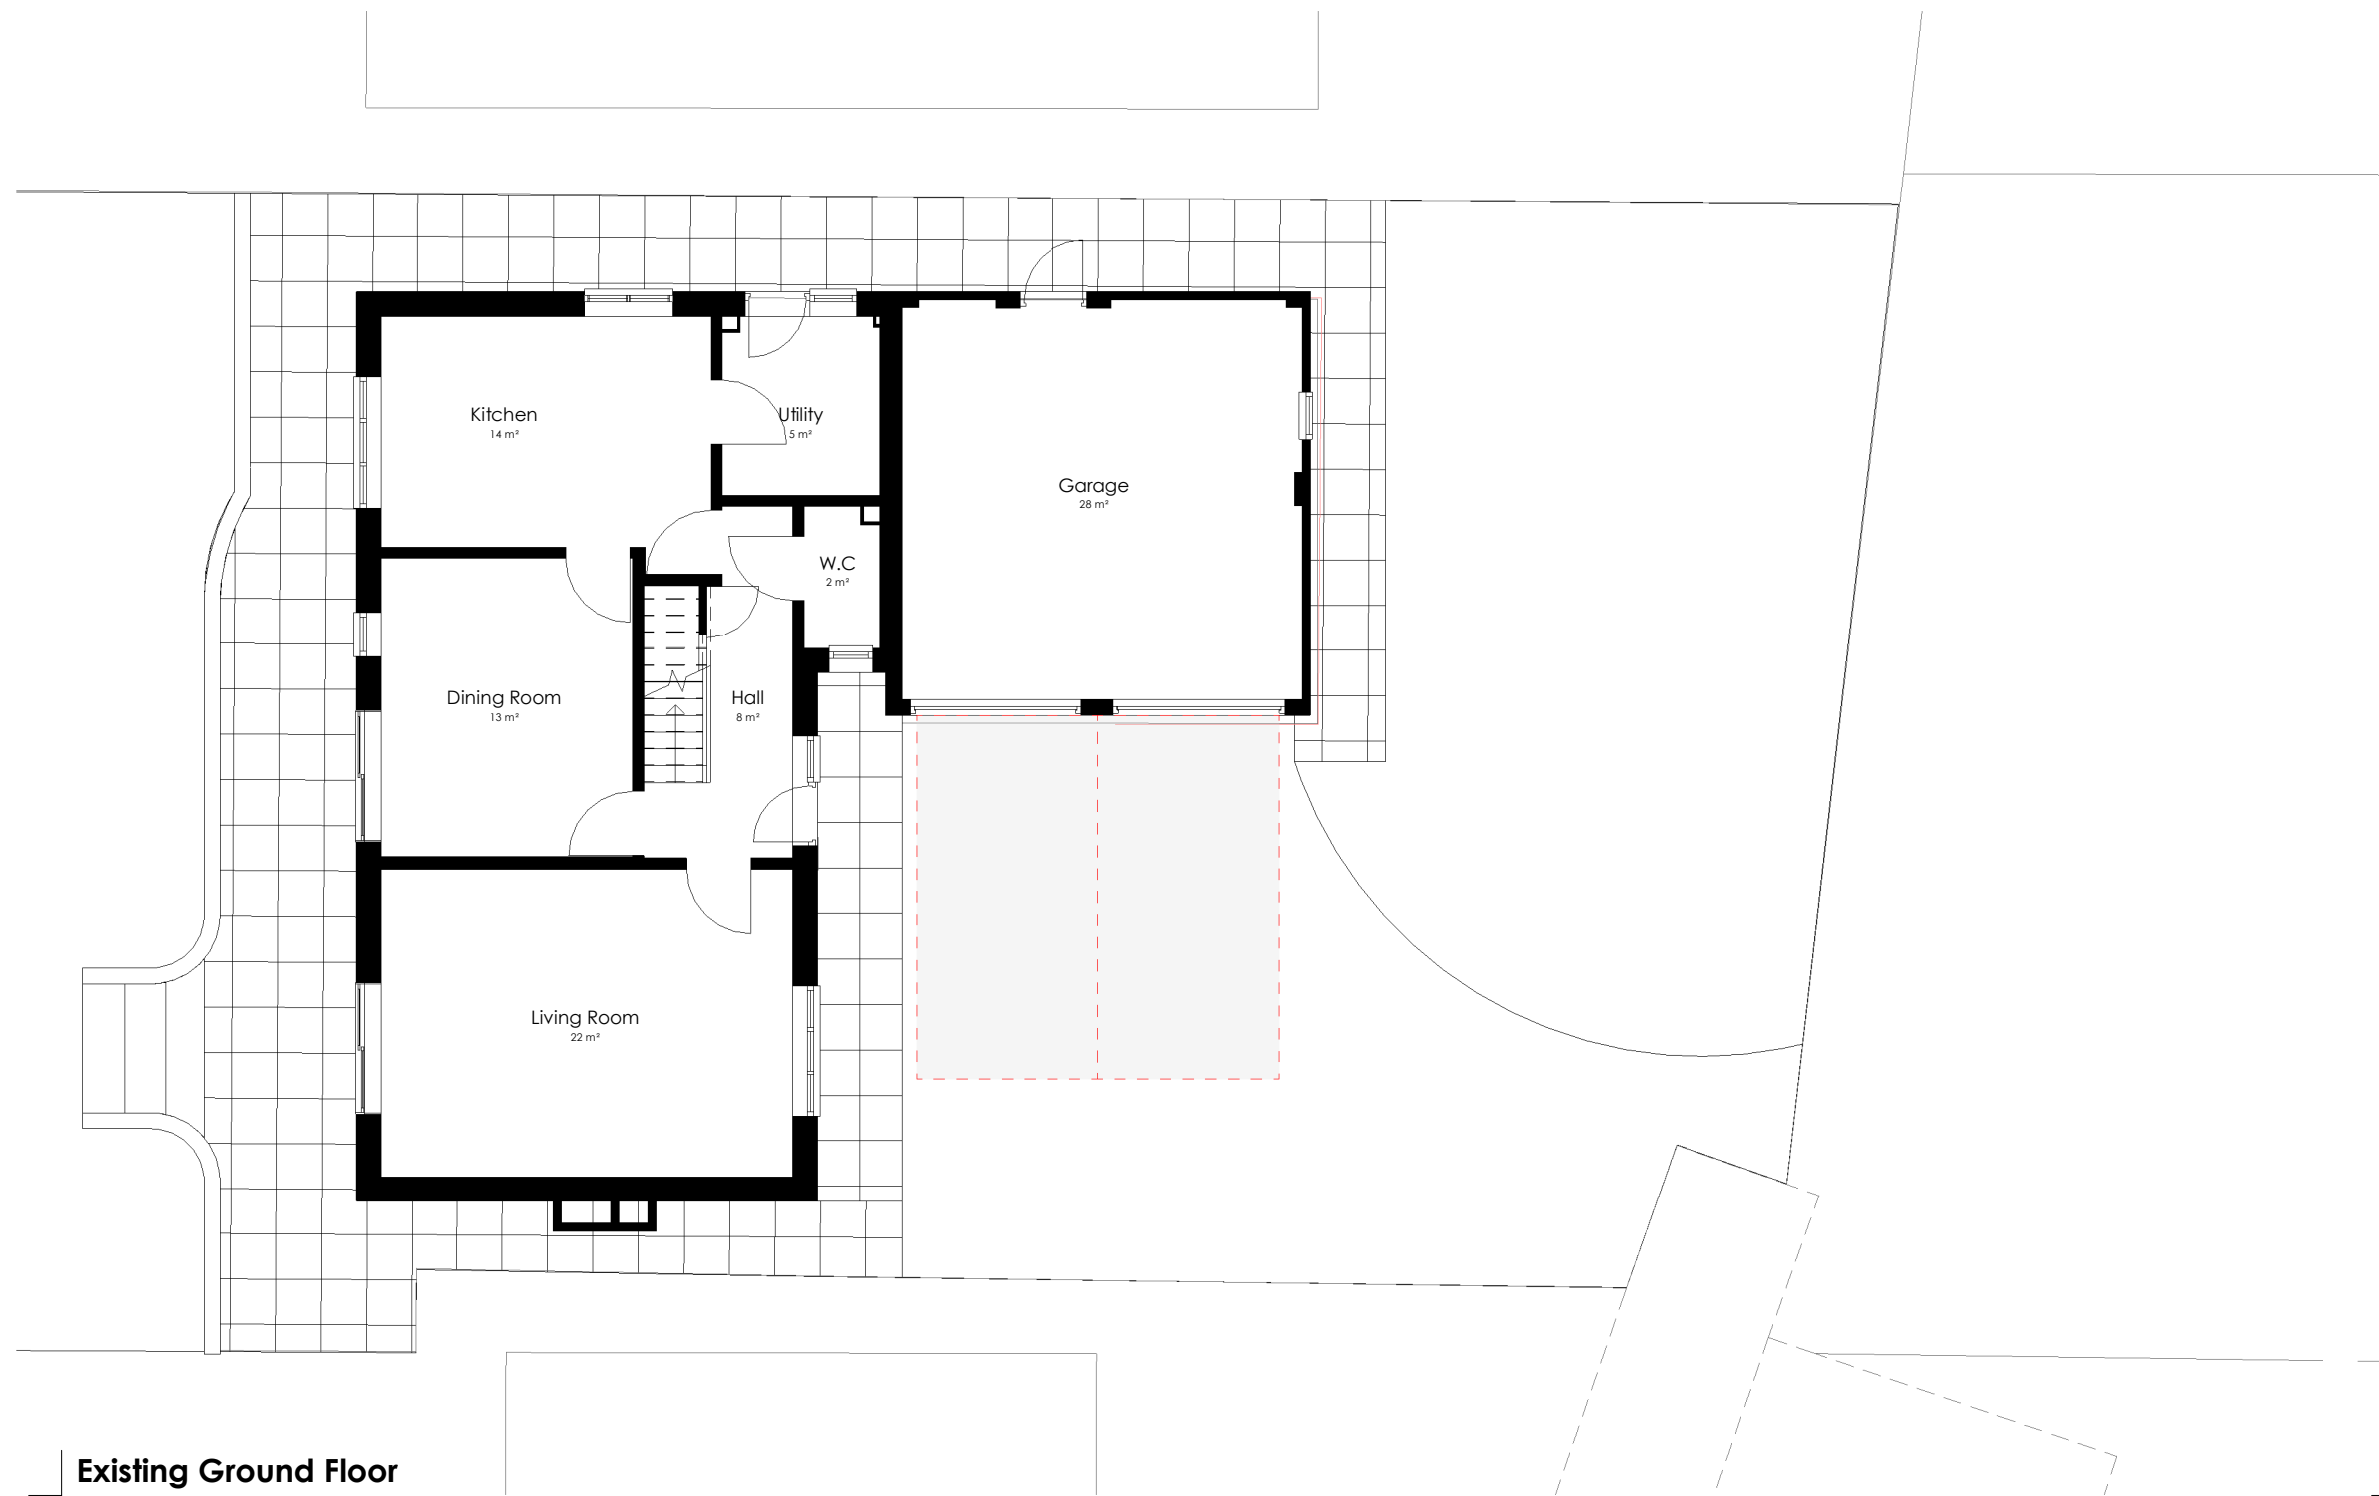


Existing Ground Floor
1 : 100

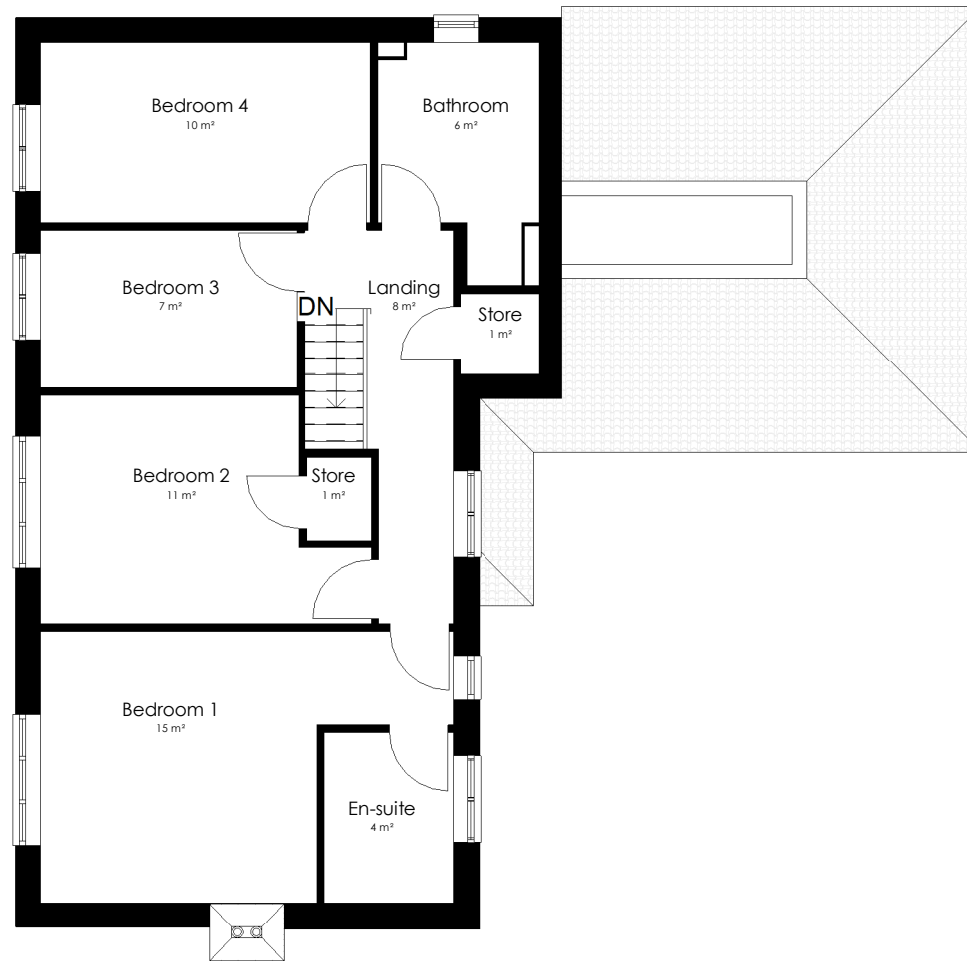


Existing First Floor
1 : 100

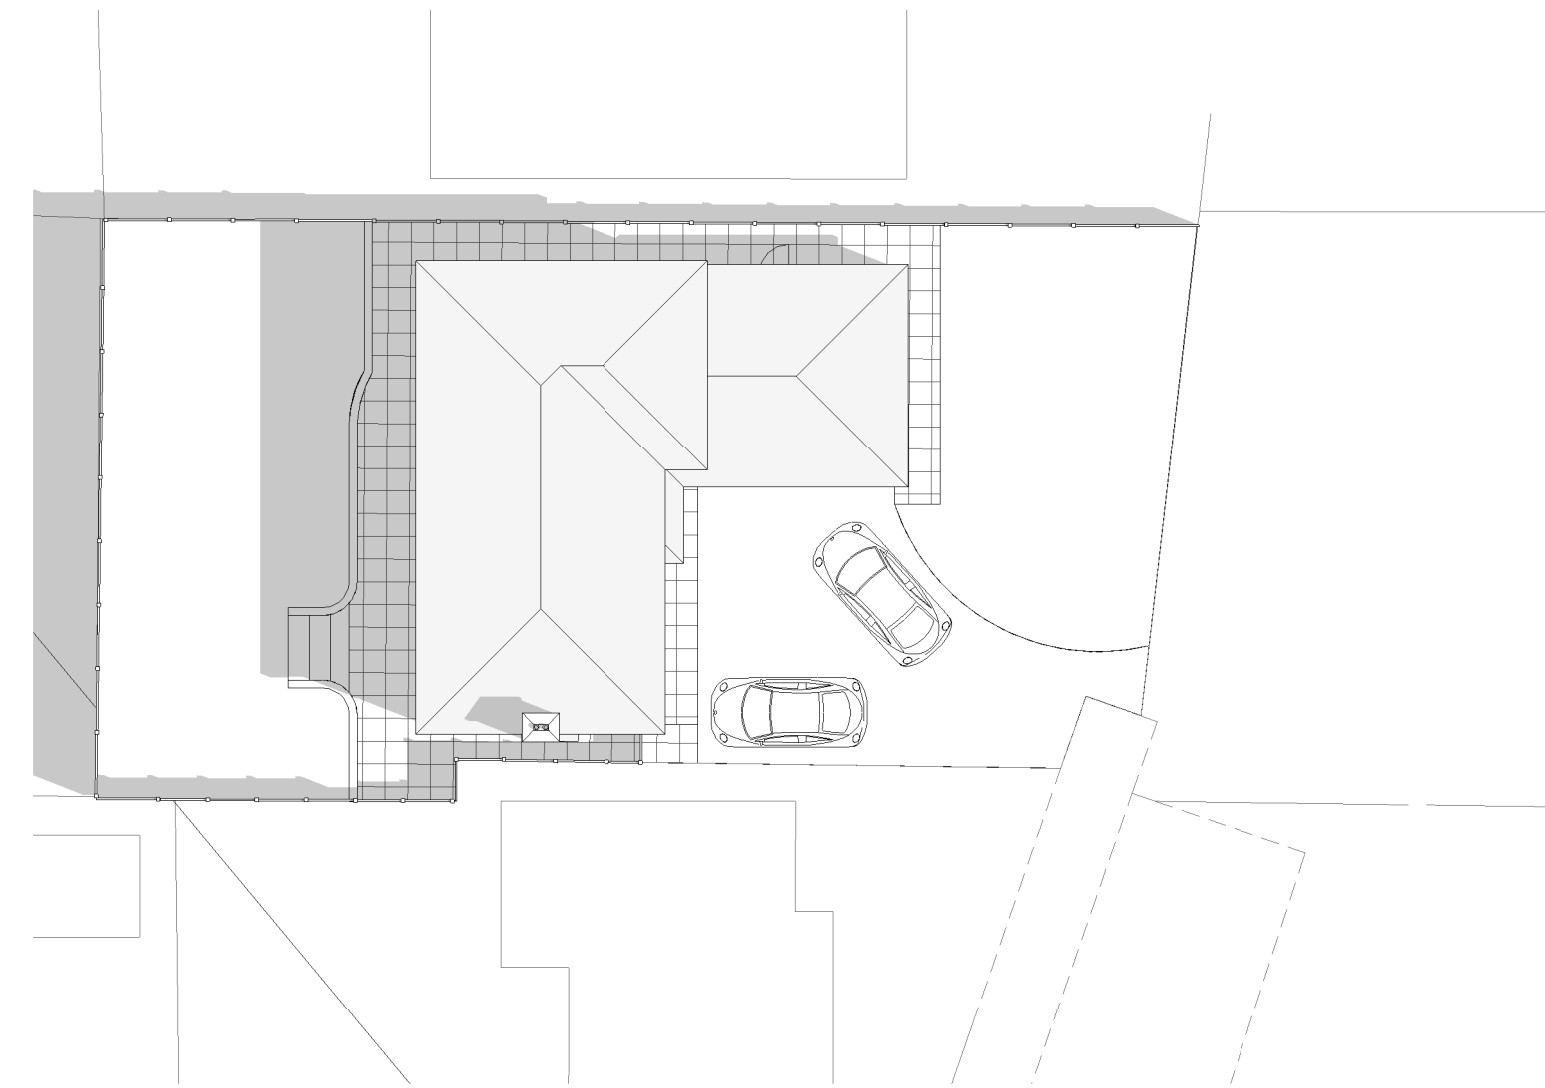

Existing Site
1 : 200

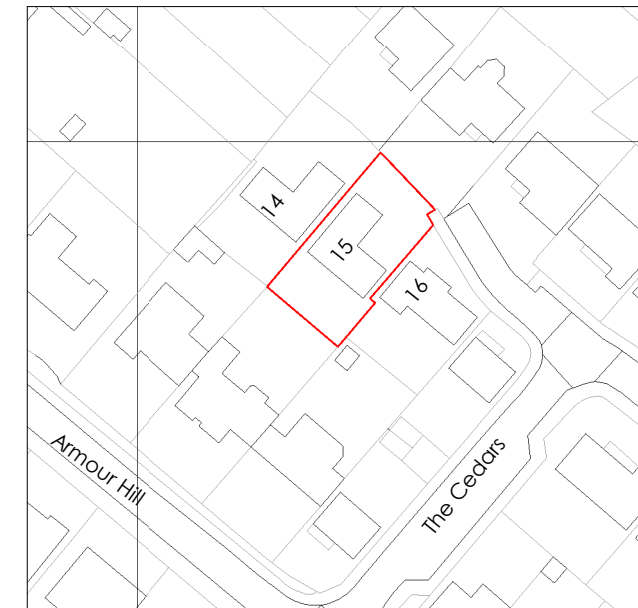

Existing Location Plan
1 : 12500

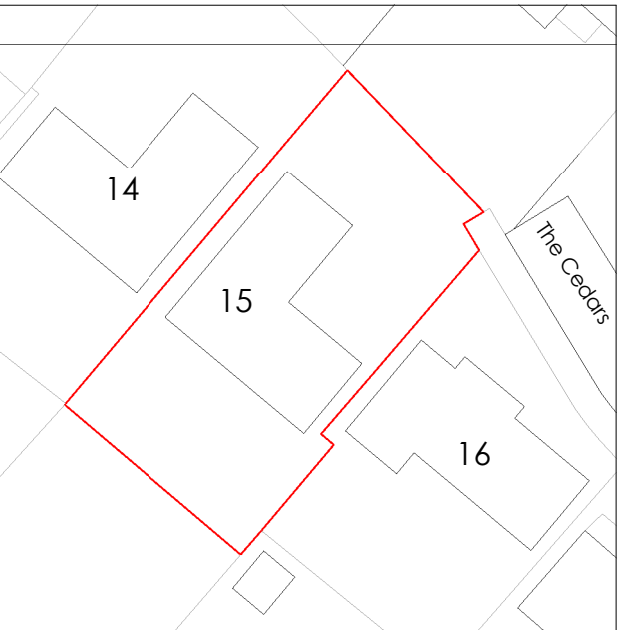

Existing Block Plan
1 : 500

0 1 2 3 4 5 10m E: 1/100

Zoe Lewis Architects Ltd 15 Maidas Way, Aldermaston, RG7 4HZ www.zlal.co.uk / 01183 272350 info@zlal.co.uk	
PROJECT	
287- 15 The Cedars	
TITLE	
Existing	
CLIENT	
Mr D Bressington	
DRAWN BY	CHECKED BY
MLS	ZEL
SCALE	ISSUE DATE
As indicated	08/06/22
DRAWING NUMBER	REV
287-A1-00-D	
© Zoe Lewis Architects LTD 2017	