



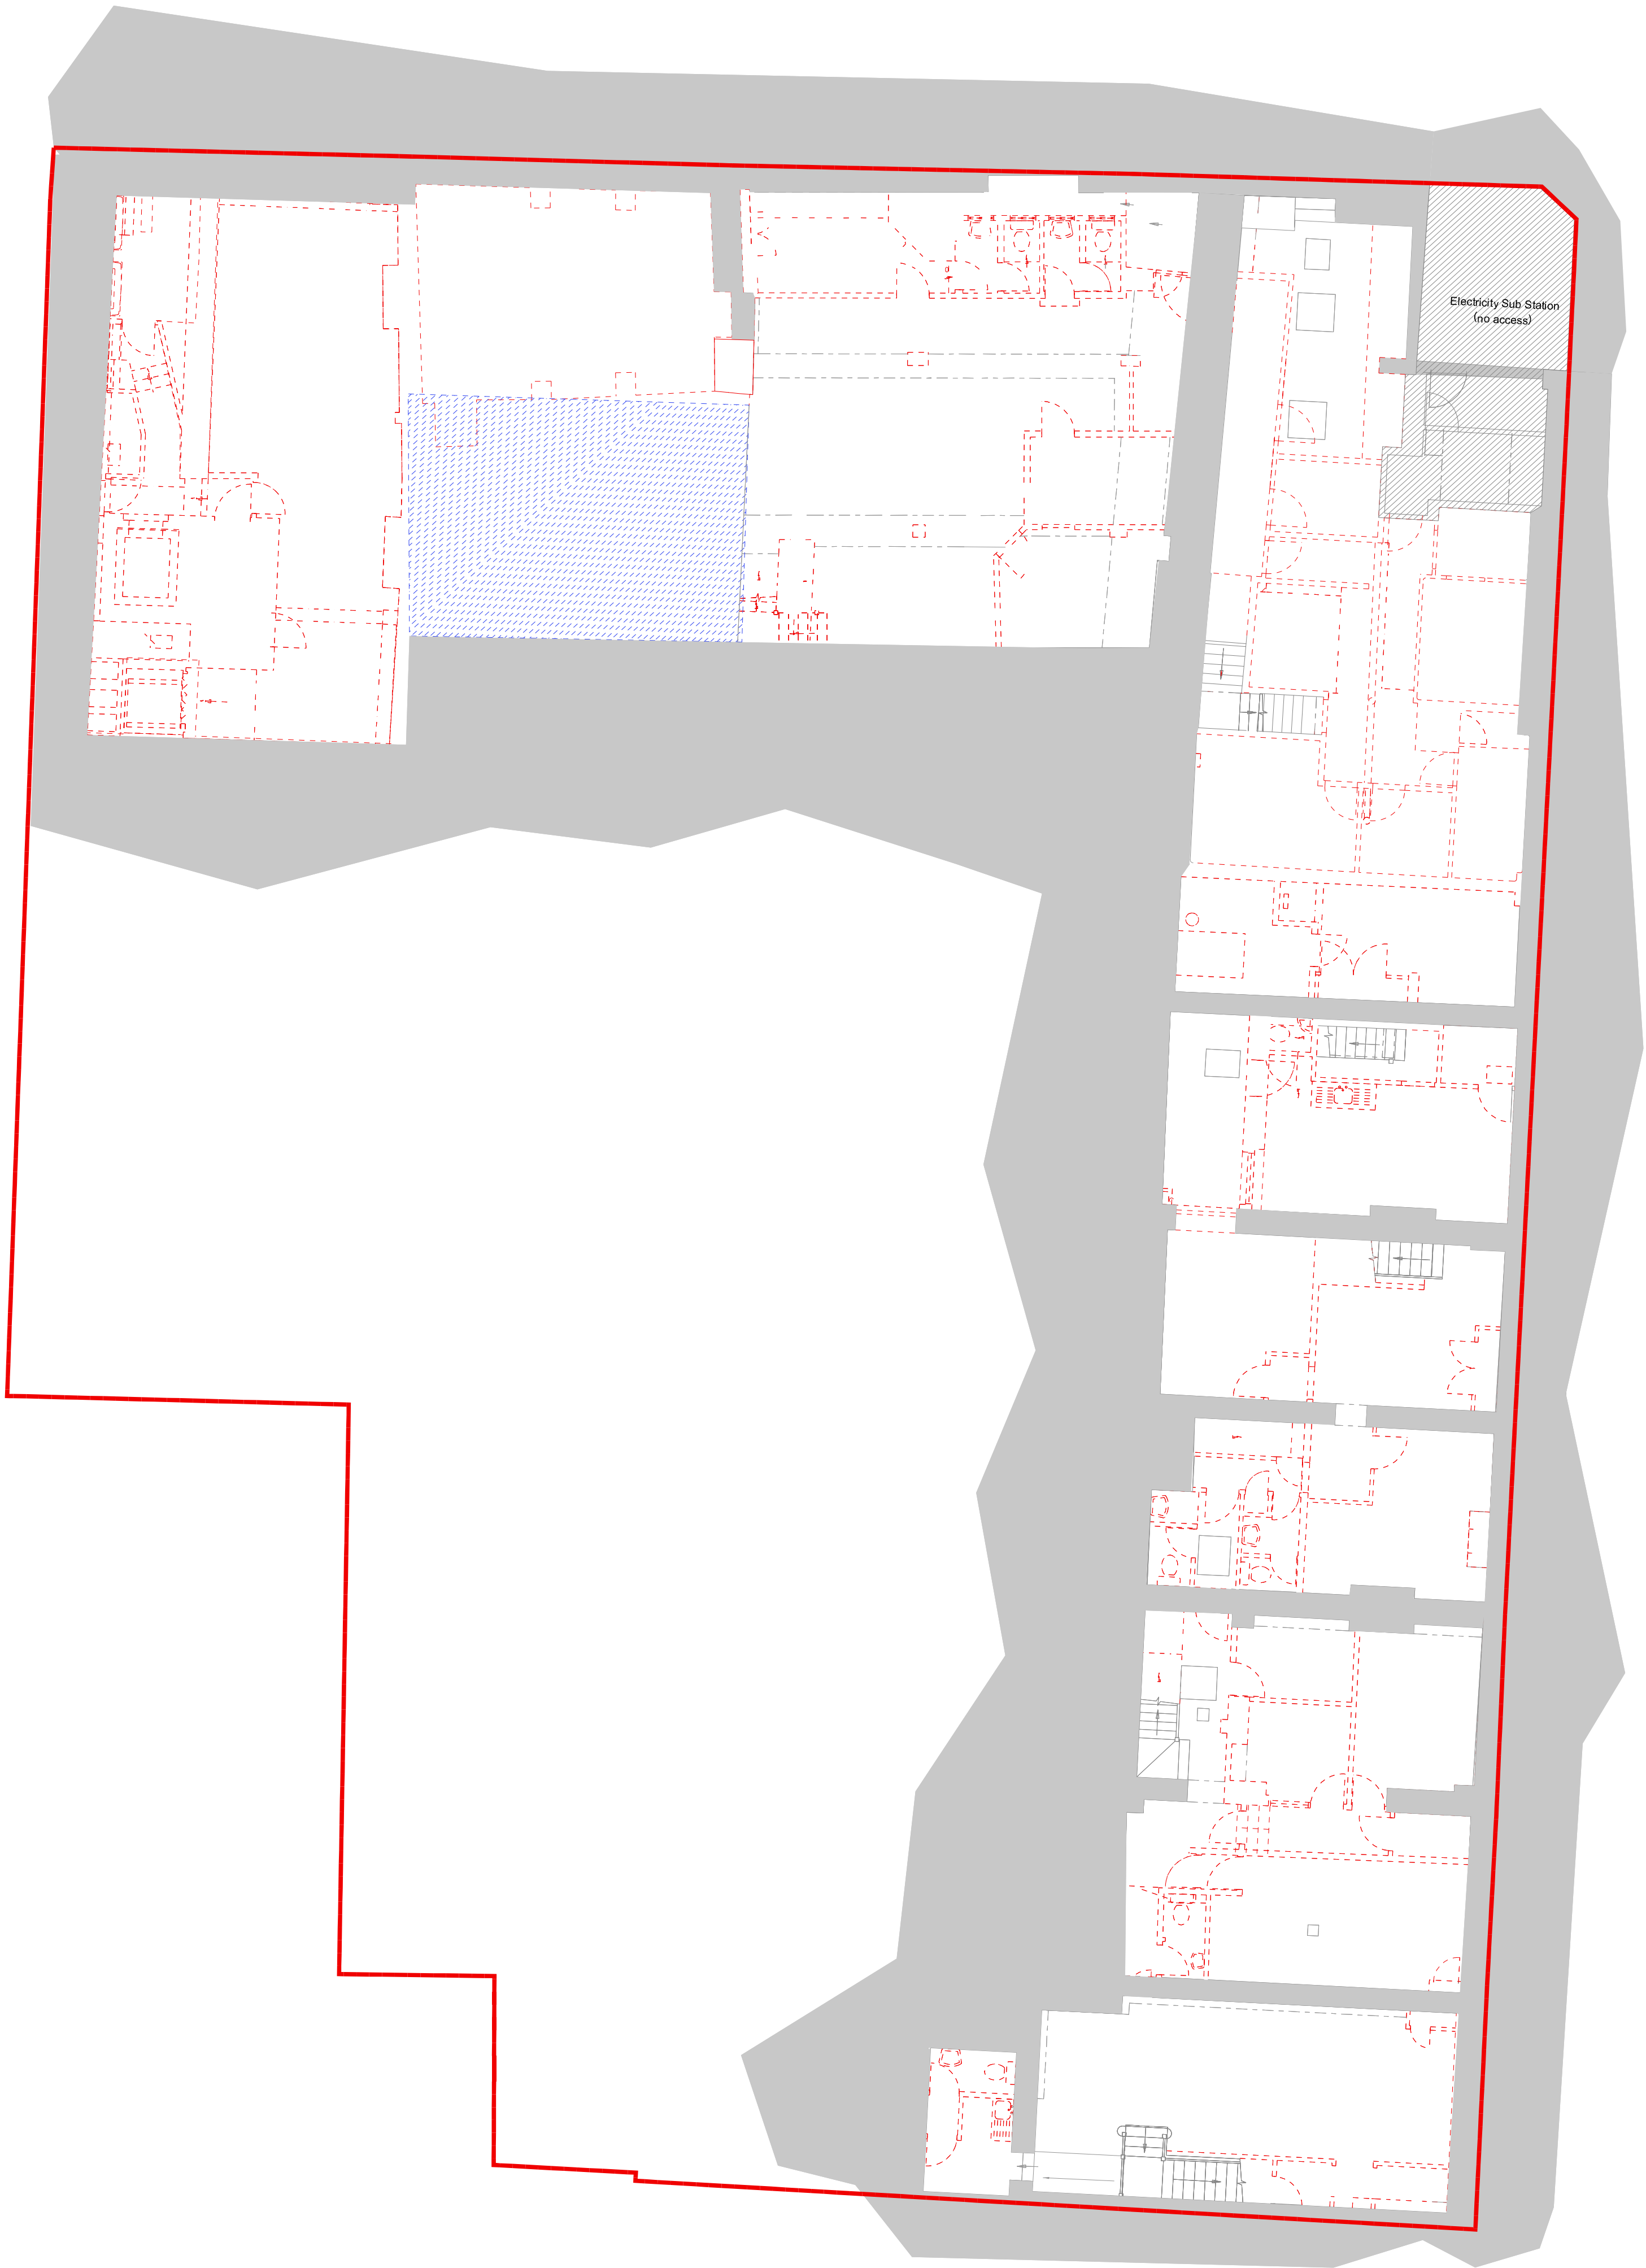


Notes

This document is © Falconer Chester Hall Limited.
All drawing measurements shall not be obtained by scaling. Any discrepancies on this document to be immediately reported to the Architect. Verify all dimensions and levels prior to construction. This Document shall be read in conjunction with related documents, specifications and associated models.

 

KEY PLAN

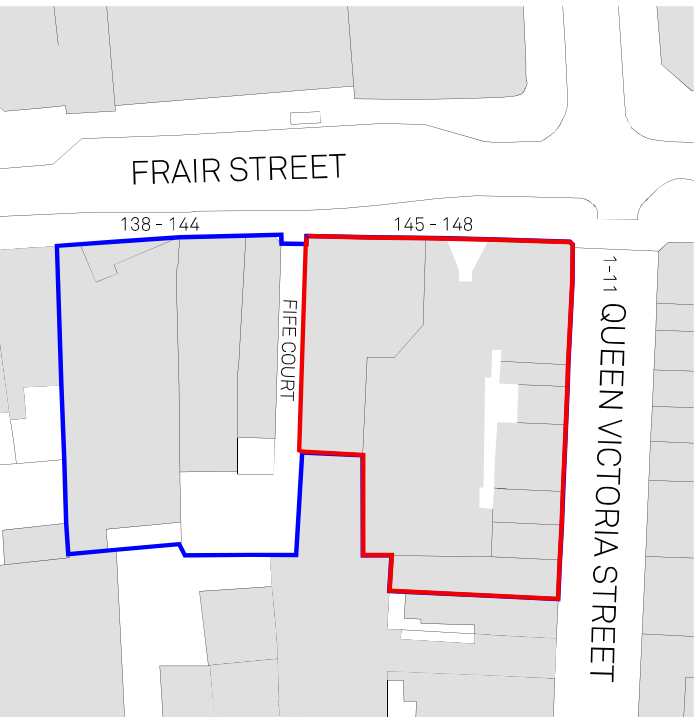

NOTE:

The extent of retained building is based on assumption only in the absence of available survey information. Measured survey is required to verify extent of existing building and existing floor level. Internal level change may be required to suit existing floor levels.

Internal measured survey of No 146 Friar Street is required.

- KEY:
- Extent of demolition
 - External wall Demolition
 - Extended Floor Plate

P01 09.08.22 EF CC First Issue
Rev: | Date: | By: | Chk By: | Rev Note:

**FALCONER
CHESTER
HALL**

London | Liverpool | Manchester | www.fcharchitects.com | +44(0)151 243 5800

FCH

Project Title
145-148 Friar Street, 1-11 Queen Victoria Street
Client
Thackeray Group
Drawing Title
Demolition - Basement Floor Plan
Drawing No.
P22018-FCH-XX-B1-DR-A-1355
Status
S3
Job No.
P22-018
Issue suitable for:
Information
Date
29.04.22
Scale
1:100 @ A1
Rev
P01
Drawn By
EF
Checked By
CC